Mr J Archer

29 Capri Court
Darfield
Barnsley

Planning Application

Removal of existing garage with replacement of brick built detached garage


CONTENTS

1. Location Plan @ 1:1250
2. Site Plan @ 1:500
3. Architectural Drawings

PREPARED BY :

QUILL ARCHITECTURE

7 Mulberry Close, Darfield, Barnsley, South Yorkshire
S73 9NN. Tel:- 01226 755446

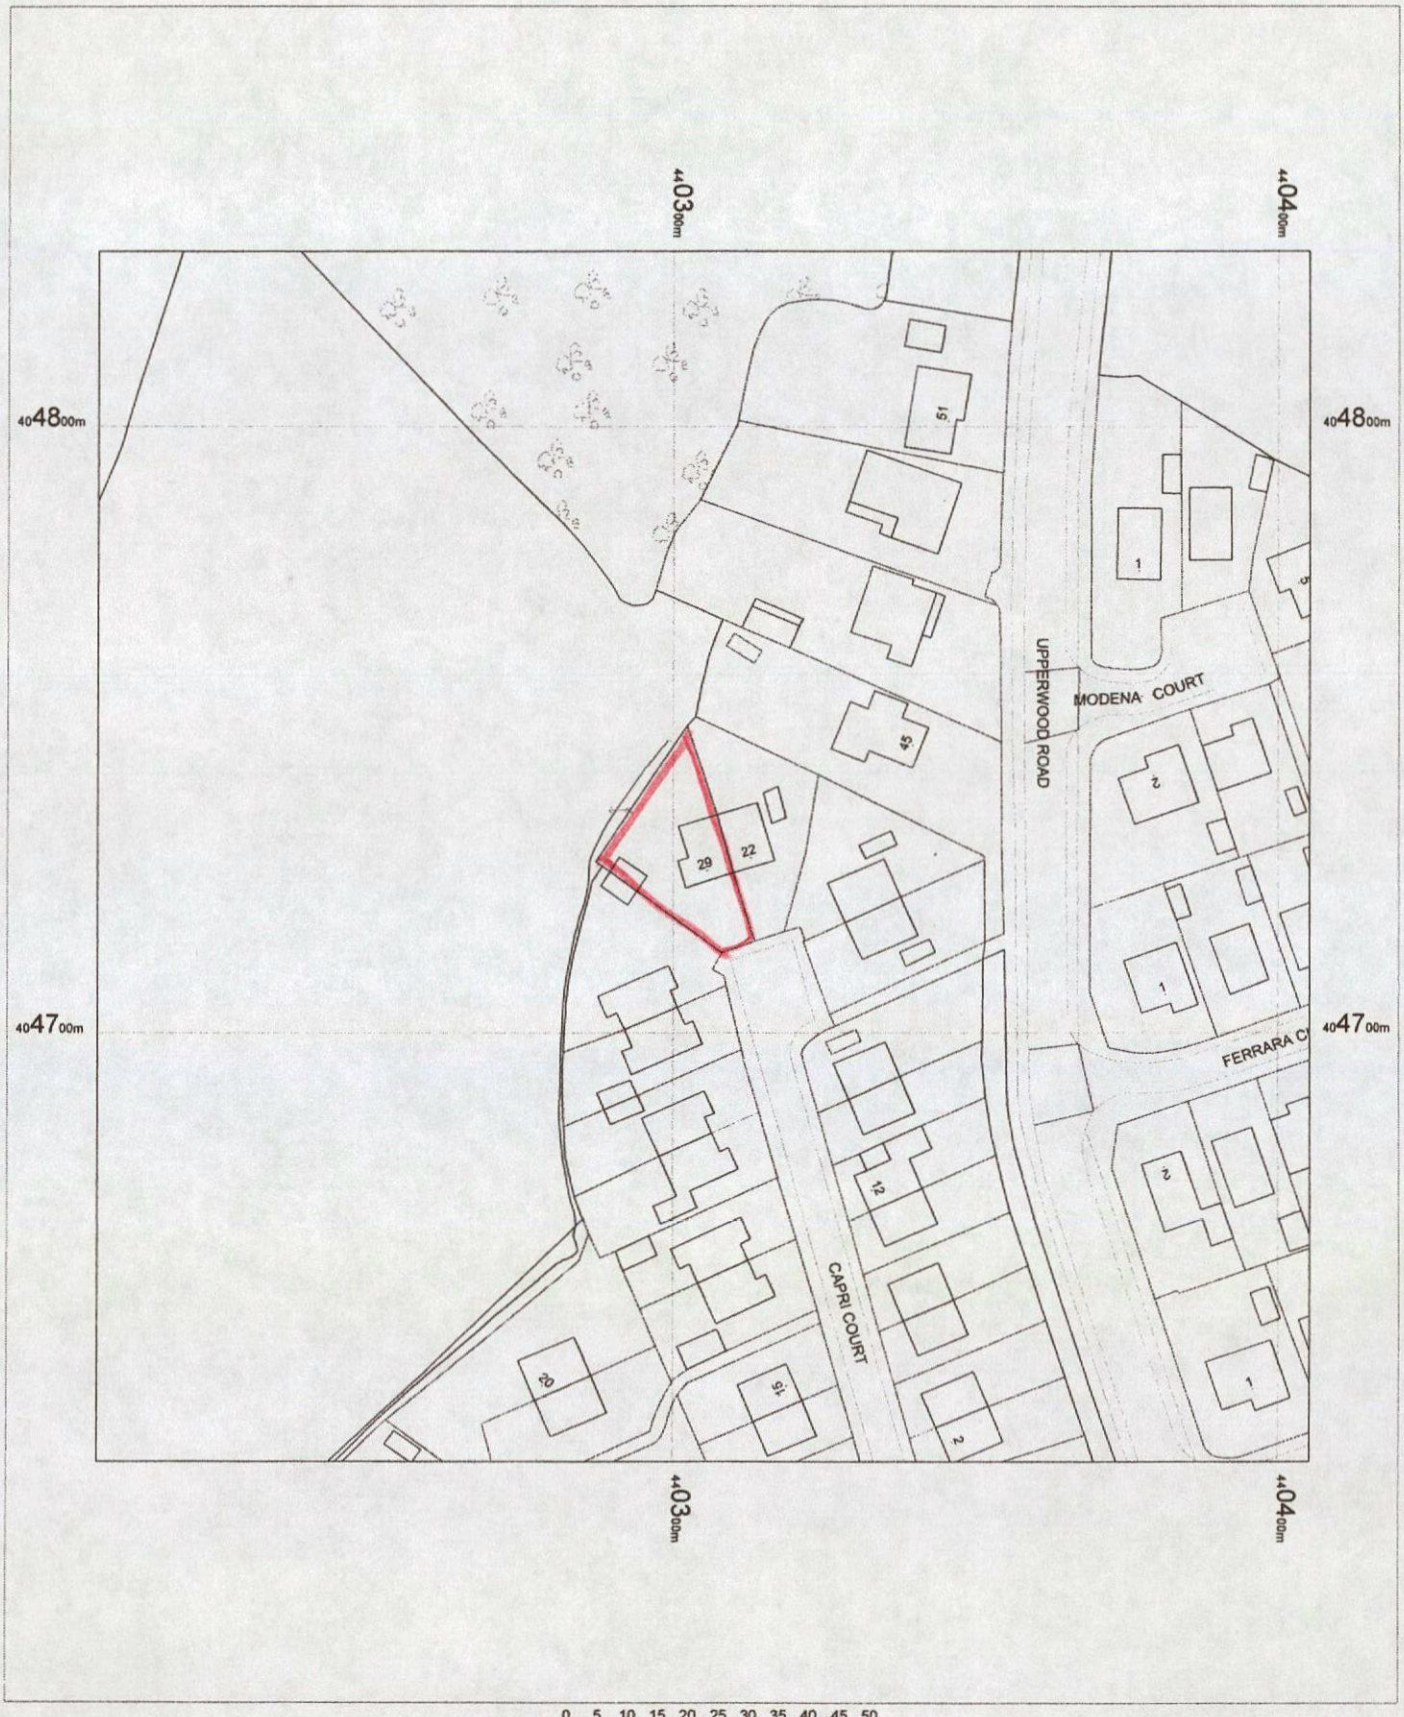

29 CAPRI COURT
DARFIELD
BARNSLEY
S73 9QY

OS Mastermap
maps.blackwell.co.uk


1:1250 scale print at A4, Centre: 440305 E, 404729 N

©Crown Copyright. Licence no. 100041040

N

Mapping sourced from Ordnance Survey

BLACKWELL'S
www.blackwellmapping.co.uk
TEL: 0114 268 7658
maps.sheffield@blackwell.co.uk

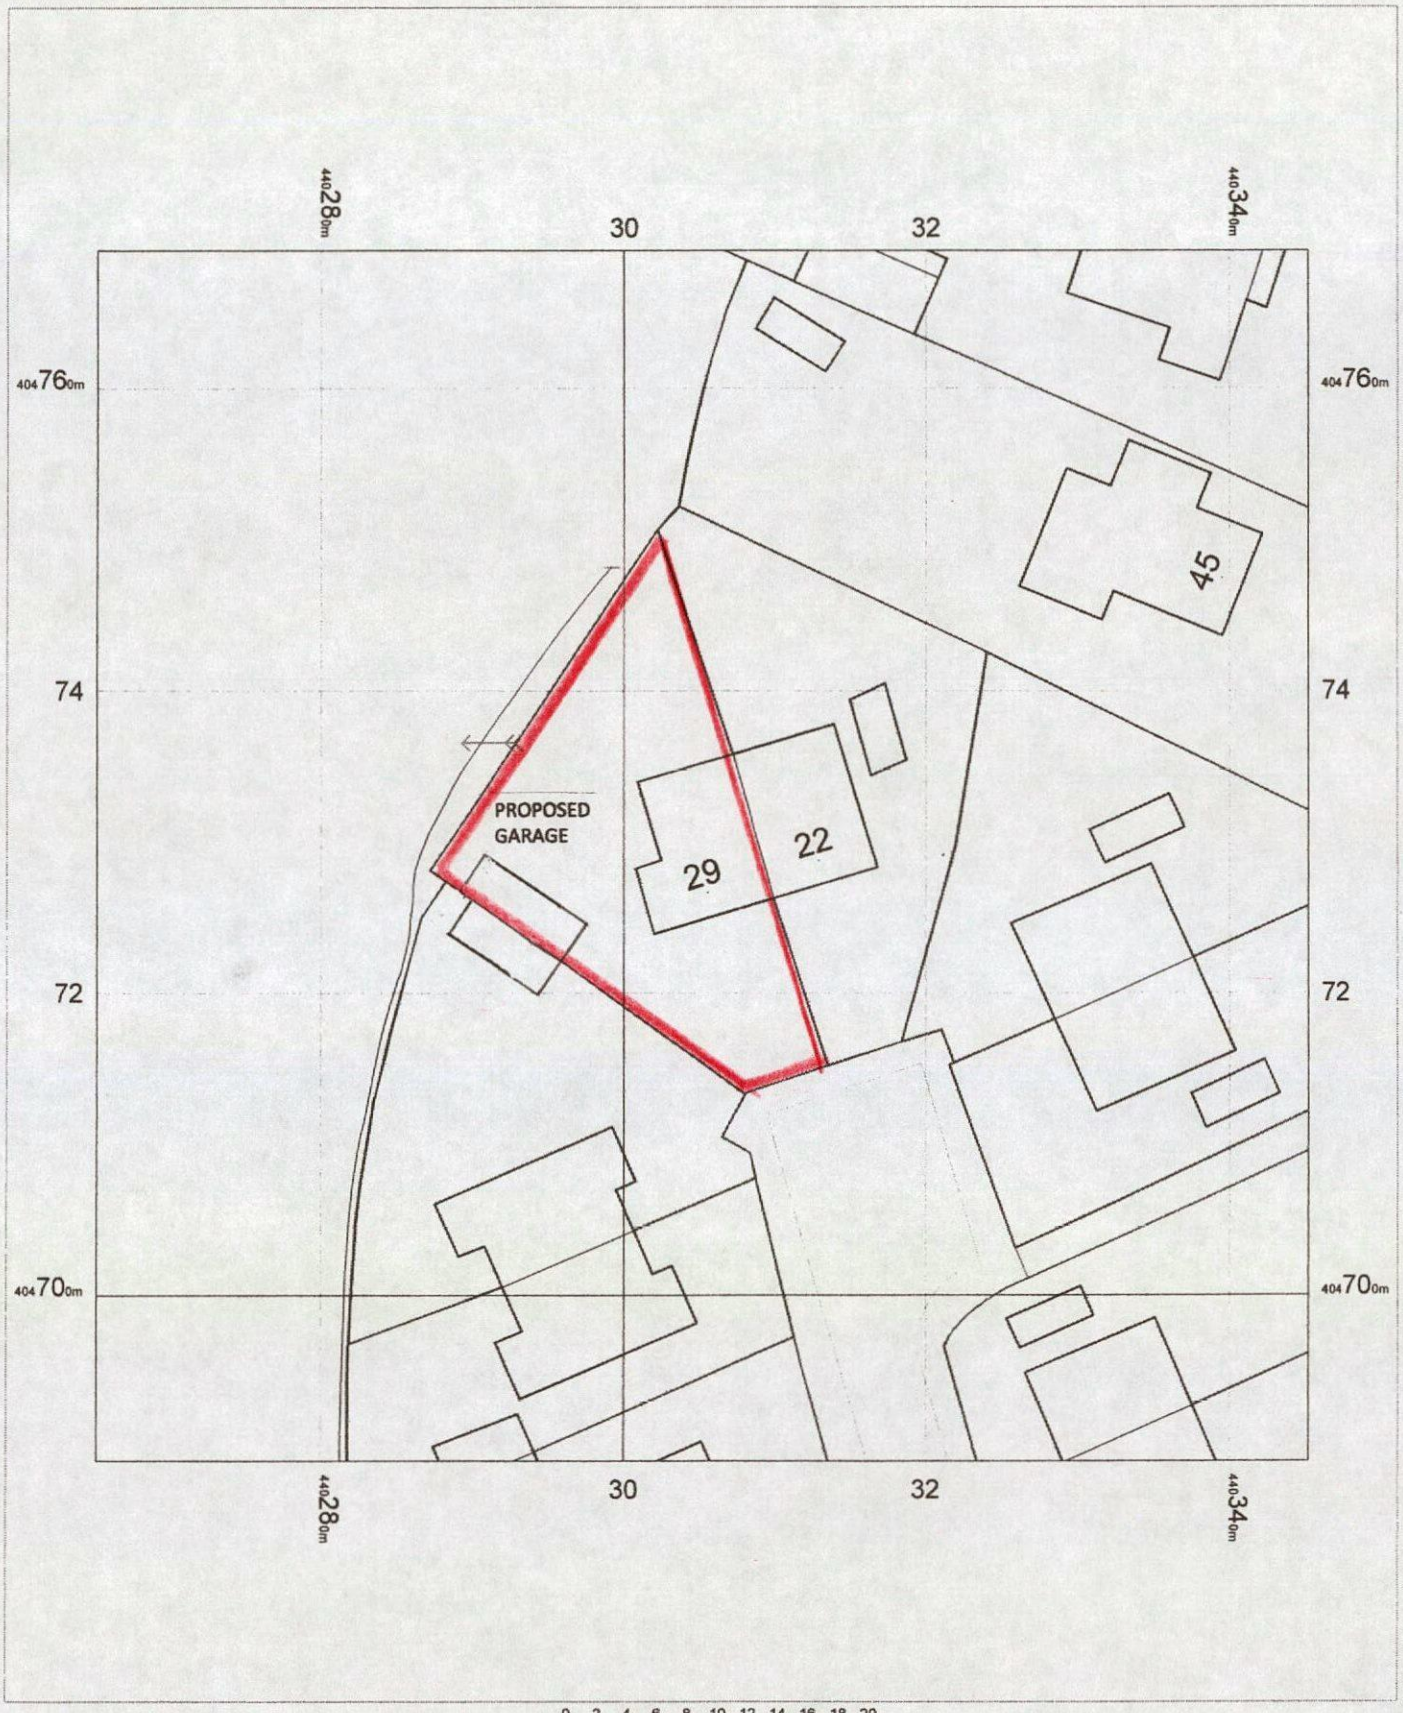

29 CAPRI COURT
DARFIELD
BARNSLEY
S73 QY

OS Mastermap
19 May 2011, ID: BW1-00073213
maps.blackwell.co.uk

1:500 scale print at A4, Centre: 440305 E, 404729 N


©Crown Copyright. Licence no. 100041040

N

Mapping sourced from Ordnance Survey

BLACKWELL'S
www.blackwellmapping.co.uk
TEL: 0114 268 7658
maps.sheffield@blackwell.co.uk

DO NOT SCALE DRAWING | ALL DIMENSIONS IN MILLIMETRES | IF IN DOUBT ASK

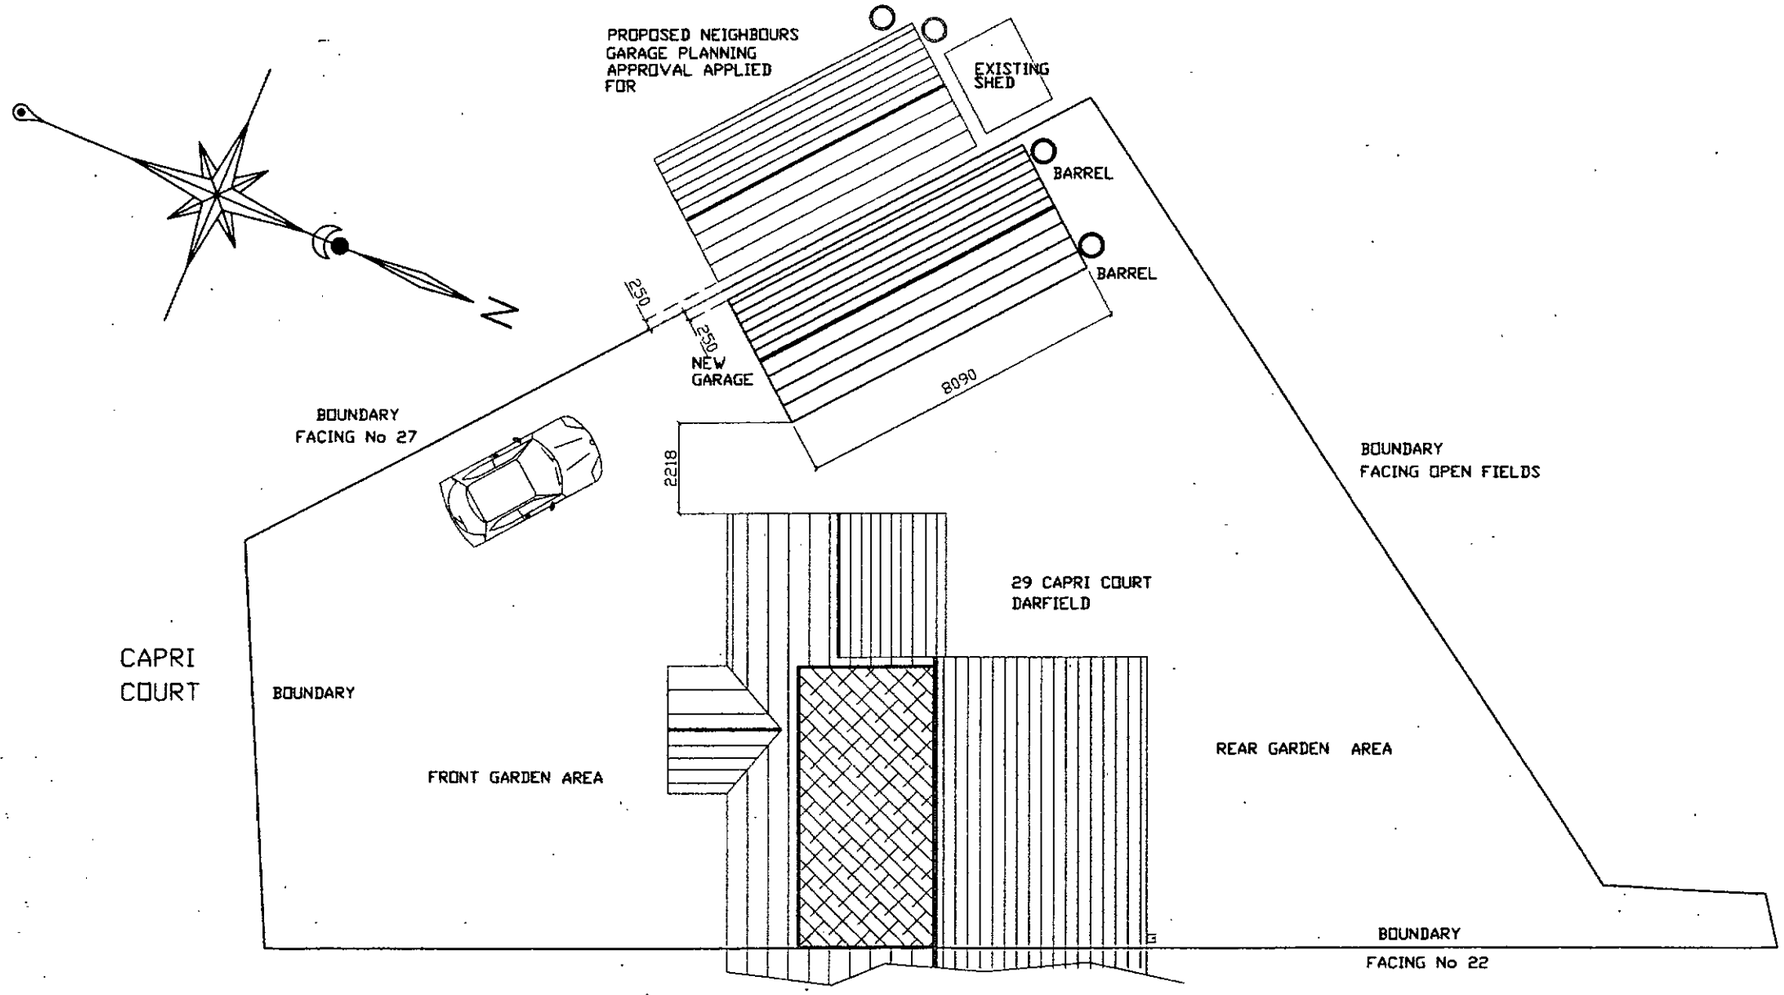


CLIENT MR & MRS J ARCHER 29 CAPRI COURT, DARFIELD BARNSLEY, SOUTH YORKSHIRE	TITLE DRAWING SHOWING PROPOSED SITE LAYOUT	Quill ARCHITECTURE©	THIS DRAWING IS COPYRIGHT AND MUST NOT BE USED OR DISCLOSED IN ANY WAY EXCEPT WHERE AUTHORIZED IN WRITING BY QUILL ARCHITECTURE. TELEPHONE (01226) 755446 REG No 5210984	SCALE 1 : 150 DATE 26/03/14 DRG No CAD/QA/1401	DRAWN AD REV

DO NOT SCALE DRAWING

ALL DIMENSIONS IN MILLIMETRES

IF IN DOUBT ASK

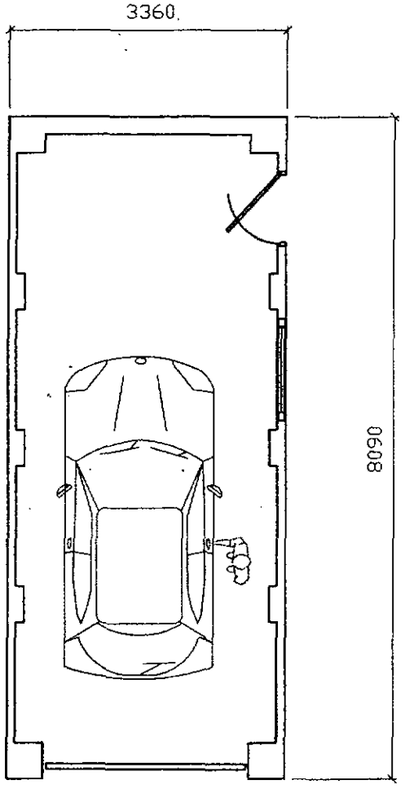


FLOOR PLAN

SIDE ELEVATION

(FACING SIDE & REAR GARDEN TO No29

SOFFIT DETAIL TO MATCH THE MAIN DWELLING

ALL BRICKWORK IS TO MATCH THE MAIN DWELLING IN COLOUR AND TEXTURE

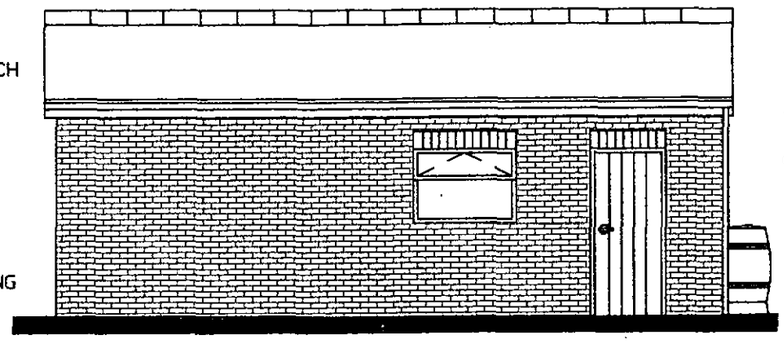


PROVIDE & FIX EXTERNAL QUALITY DOOR & FRAME IN WHITE UPVC

PROVIDE & FIX UPVC WINDOW IN WHITE TO MATCH THE MAIN DWELLING WITH BWK SOLDIER SOLDIER COURSE ABOVE TO MATCH THE OPENING OVER MAIN DOOR

FRONT ELEVATION

(FACING CAPRI COURT)

PROVIDE BWK SOLDIER COURSE ABOVE DOOR

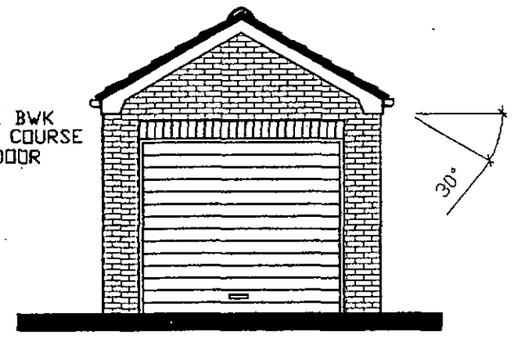


PROVIDE & FIX GALVANIZED STEEL ROLLER SHUTTER DOOR WITH FRAME COLOUR FINISH WHITE

PROVIDE & FIX MAINTENANCE FREE BARGE BOARDS TO GABLES IN WHITE UPVC

PROVIDE & FIX RAINWATER GUTTER SYSTEM IN WHITE UPVC TO MATCH THE EXISTING

PROVIDE & FIX FASCIAS IN WHITE UPVC TO MATCH THE MAIN DWELLING


RAINWATER TO BARREL DISCHARGE

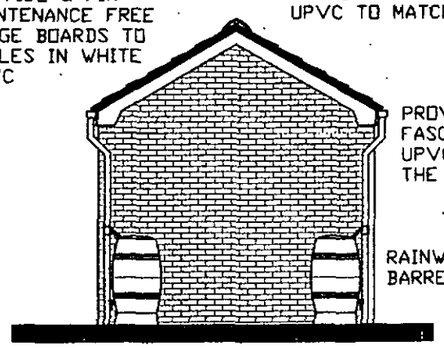

REAR ELEVATION

(FACING OPEN FIELDS)

ALL NEW ROOF TILES TO MATCH THE EXISTING DWELLING

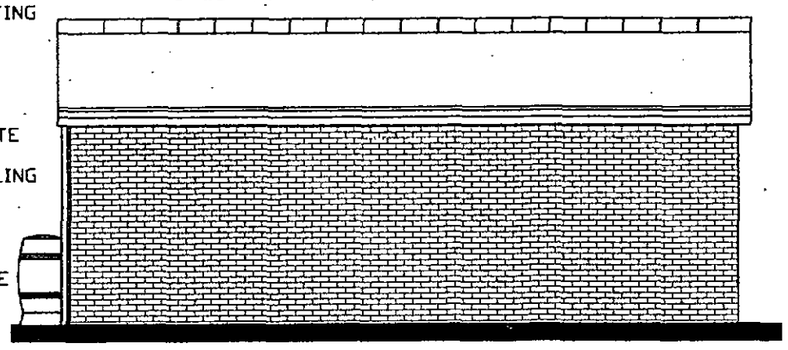

SIDE ELEVATION

(FACING DUPLICATE GARAGE OF No27)

CLIENT MR & MRS J ARCHER 29 CAPRI COURT, DARFIELD BARNSLEY, SOUTH YORKSHIRE	TITLE DRAWING SHOWING PROPOSED ELEVATIONS AND FLOOR PLAN LAYOUT OF GARAGE	Quill ARCHITECTURE©	THIS DRAWING IS COPYRIGHT AND MUST NOT BE USED OR DISCLOSED IN ANY WAY EXCEPT WHERE AUTHORIZED IN WRITING BY QUILL ARCHITECTURE. TELEPHONE (01226) 755446 REG No 5210984	SCALE 1 : 75 / DATE 22/03/14	DRAWN AD / REV A DRG No CAD/QA/1402