




PROPOSED RH SIDE ELEVATION (1:50)

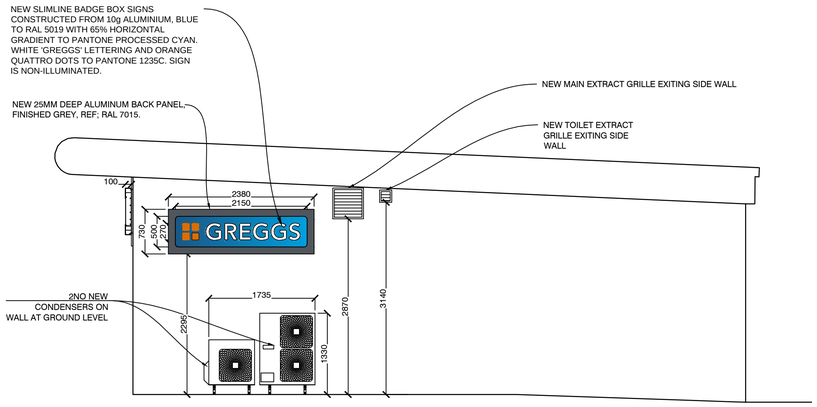


PROPOSED LH (INTERNAL) ELEVATION 1:50

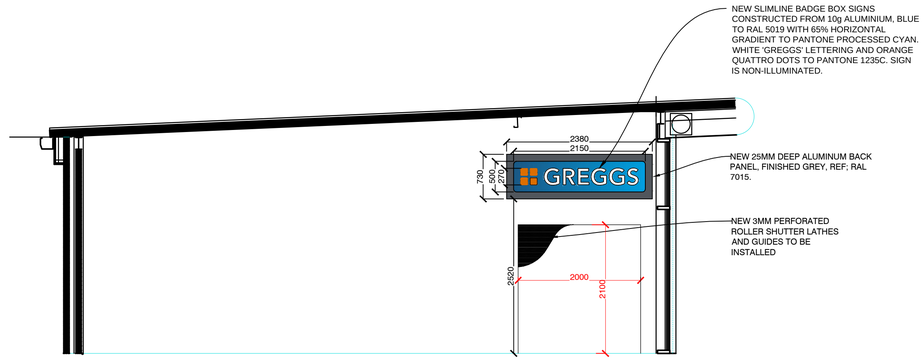

PROPOSED FRONT ELEVATION (1:50)

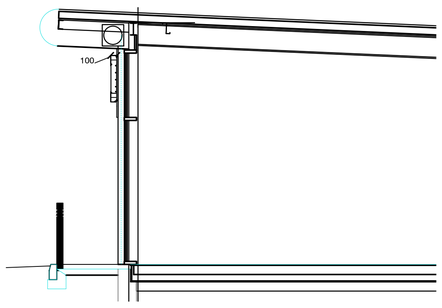

PROPOSED FRONT SECTION (1:50)

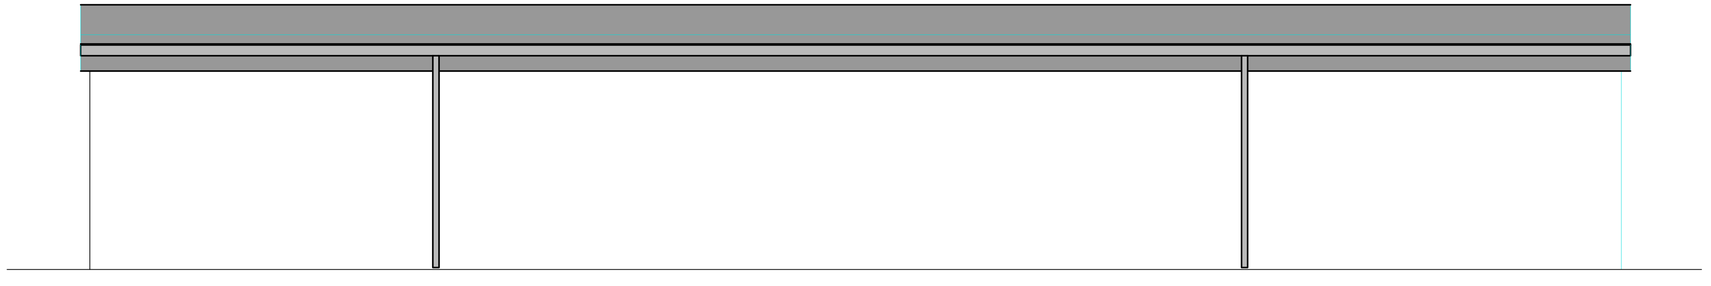

PROPOSED REAR ELEVATION (1:50)

REV	DESCRIPTION	DATE	NAME
B	UPDATE FOLLOWING PLANNERS FEEDBACK	21.05.19	AD
A	AMENDS FOLLOWING PLANNERS FEEDBACK	14.05.19	AD

GREGGS

GREGGS Plc (PENNINES)
31 GREENSIDE STREET
OPENSHAW
MANCHESTER
M11 2HW
Tel: (0161) 274 2760

Shop S Number & Name
S5279 WOMBWELL

Title
PROPOSED PLANNING

Site Address
WOMBWELL PFS, BARNSLEY

Gross Building Area	Gross Sales Area
Sq m	Sq m

Drawing No.	Rev.
RPEN/S5279/08	B

Date	Scale	
11.03.19	1:50	@ A1

Drawn by
ANGELA D

Issued
28.02.19

Scale Bar
0 500 1000 2000