

DO NOT SCALE - IF IN DOUBT, PLEASE ASK


Elevations - Proposed Liesure & Summer House 1:50 @ A3

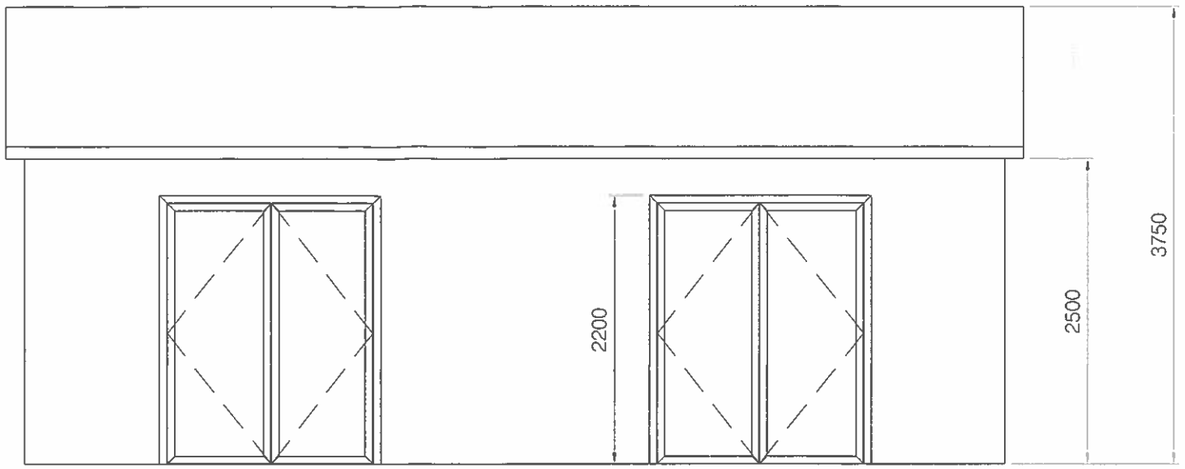


West Elevation

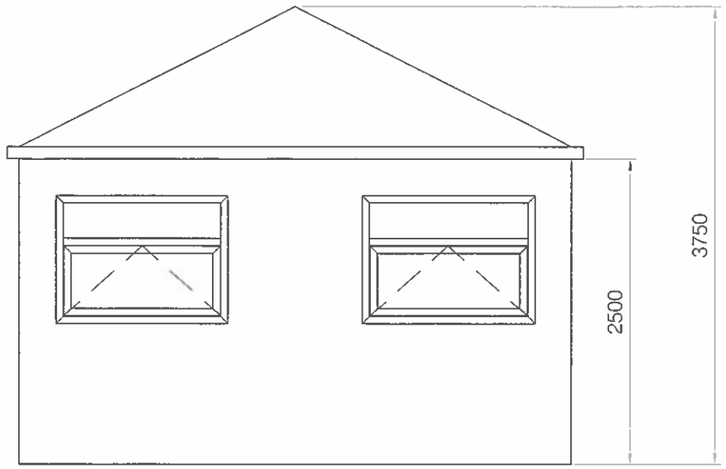

South Elevation

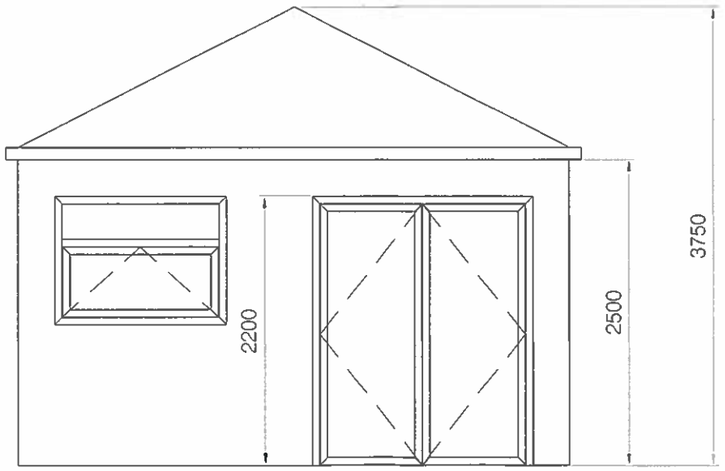

North Elevation

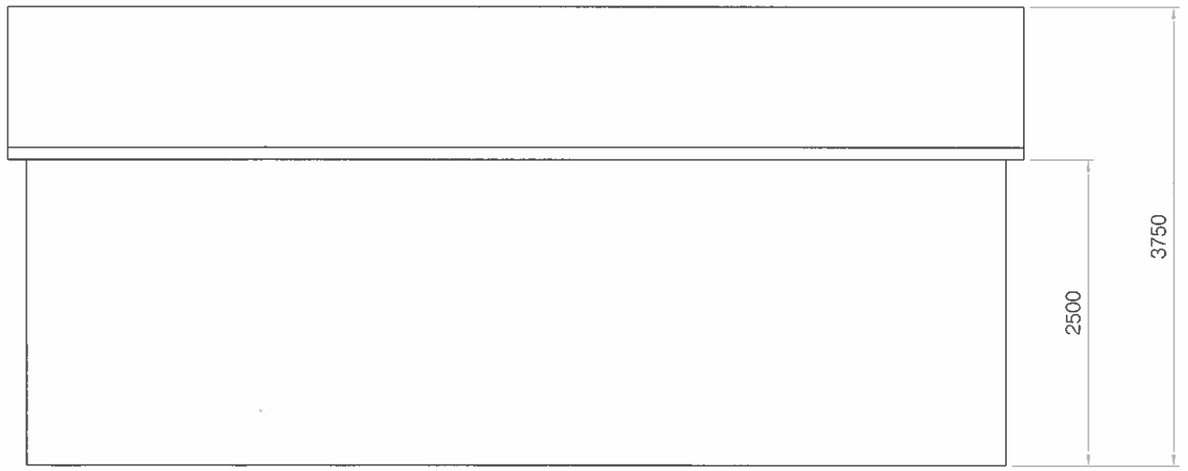

East Elevation

Description

One brick built buildiding with slate roof
two french opening doors to front elevation
two windows to end elevation south facing
open plan building with W/C and wash basin room

Revision Number	Revision Notes	Date

Client: Mr Glyn Dooley

Location: 76 Station Road Bolton Upon Dearne

Details: Elevations

Scale: 1:50 @ A3

Drawing No:	Date:	Revision:
EL-01	26-01-14	*

Drawn By: Ben Hufton

All Dimensions In mm Excepting Imperial Stock	Whole Numbers	± 1.0mm
Third Angle Projection Unless Otherwise Stated One	Decimal Place	± 0.5mm
Radius All Burrs & Sharp Corners	Two Decimal Places	± 0.1mm
Tolerances Unless Otherwise Stated:	Angles	± 0.5°