




EXISTING FRONT ELEVATION
SCALE 1:100

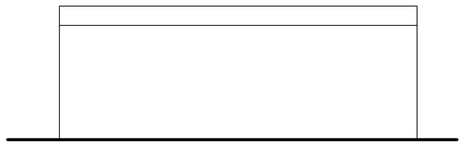


EXISTING SIDE ELEVATION
SCALE 1:100

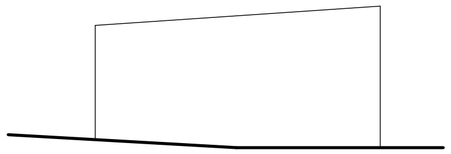

EXISTING REAR ELEVATION
SCALE 1:100

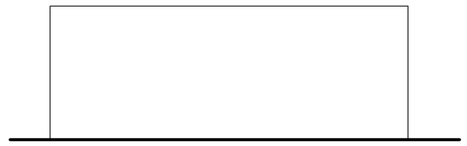


EXISTING SIDE ELEVATION
SCALE 1:100

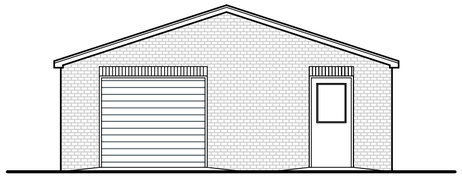

PROPOSED NORTH ELEVATION
SCALE 1:100




PROPOSED EAST ELEVATION
SCALE 1:100

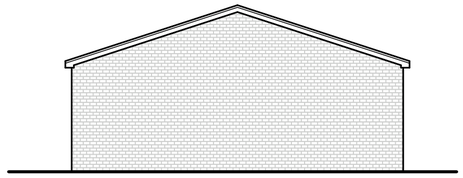


PROPOSED SOUTH ELEVATION
SCALE 1:100



PROPOSED WEST ELEVATION
SCALE 1:100

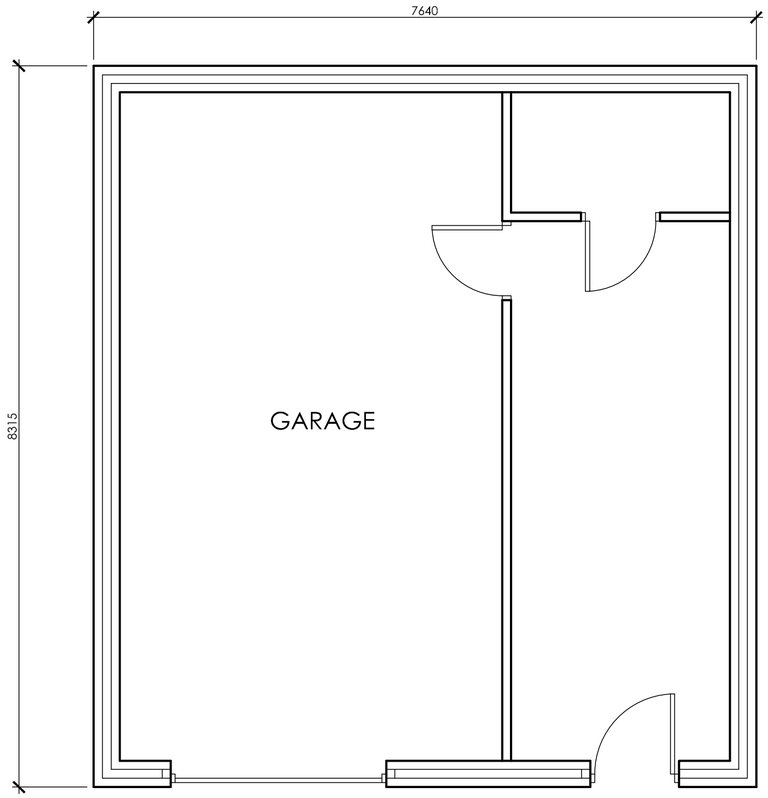

PROPOSED FLOOR PLAN
SCALE 1:50

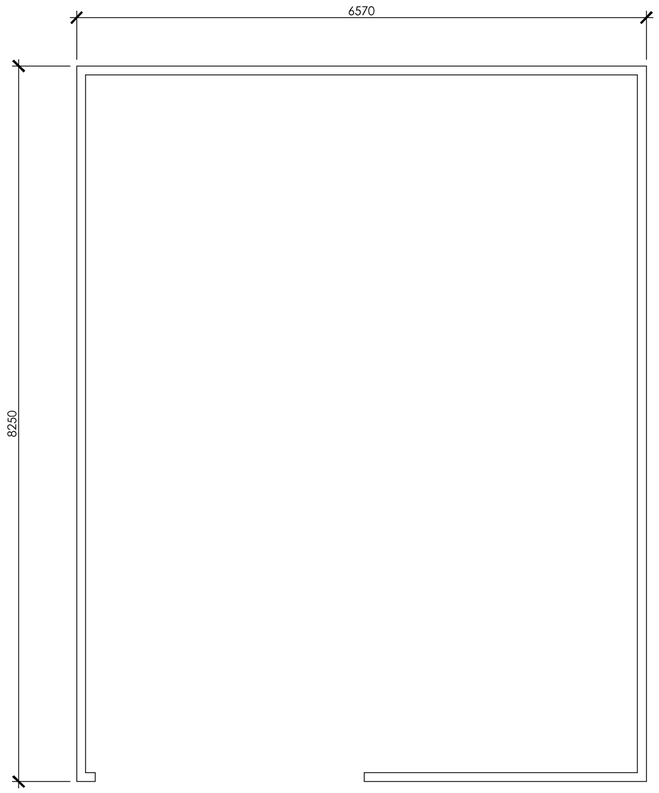

EXISTING FLOOR PLAN
SCALE 1:50



White Agus PARTNERSHIP
ARCHITECTURAL SERVICES AND SURVEYORS
8 MORSTON BUSINESS PARK,
WHALEY ROAD, BARUGH GREEN,
BARNSLEY.
S75 1HQ
Phone: 01226 208482
Fax: 01226 283030
Email: info@whiteaguspartnership.co.uk
Web: www.whiteaguspartnership.co.uk

Project.	Client.
PROPOSED GARAGE LAND ADJ HOPWOOD STREET BARNSLEY	MR P. WOOLHOUSE
Drawing Title. PLANS & ELEVATIONS	Date. JANUARY 2015 / Scale. AS SHOWN
	Ref. 14-114 / Dwg. No. 01 / Rev. B

Date	Suffix	Description	Date	Suffix	Description
23/01/2015	A	REVISED TO CLIENTS REQUIREMENTS			
31/03/2015	B	REVISED FOR PLANNING			