
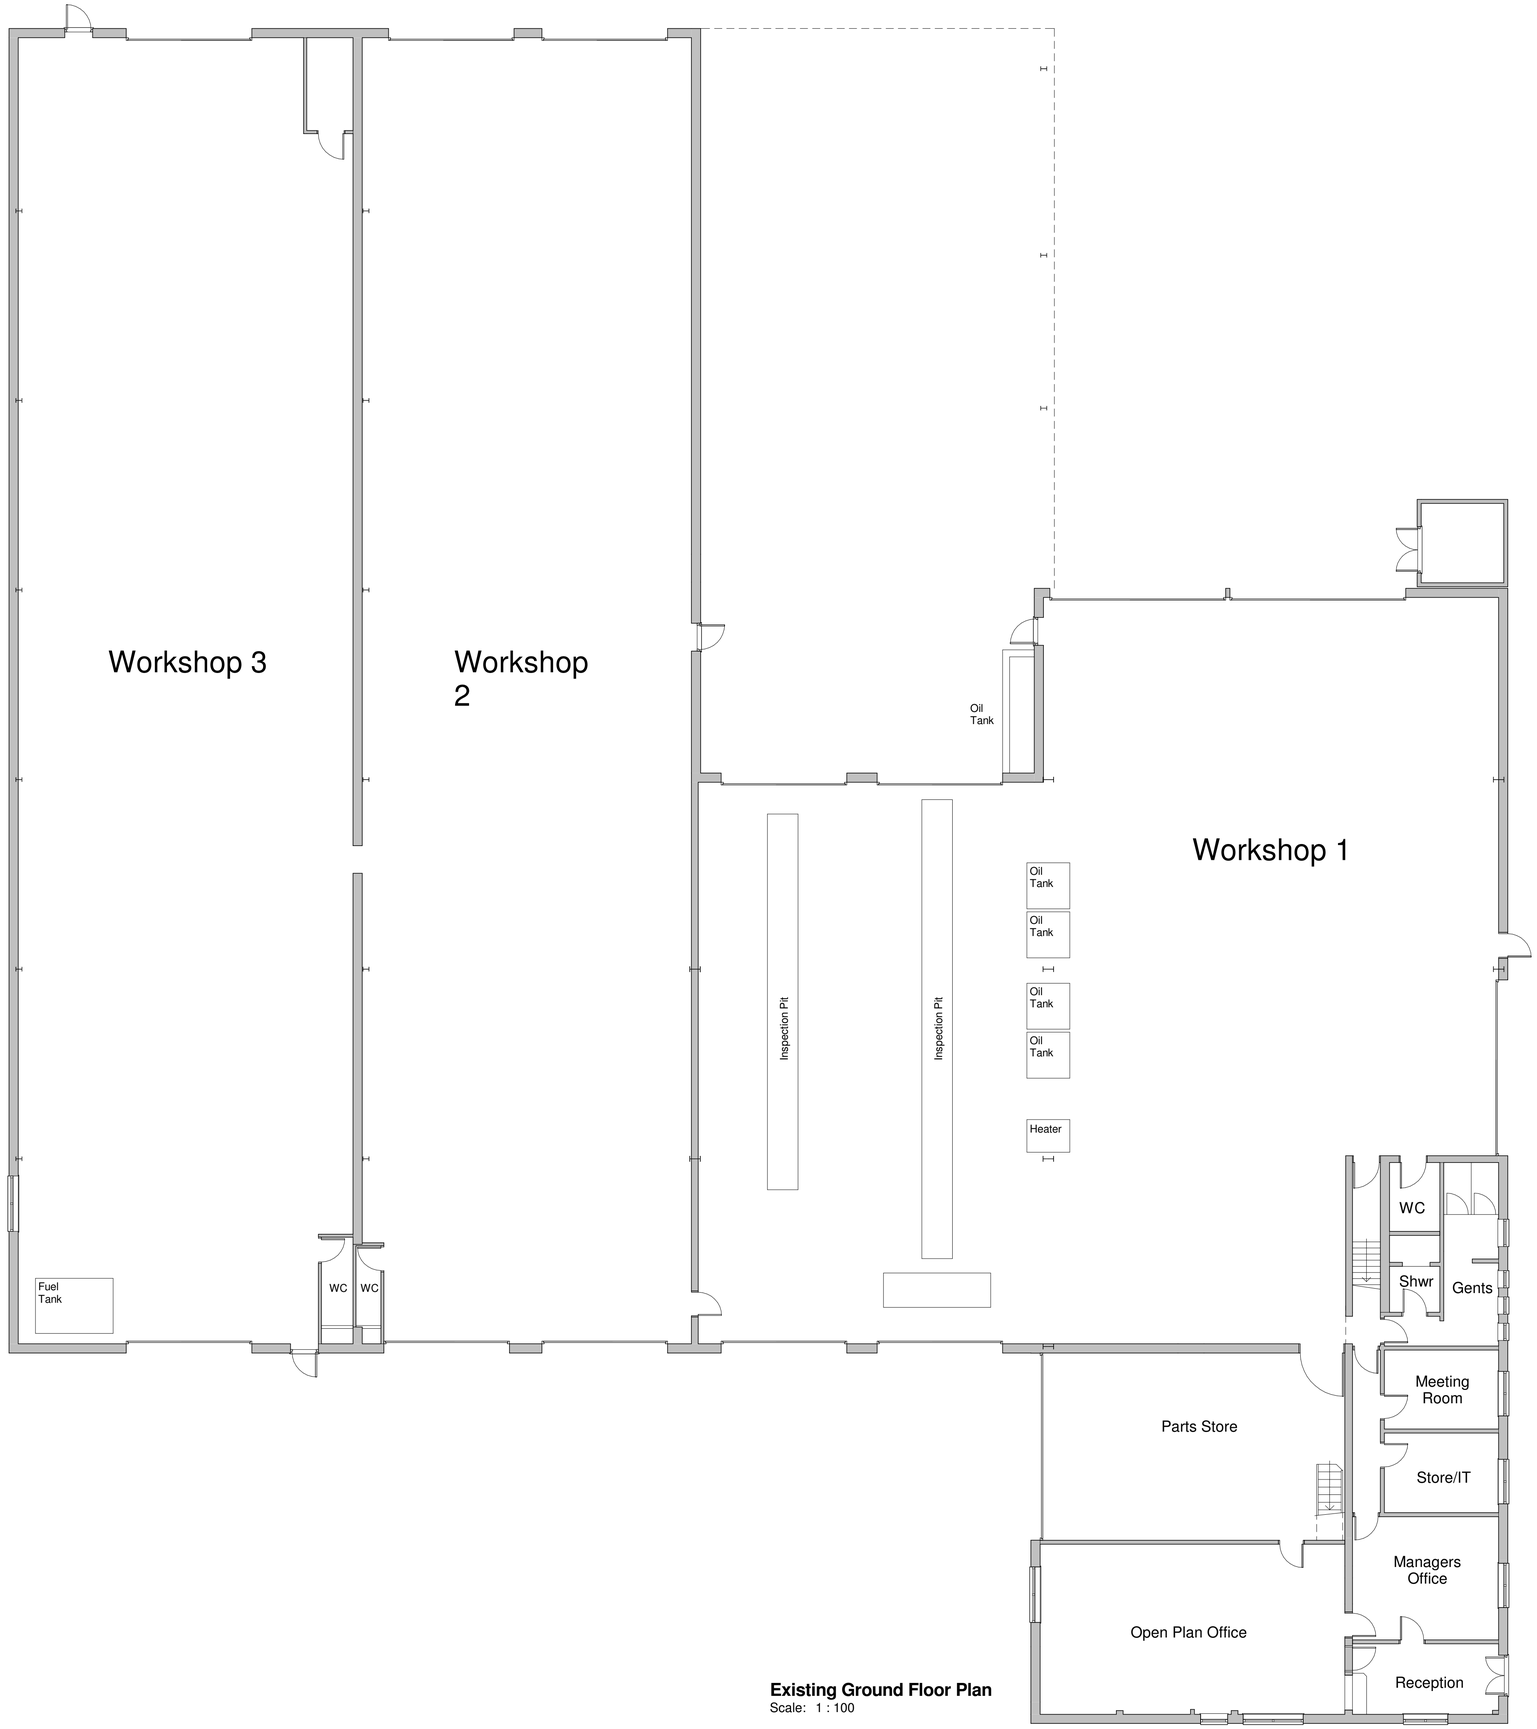



**Existing Ground Floor Plan**
Scale: 1 : 100

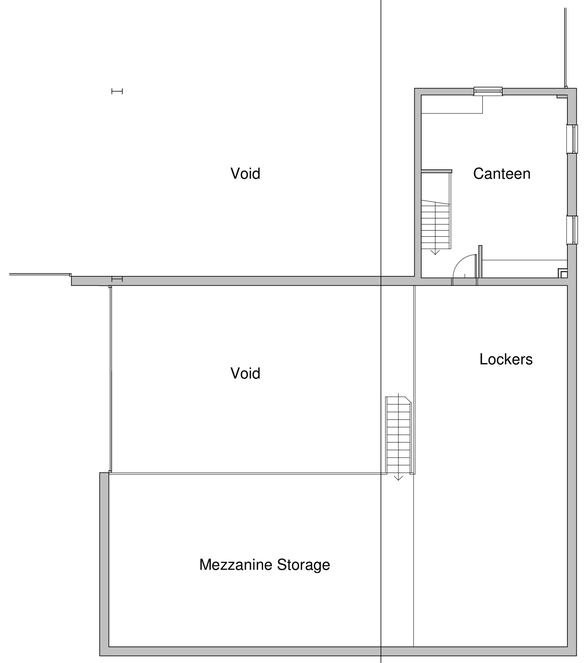


**Existing First Floor Plan**
Scale: 1 : 100

| Rev | Description | Date |
|---|---|---|
| | | |

Issue Status: Scheme Design

This drawing and any design there on is the copyright of RJ Design (Architectural Services) Ltd and must not be reproduced in any way without their written consent.

No dimensions to be scaled from this drawing either in paper or electronic form. All dimensions to be checked on site prior to manufacture, setting out, or construction. Any discrepancies to be notified to RJD (AS) Ltd for clarification.

All work to be carried out strictly in accordance with current Approved Documents, British Standards, Codes of Practice and statutory regulations, whether specifically refered to or not.

All references to RJ Design, RJ Design (AS) Ltd or other abbreviation, shall be taken to mean "RJ Design (Architectural Services) Limited" Registered in England & Wales No: 4338235.

RJ DESIGN
Architectural Services
08456 120 334
www.rj-design.co.uk

Project:
Refurbishement & Alterations
Platts Common, Barnsley

Client:
Leeds Commercial Limited

Sheet Title:
Existing Floor Plans

| Date: | Scale: | Sheet Size: |
|---|---|---|
| Jan '15 | As Shown | A1 |
| **Project No:** | **Drwg No:** | **Rev:** |
| 15/242 | A101 | |