

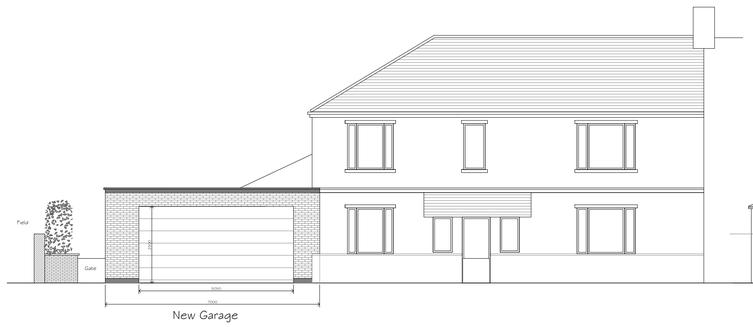



Proposed Front Elevations 1:100

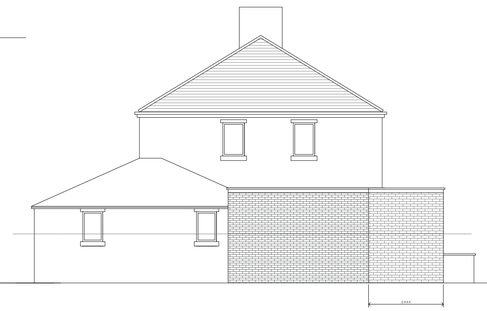


Proposed Side Elevations 1:100

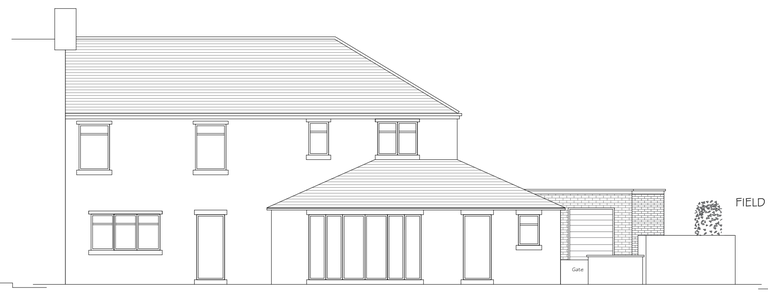


Proposed Rear Elevations 1:100

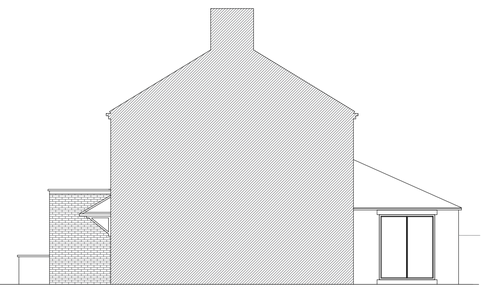


Proposed Side Elevations 1:100

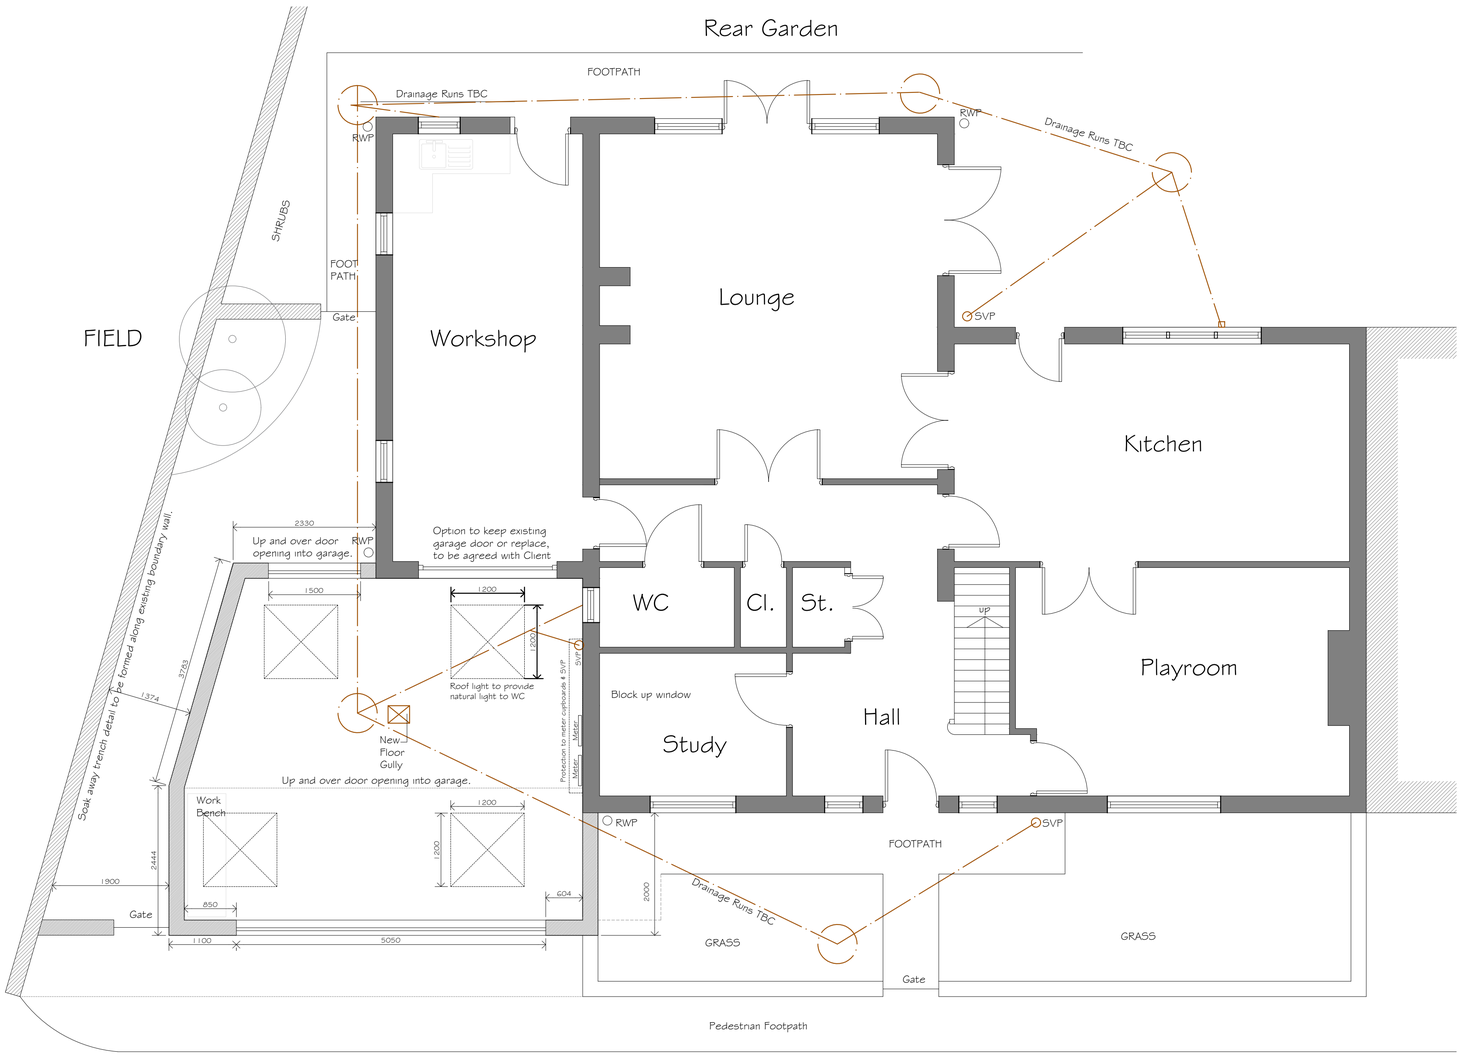

Proposed Garage Floor Plan 1:50

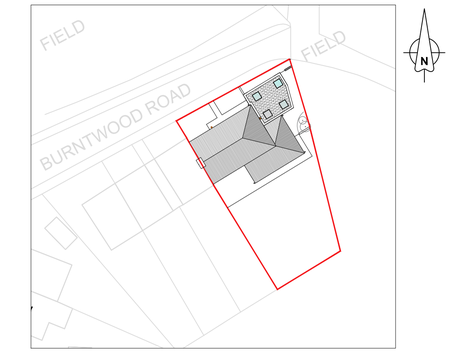

Site Location Plan 1:500

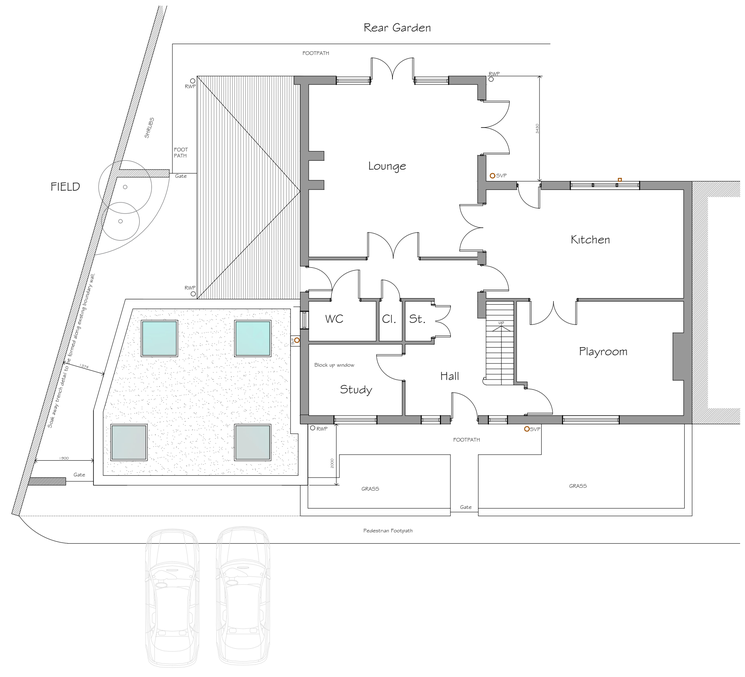

Proposed Roof Plan 1:100

0 0.5m 1m 2m 5m

1:50

0 0.51m 2m 5m

1:100

DATE	NOTES	BY	REV
30/08/21	Planning Submission	MC	A

Architectural

Phone: 0113 8314 079 Email:info@cka.design www.ckarchitecturalleeds.co.uk

PROJECT TITLE **Single Storey Garage Extension**	CLIENT **Mr Swanepoel** **20 Burntwood Road, Grimthorpe, Barnsley, S72 7JF**			
DRAWING STAGE **Planning**	SCALE **1:50/100 @ A1**	CHK **MC**	DRAWN BY **MC**	
SHEET TITLE **Proposed Garage Floor, Roof Plan & Elevations**	PROJECT NUMBER **S72-2369**	STAGE **PLN**	REV **A**	SHT **002**