
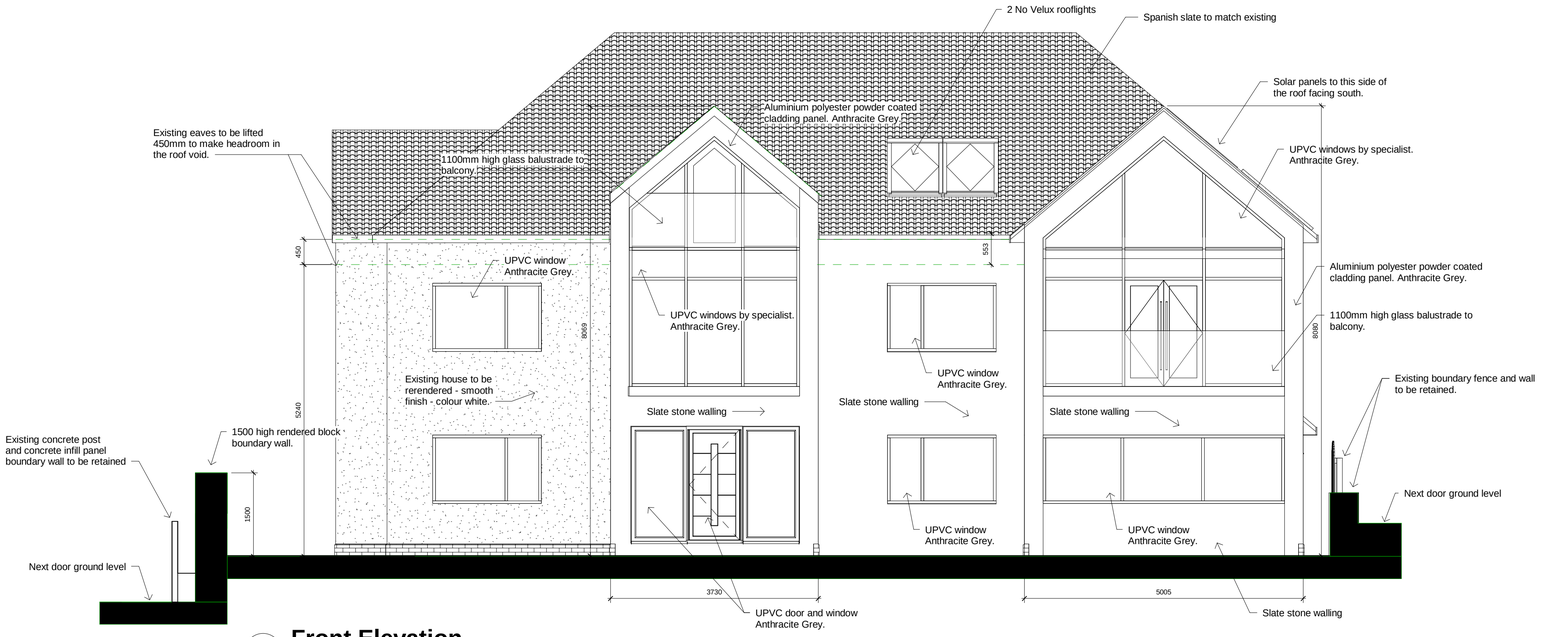


1 Front Elevation
1 : 50

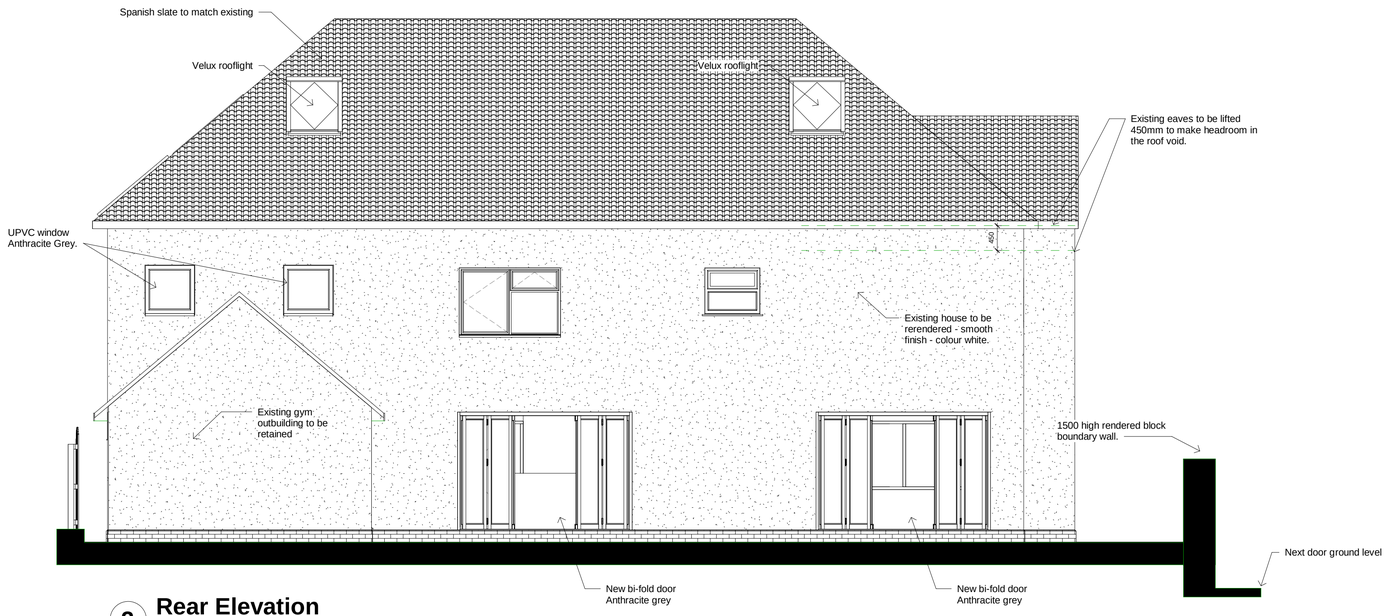

2 Rear Elevation
1 : 50

Rev	Description	Date
A	Front gables reduced by 1m as requested by planning	10-07-23

CODE	SUITABILITY DESCRIPTION
STATUS	PURPOSE OF ISSUE

PROJECT
Residential Development

TITLE
Proposed Elevations Sheet 1

CLIENT
Mr & Mrs Rose

DRAWN BY	CHECKED BY	DATE
Author	Checker	12/18/22

SCALE (@ A1)	PROJECT NUMBER
1 : 50	SR/2022

DRAWING NUMBER	REV
A103	

10/07/2023 21:12:22