


Drawing No.	Rev No.
MMN001 -004	A

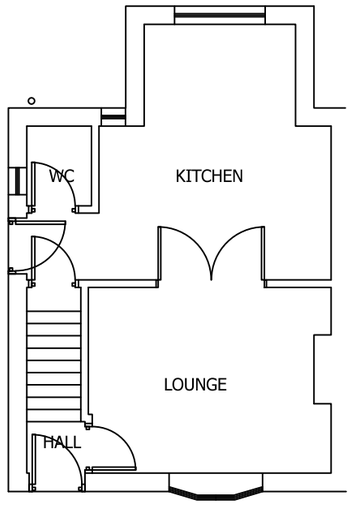


EXISTNG GROUND FLOOR PLAN
SCALE 1:100 AT A3

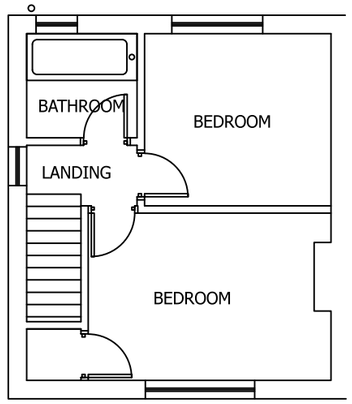

EXISTING FIRST FLOOR PLAN
SCALE 1:100 AT A3

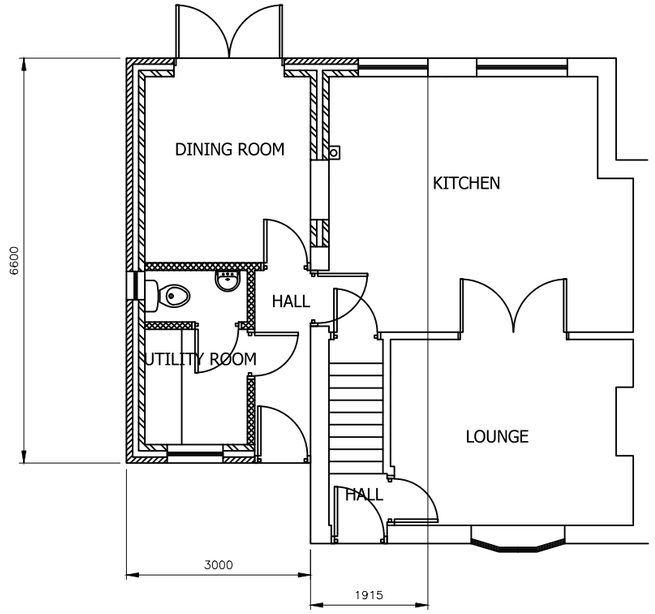

PROPOSED GROUND FLOOR PLAN
SCALE 1:100 AT A3

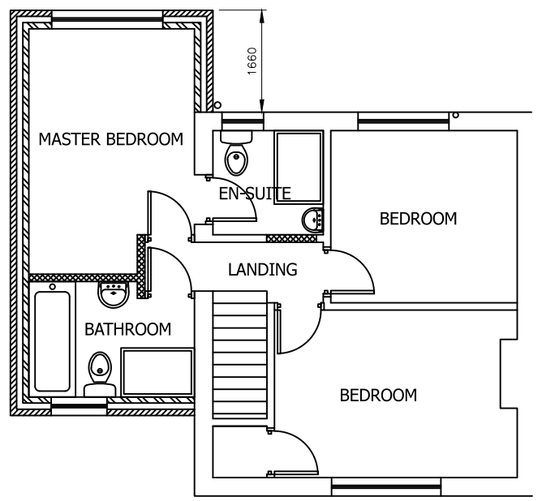

PROPOSED FIRST FLOOR PLAN
SCALE 1:100 AT A3

DO NOT SCALE: Contractor to check all dimensions and report any omissions or errors

NOTES

Rev	Description	By	Chk	App	Date
A	Extension reduced	JRB			14/08/21

JRB DESIGNS Ltd
1 Saville Road
Cudworth
Barnsley
S72 8LT
Tel: 01226 383542
Fax: 01226 380078
Mob: 07970 541192
Email: john@jrbdesigns.co.uk

This drawing is copyright. © jrbdesigns Ltd.

Client

MR. M NAYLOR

Drawing Title

PROPOSED PLANS

Address

4 MAYFIELD CRESCENT
WARD GREEN
BARNSLEY
S70 6SZ

Project Title:

PROPOSED TWO STOREY SIDE & SINGLE REAR EXTENSION

Purpose of Issue:

PLANNING

Drawing Status

FIRST ISSUE

Scale at A3	Drawn By	Date	
AS SHOWN	JRB	04/06/2021	
Checked By	Date	Approved By	Date
	04/06/2021		04/06/2021
Project No.	Drawing No.		Revision
MMN001	004		A

APPROVAL [X] INFORMATION [ ] TENDER [ ] CONTRACT [ ] CONSTRUCTION [ ]