



WEST ELEVATION

EAST ELEVATION

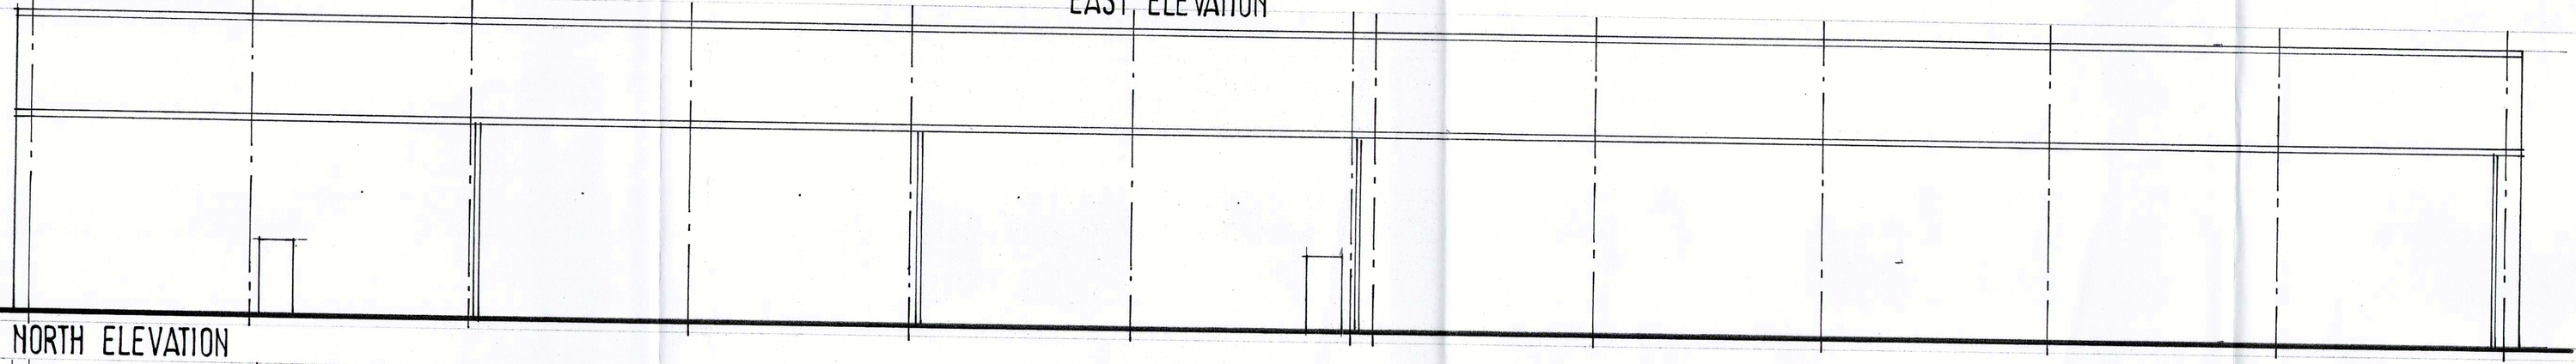

NORTH ELEVATION

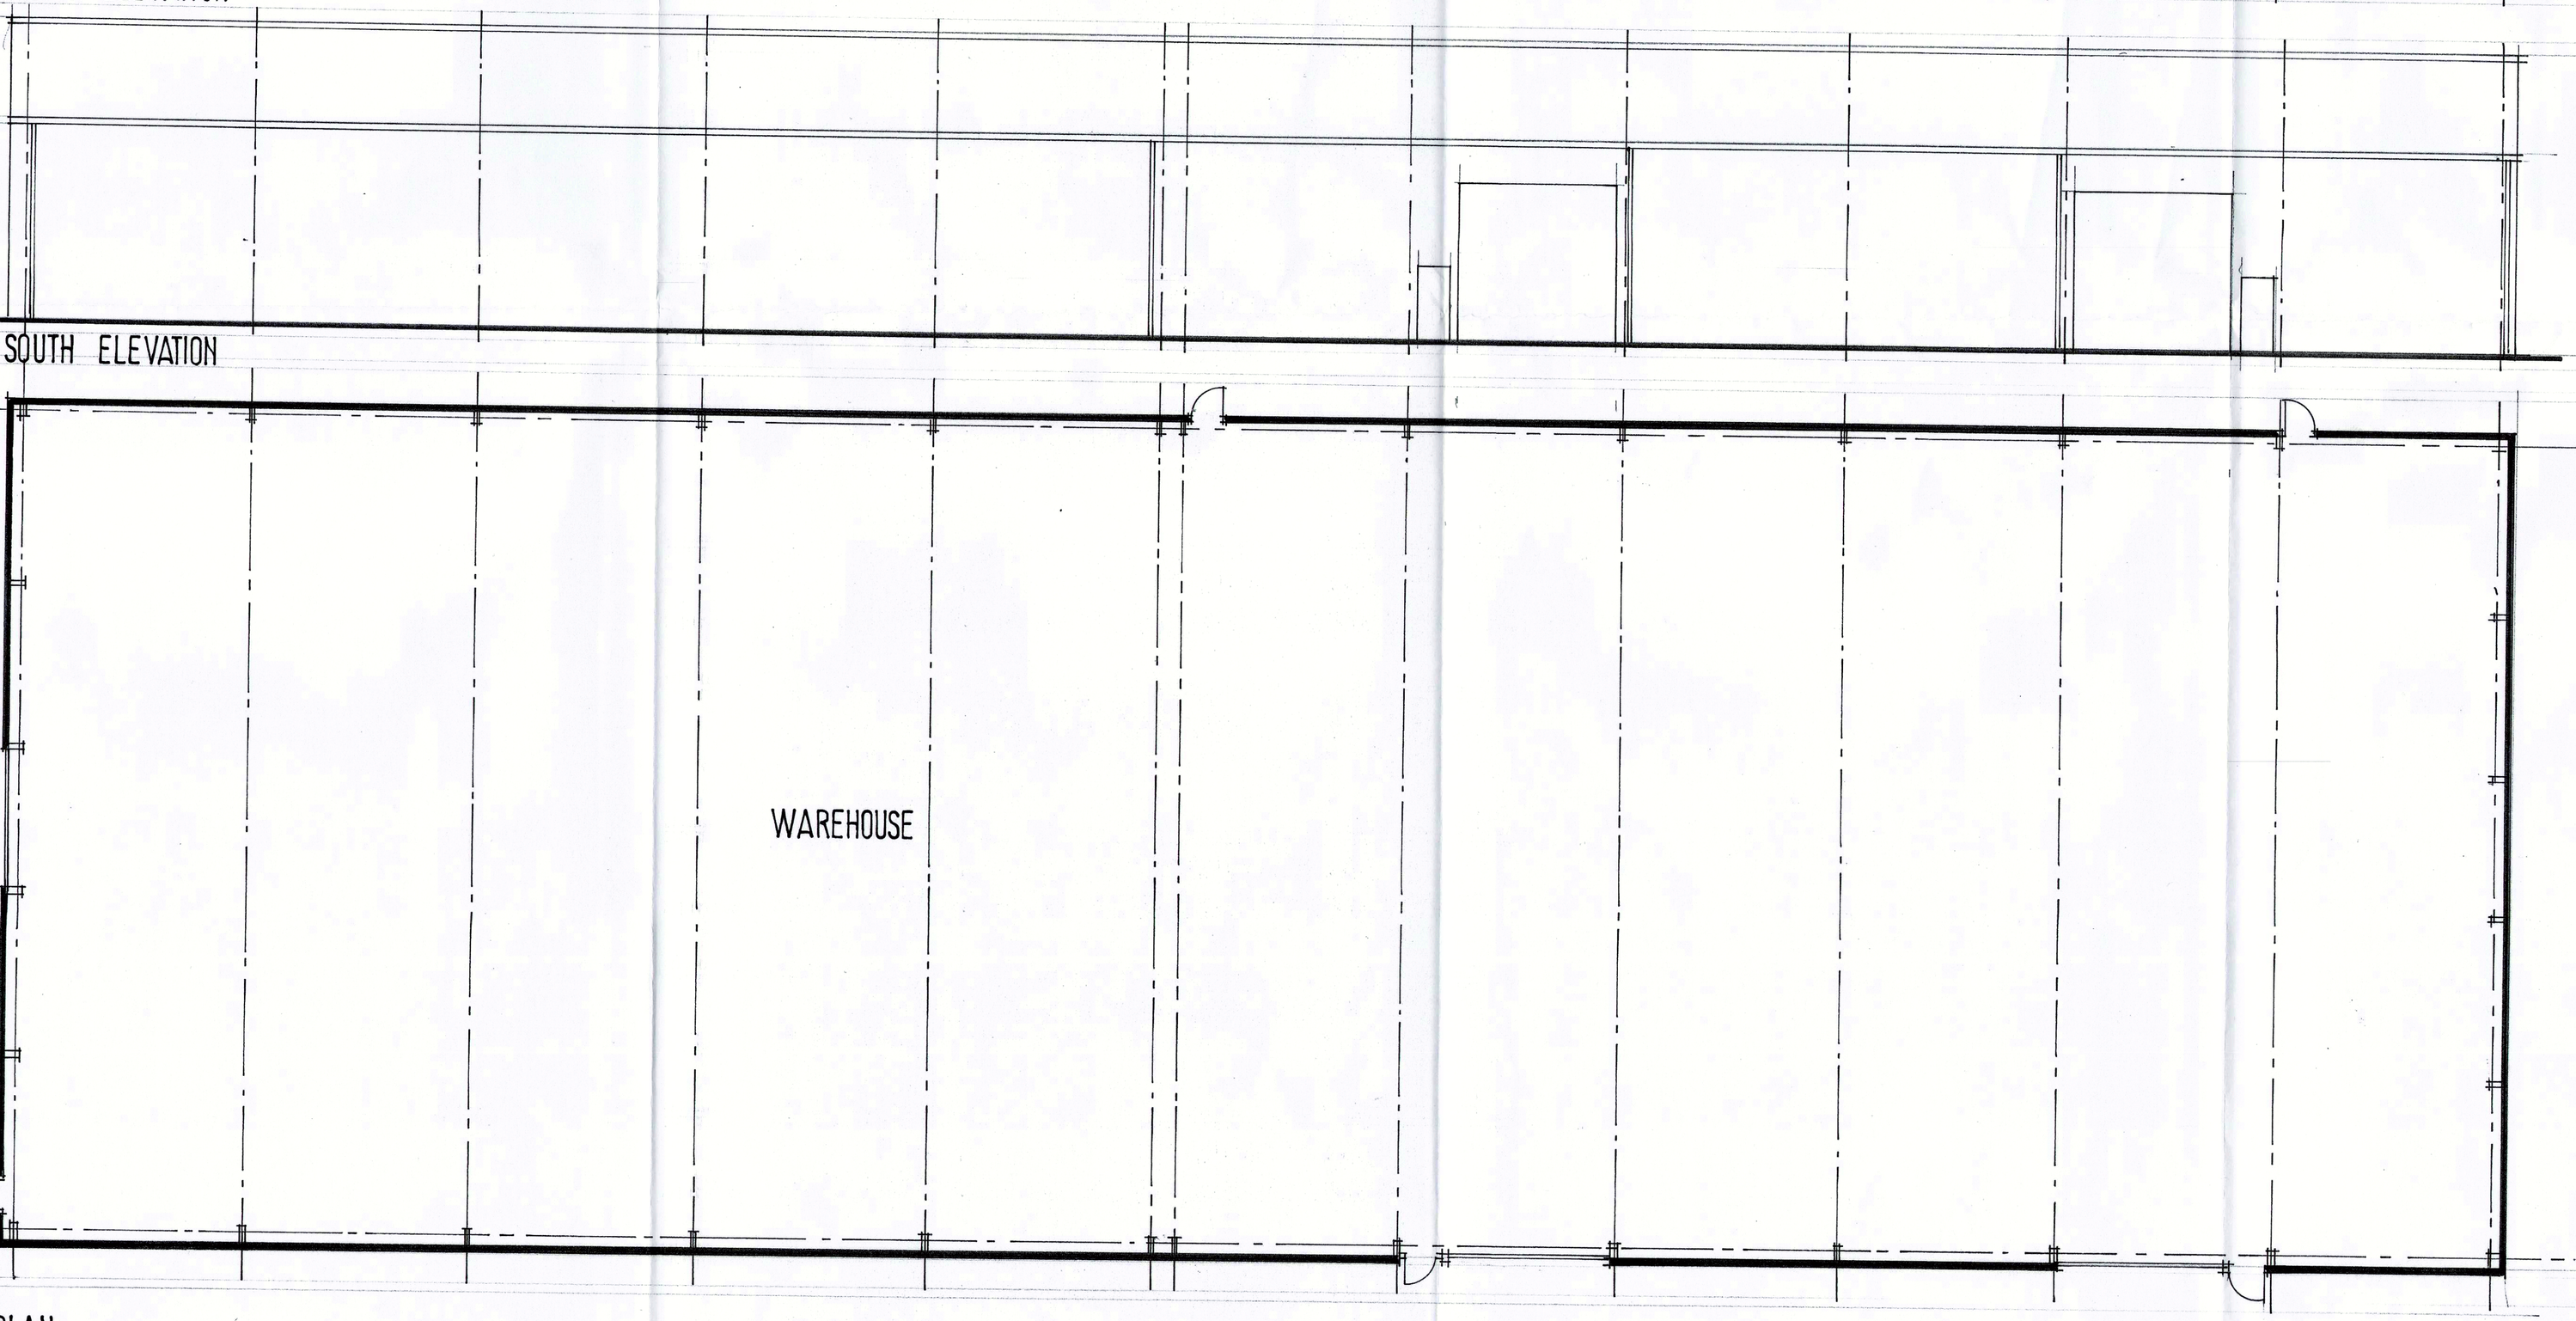

SOUTH ELEVATION

PLAN

Ref.	Revision	Date

Client

HAYWOOD & PADGETT LTD

Project

THE BAKERY
SHAWFIELD RD
CARLTON IND EST

Title

EXISTING WAREHOUSE

Scale: 1:100 Drawn: SL

Date: SEPT '11 Drawing No: S/3/5

BDS

BUILDING DESIGN SERVICES
15 Hunters Avenue Barnsley S70 6PL
TEL: 01226 733224