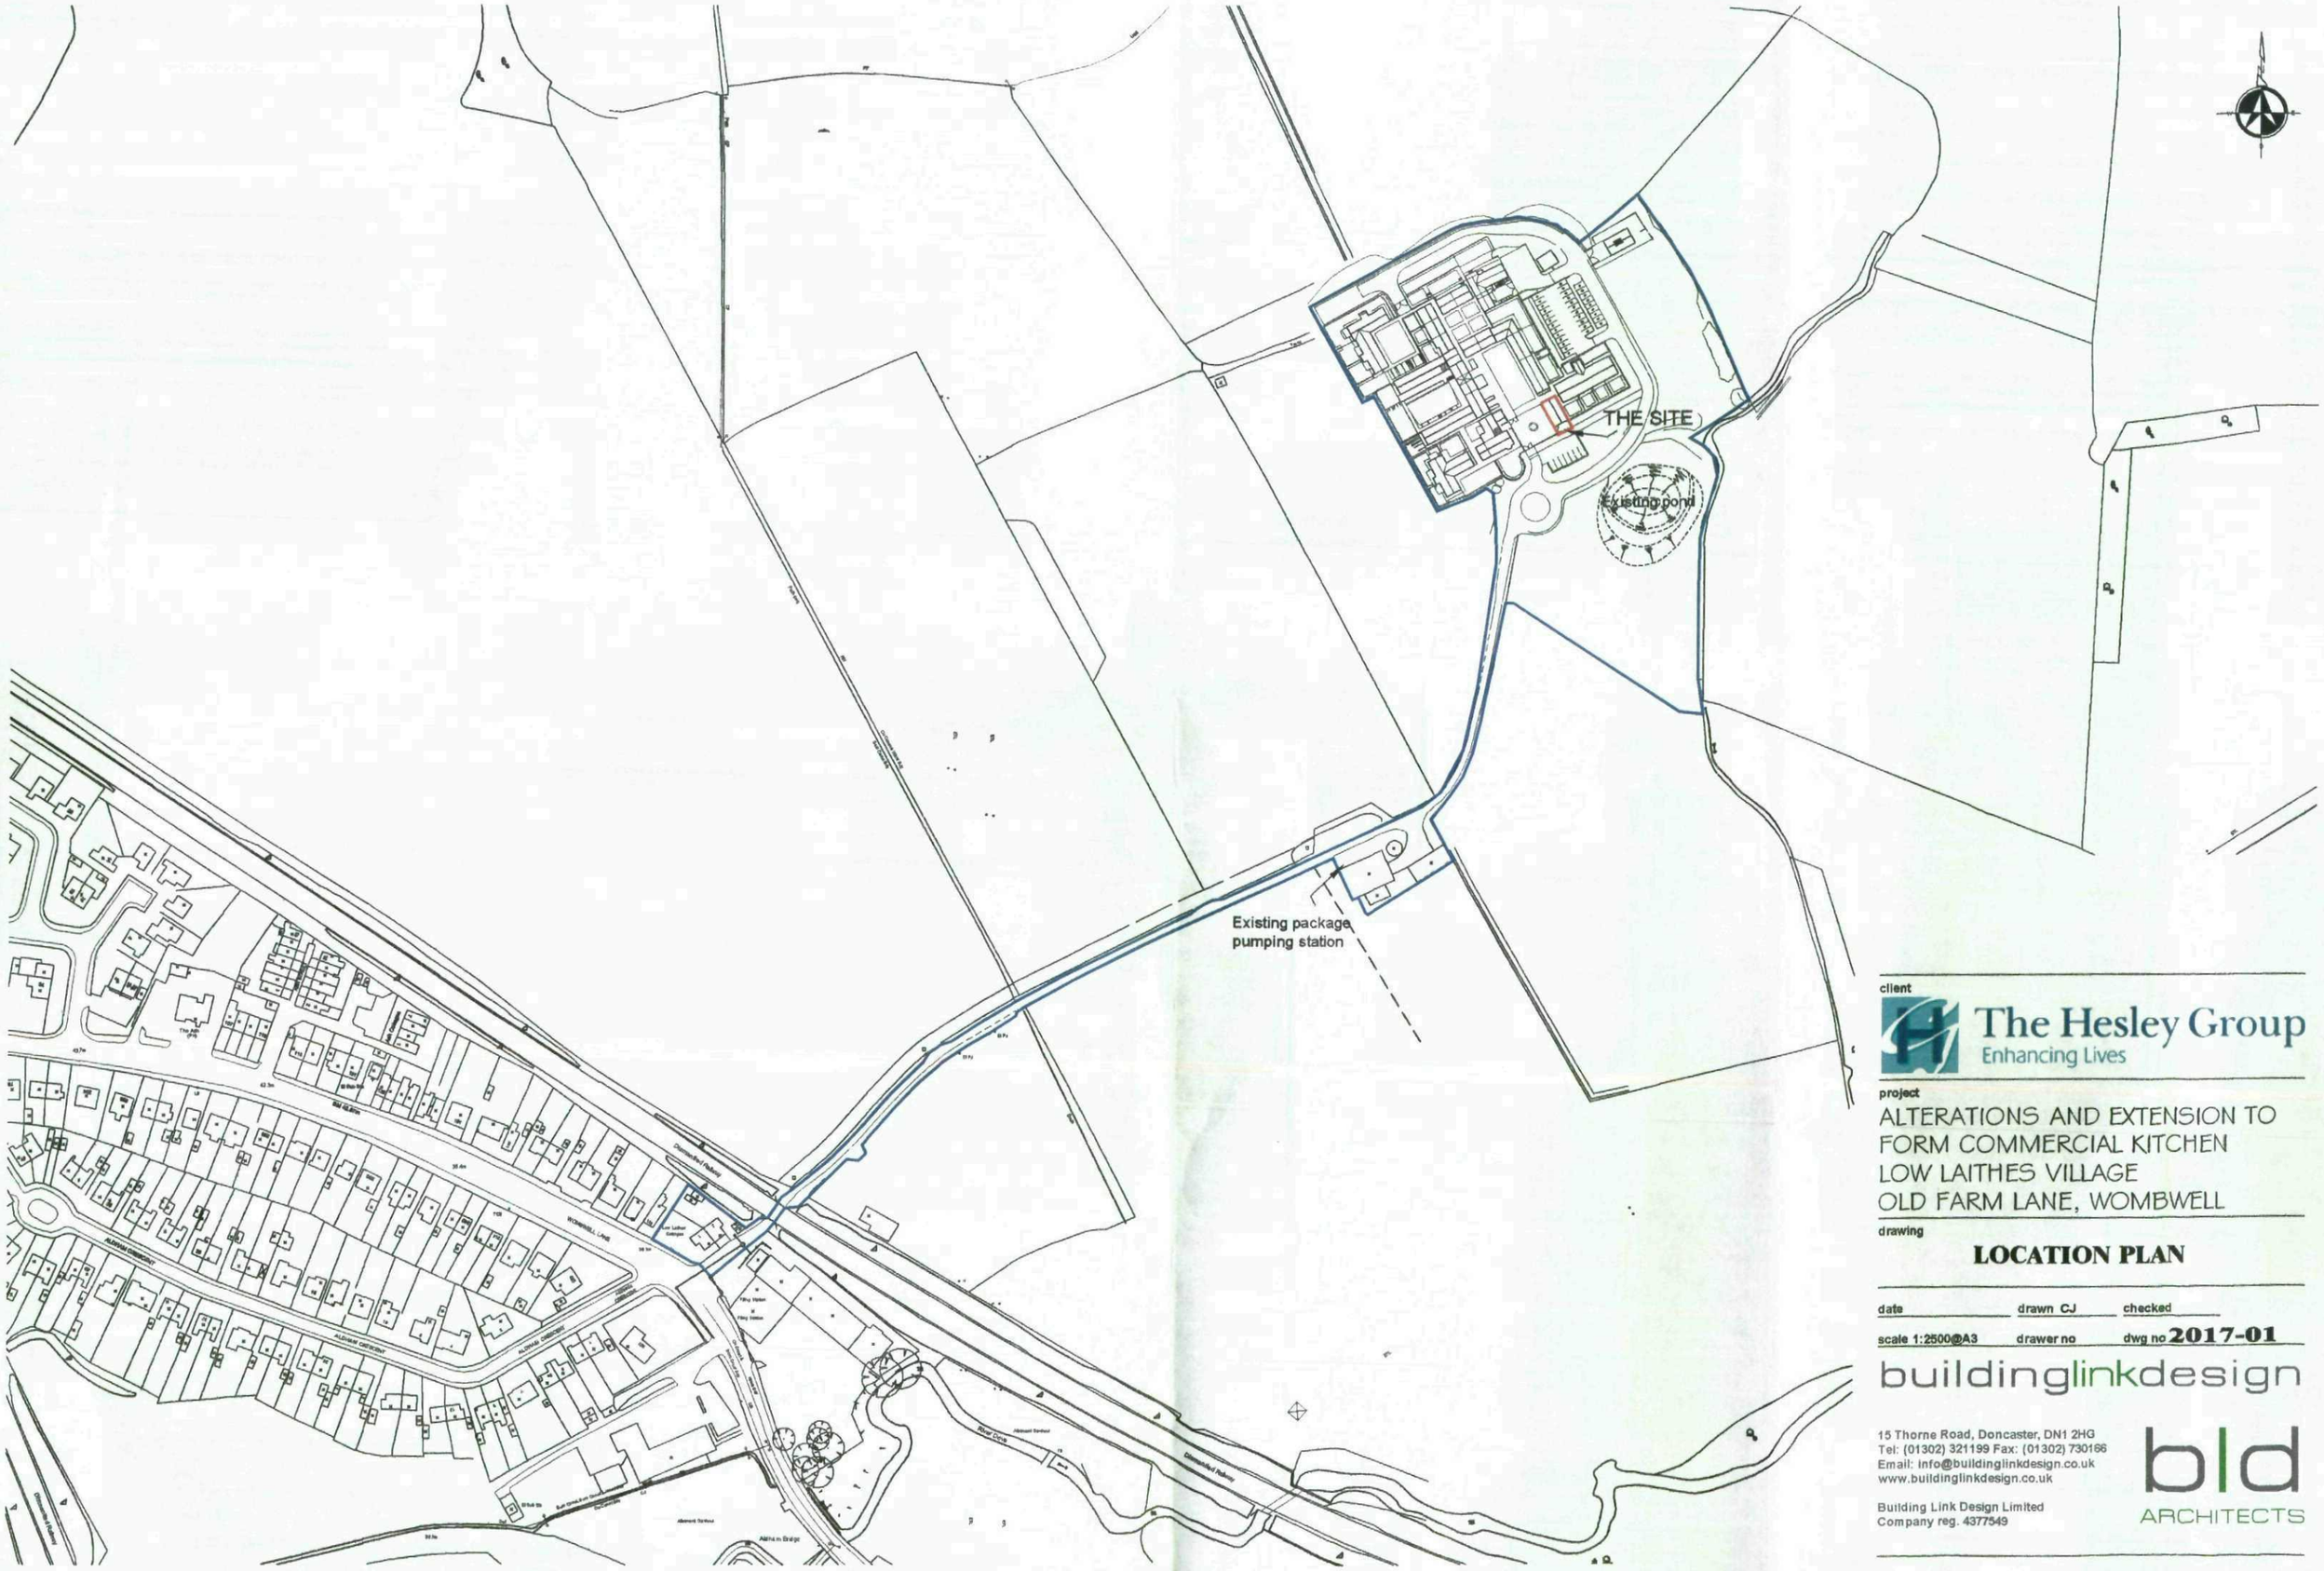


client

The Hesley Group
Enhancing Lives

project

ALTERATIONS AND EXTENSION TO FORM COMMERCIAL KITCHEN
LOW LAITHES VILLAGE
OLD FARM LANE, WOMBWELL

drawing

LOCATION PLAN


date	drawn CJ	checked
scale 1:2500@A3	drawer no	dwg no **2017-01**

buildinglinkdesign


15 Thorne Road, Doncaster, DN1 2HG
Tel: (01302) 321199 Fax: (01302) 730166
Email: info@buildinglinkdesign.co.uk
www.buildinglinkdesign.co.uk

Building Link Design Limited
Company reg. 4377549


bld ARCHITECTS

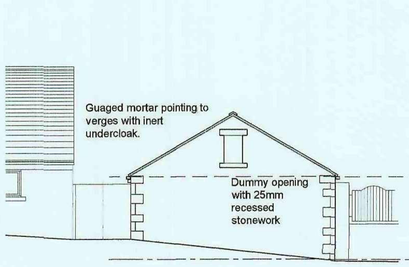


EXISTING NORTH ELEVATION
Scale 1:100@A1

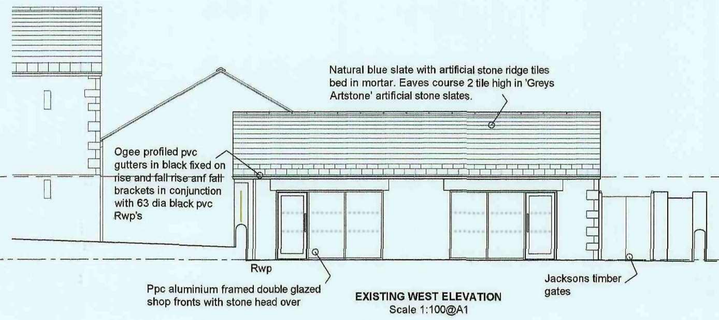


EXISTING WEST ELEVATION
Scale 1:100@A1

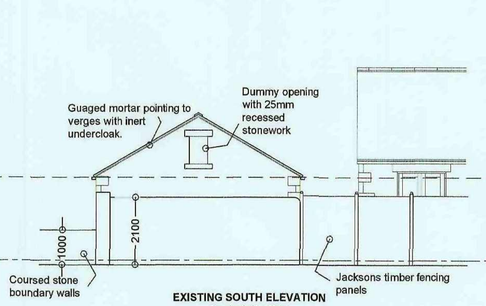


EXISTING SOUTH ELEVATION
Scale 1:100@A1

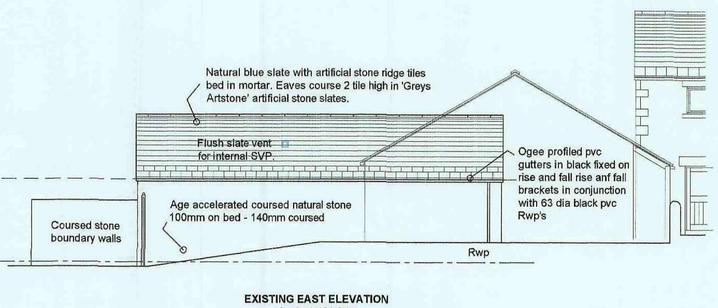

EXISTING EAST ELEVATION
Scale 1:100@A1

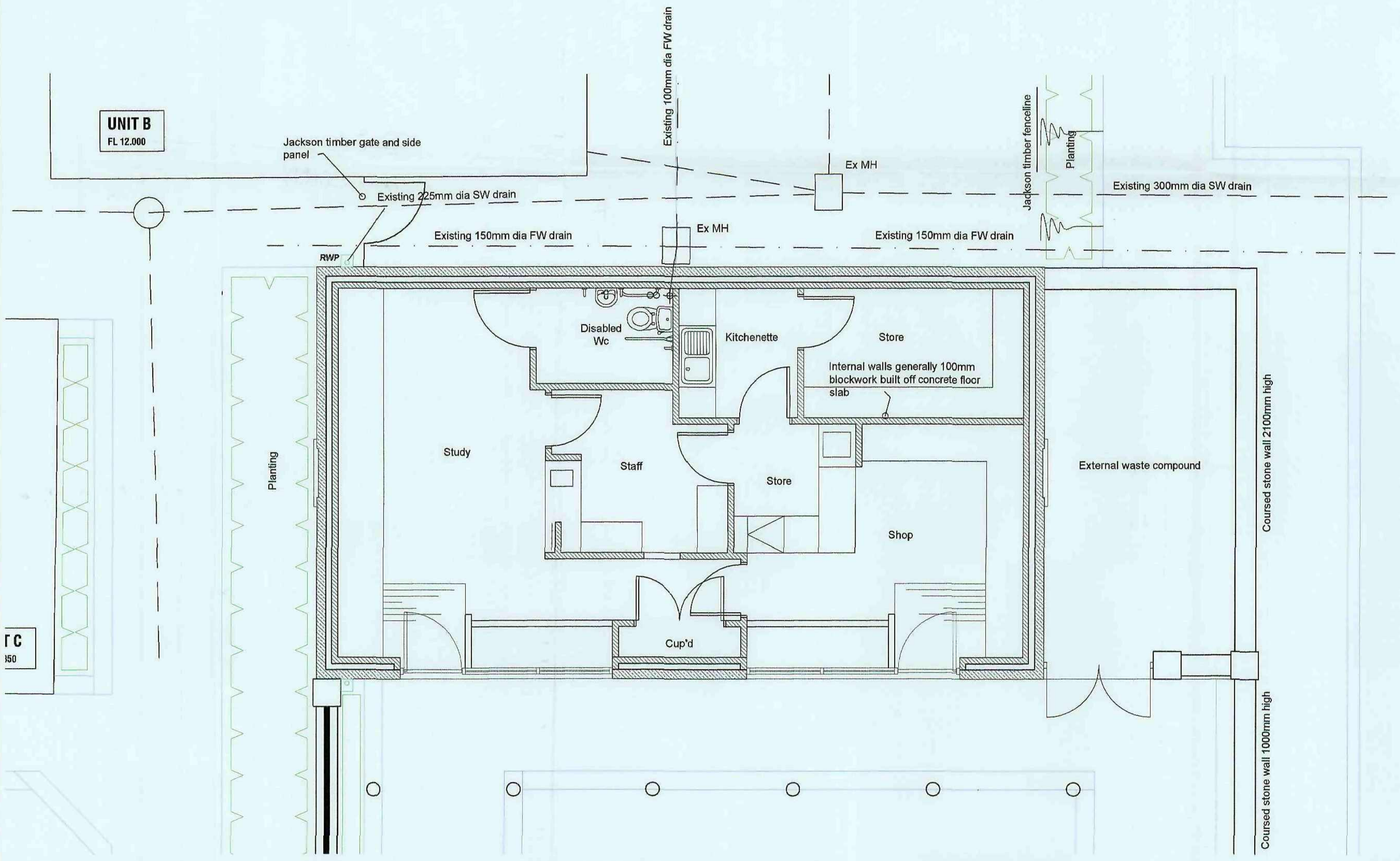

EXISTING FLOOR PLAN
Scale 1:50@A1

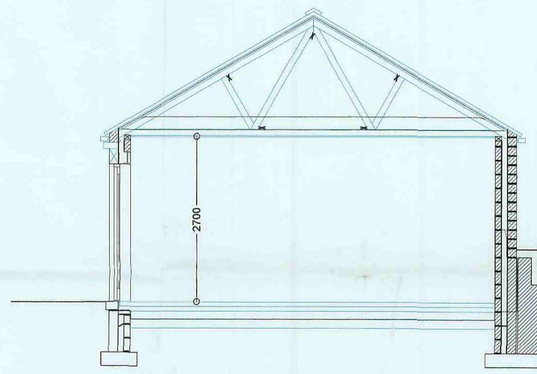

EXISTING SECTION
Scale 1:100@A1

RECEIVED
CORPORATE MAIL ROOM

PLANNING STATUS

client
The Hesley Group
Enhancing Lives

project
ALTERATIONS AND EXTENSION TO FORM COMMERCIAL KITCHEN
LOW LAITHES VILLAGE
OLD FARM LANE, WOMBWELL

drawing
EXISTING


date 10-10 drawn SM checked
scale 1-50, 1-100 drawer no dwg no **2017-02**

buildinglinkdesign

15 Thorne Road, Doncaster, DN1 2HG
Tel: (01302) 321199 Fax: (01302) 730166
Email: info@buildinglinkdesign.co.uk
www.buildinglinkdesign.co.uk

Building Link Design Limited
Company reg. 4377549

bld ARCHITECTS

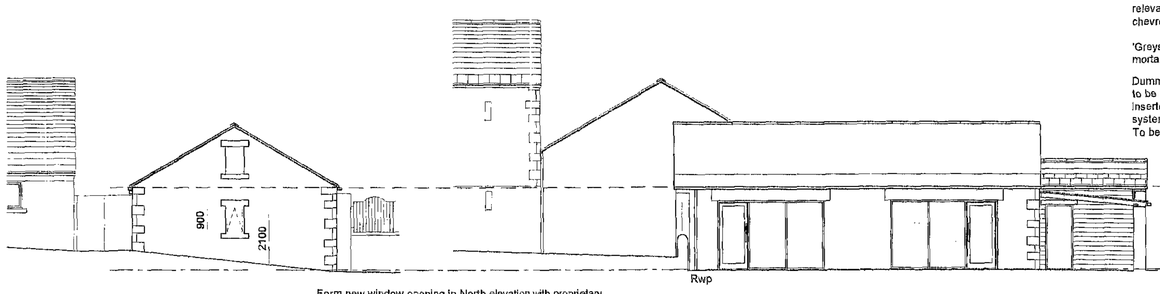

PROPOSED NORTH ELEVATION
Scale 1:100@A1

Form new window opening in North elevation with proprietary lintel over and stone head and cills to match dummy window above. Ppc aluminium framed double glazed window in dark green to match existing.
Window to incorporate mesh grille internally.
Window openable (top hung) fitted with restrictors restricting window opening max 100mm passed face of outer leaf.


Roof Construction to new Dry Store:-
Natural Blue Slate with 'Greys artificial stone' slate spreader at eaves on 50x25mm treated SW battens on breather membrane underlay as ***PROCTOR ROOFSHIELD*** to Agrement cert no 99/3648 or equivalent laid in strict accordance with manufacturers recommendations on Trussed rafters by Specialist at 450mm centres generally in accordance with BS5268-3:1998. Full details to be submitted to and approved by Building Control Authority prior to relevant work proceeding. Provide and install all longitudinal, diagonal and chevron bracing as recommended by Mfr's.

'Greys artificial stone' ridge tiles to match slates bed and pointed in guaged mortar.

Dummy window with 25mm recessed stonework to be removed and ppc aluminium louvre grille inserted to terminate extract to extract/ input system hood over hobs.
To be dark green to BS14C39


PROPOSED WEST ELEVATION (Waste compound gates omitted for clarity of Dry Store elevation)
Scale 1:100@A1

Canopy over external waste compound:-
Single sheet metal profiled roof sheeting with profiled verge flashings finished in ppc to BS 14C39 Dark green on purlin support in accordance with Engineers recommendations.
Provide flashings at wall abutment with code 4 lead flashings, aprons and soakers as required.

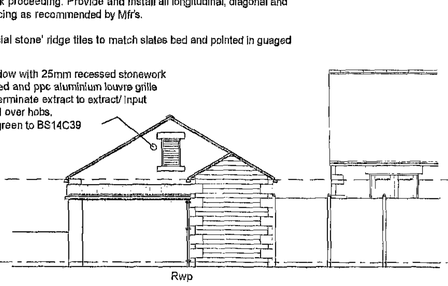


PROPOSED SOUTH ELEVATION
Scale 1:100@A1

Inert undercloak giving 40mm projection from masonry with guaged mortar pointing under slate to verges at gable end. .

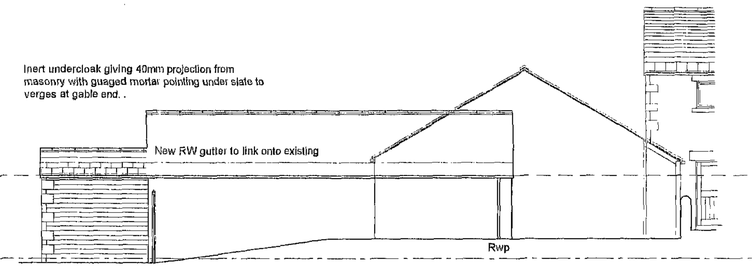

Wall construction to Dry Store:-
Outer leaf to be age accelerated 140mm coursed natural stone 100mm on bed by RG Stone Sales, Moortop Quarry to match existing.


PROPOSED EAST ELEVATION
Scale 1:100@A1

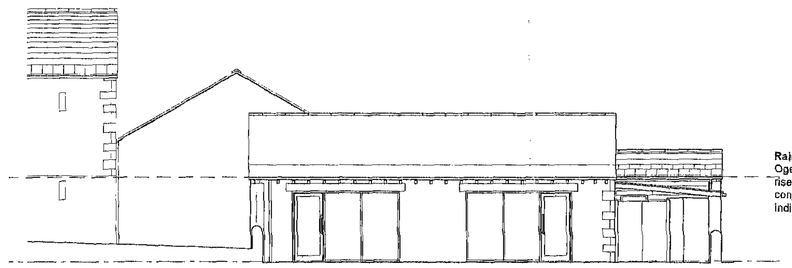

PROPOSED WEST ELEVATION
Scale 1:100@A1

Rainwater Goods:-
Ogee profiled pvc gutters in Black on appropriate fall brackets to match existing in conjunction with 63 dia black Rwp's to positions indicated.

Timber gates to waste compound to remain.

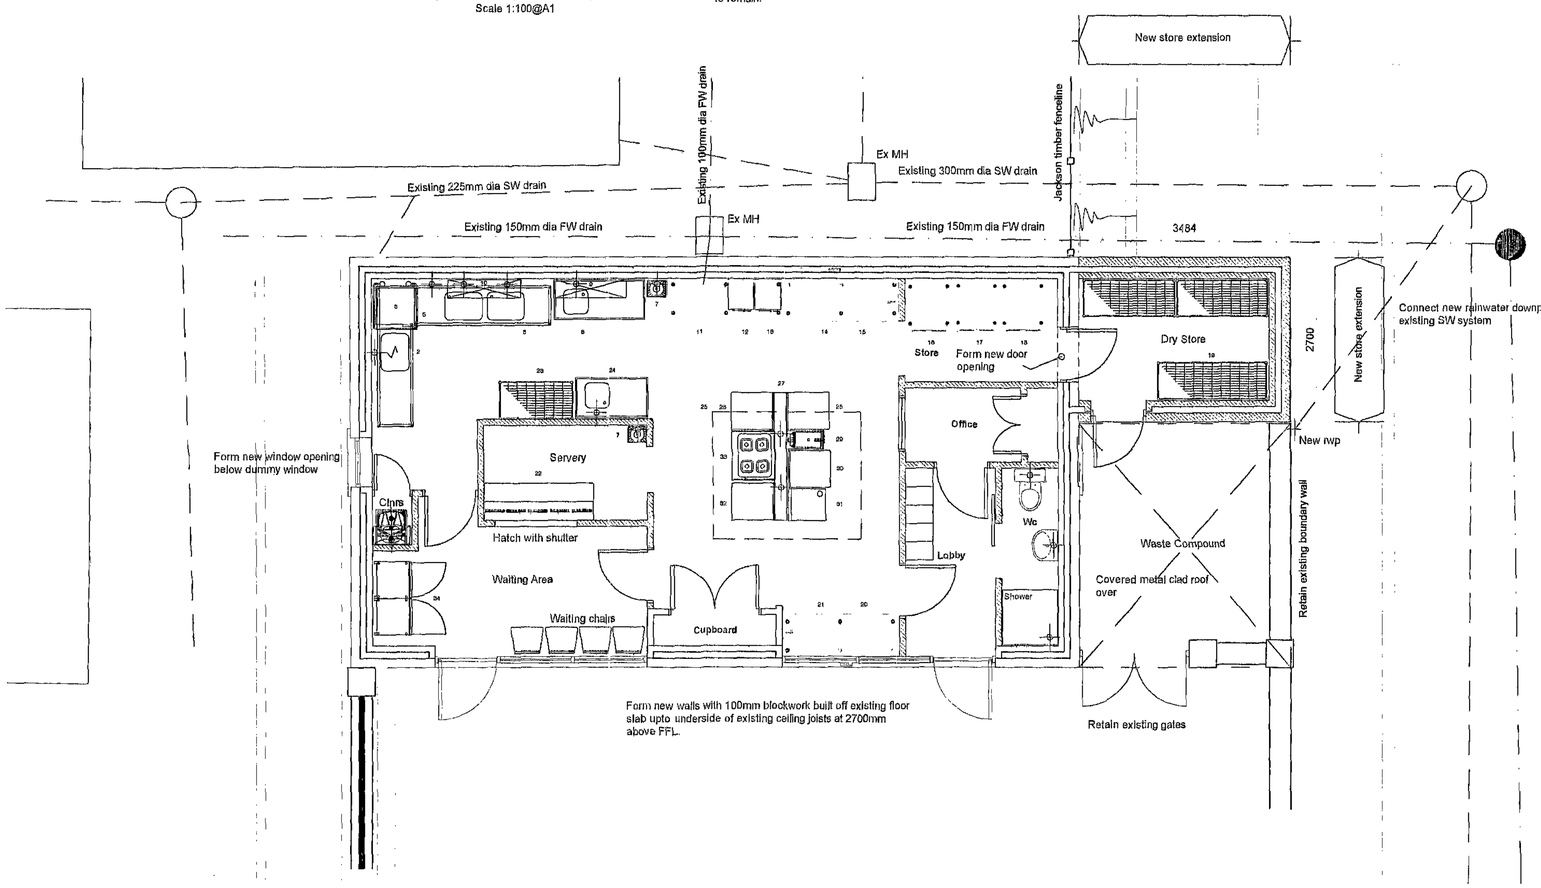

Scale 1:50@A1

KEY TO KITCHEN EQUIPMENT SUPPLIED BY HK KITCHENS

1 CLEANERS SINK c/w SHELF OVER
2 DISHWASH ENTRY TABLE
3 DISHWASHER
4 WATER SOFTENER ??
5 DISHWASH EXIT TABLE
6 PANWASH SINK inc dishwash table
7 HAND SINK
8 PREP SINK
9 WALL SHELF
10 WALL SHELF
11 COUNTER FRIDGE
12 MICROWAVE
13 MICROWAVE
14 THERMOWELL
15 COUNTER FRIDGE
16 UPRIGHT FREEZER
17 UPRIGHT FREEZER
18 UPRIGHT FRIDGE
19 4 TIER RACKING
20 THERMOWELL
21 COUNTER FRIDGE
22 HOTCUPBOARD WITH HEATED GANTRY
23 4 TIER RACKING
24 PREP SINK
25 EXTRACT/INPUT SYSTEM
26 WALL BENCH
27 SDU
28 WALL BENCH
29 PASTA COOKER
30 WALL BENCH
31 1 HOBART COMBI PLUS 6
32 WALL BENCH
33 4 ZONE INDUCTION HOB
34 OPEN FRONTED DISPLAY FRIDGE SKIN WITH PULL DOWN CLOTH SCREEN 2off

ALL DISHWASHERS, COMBIS AND INDUCTION HOBS TO BE HOBART
FRIDGES AND FREEZERS TO BE BONNET

PLANNING STATUS

client
The Hesley Group

project
ALTERATIONS AND EXTENSION TO FORM COMMERCIAL KITCHEN
LOW LAITHES VILLAGE
OLD FARM LANE, WOMBWELL

drawing
PROPOSED

date 10-10 | drawn SM | checked
scale 1-50, 1-100 | drawer no | dwg no 2017-03

buildinglink design

15 Thorne Road, Doncaster, DN1 2HG
Tel: (01302) 321199 Fax: (01302) 730186
Email: info@buildinglinkdesign.co.uk
www.buildinglinkdesign.co.uk

Building Link Design Limited
Company reg. 4377549