Notes:

PLANNING DRAWINGS - THIS DRAWING SHOULD NOT BE USED FOR ANY OTHER PURPOSES THAN THAT SPECIFIED HERE

COPYRIGHT - THIS DRAWING MAY NOT BE REPRODUCED OR MODIFIED IN WHOLE OR PART BY ANY PERSON OR ORGANISATION WITHOUT THE ARCHITECTS CONSENT. ISUING COPIES TO THIRD PARTIES MAY NOT BE DONE WITHOUT THE ARCHITECTS CONSENT

Revision: B


Revision List:

A - 19.06.23 - Ground floor reduced
B - 26.06.23 - Single storey


0 5m

Project/ Client: 304 Manc Rd / Scrivens
Drawing Title: Grd & 1st Floor Plan - PROPOSED
Drawing Number: 2160/TP/005
Scale at A3: 1:100
Date: Apr 23

N

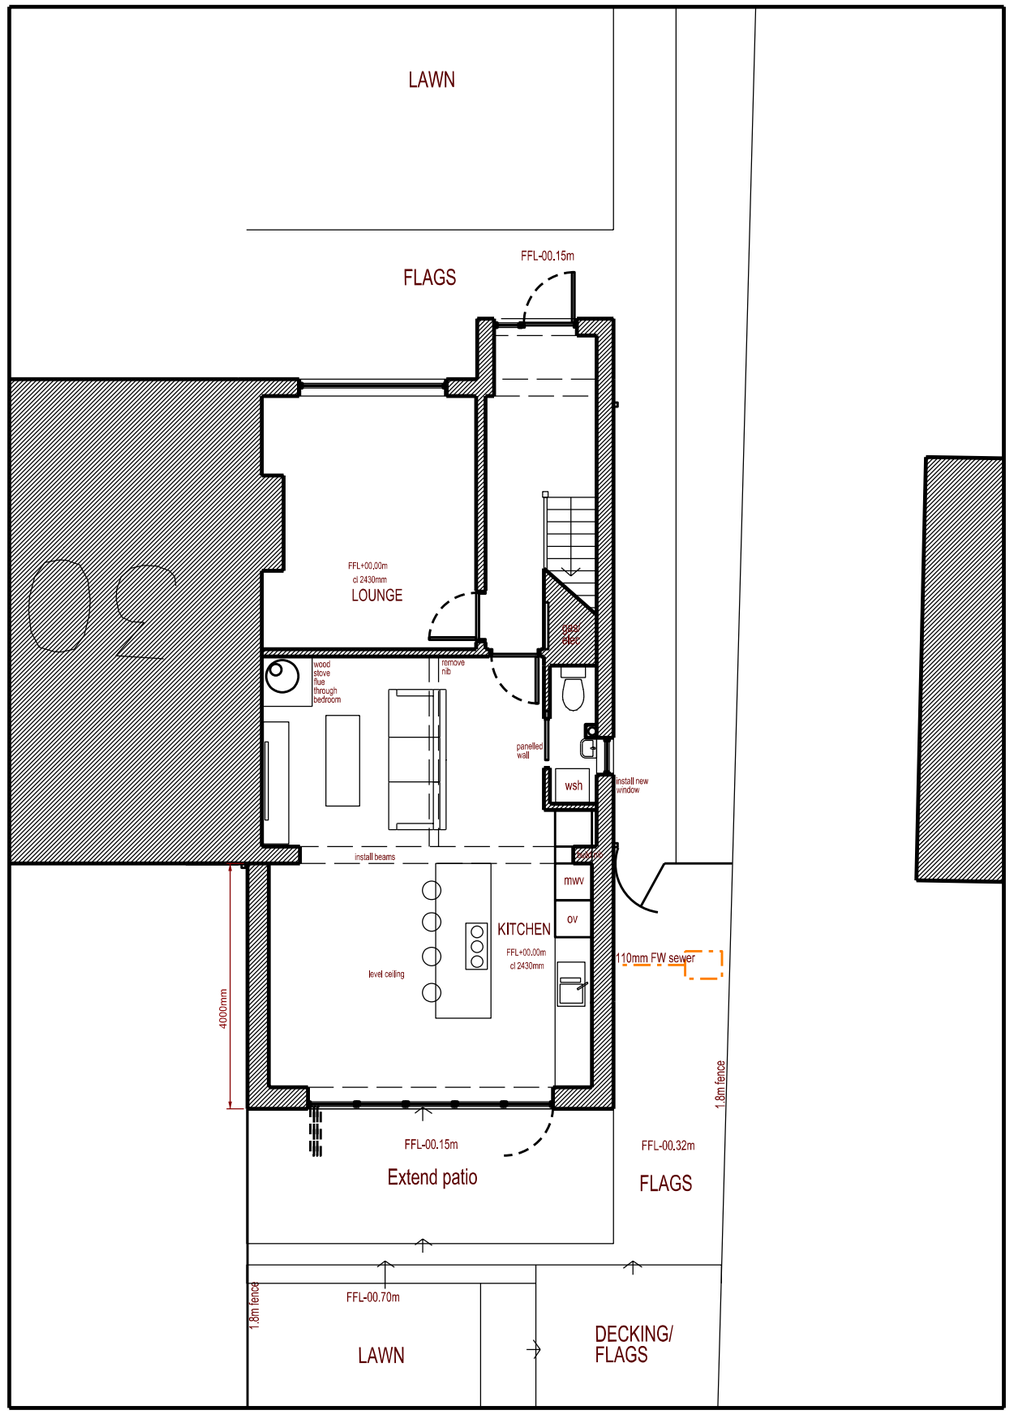

Ground Floor Plan

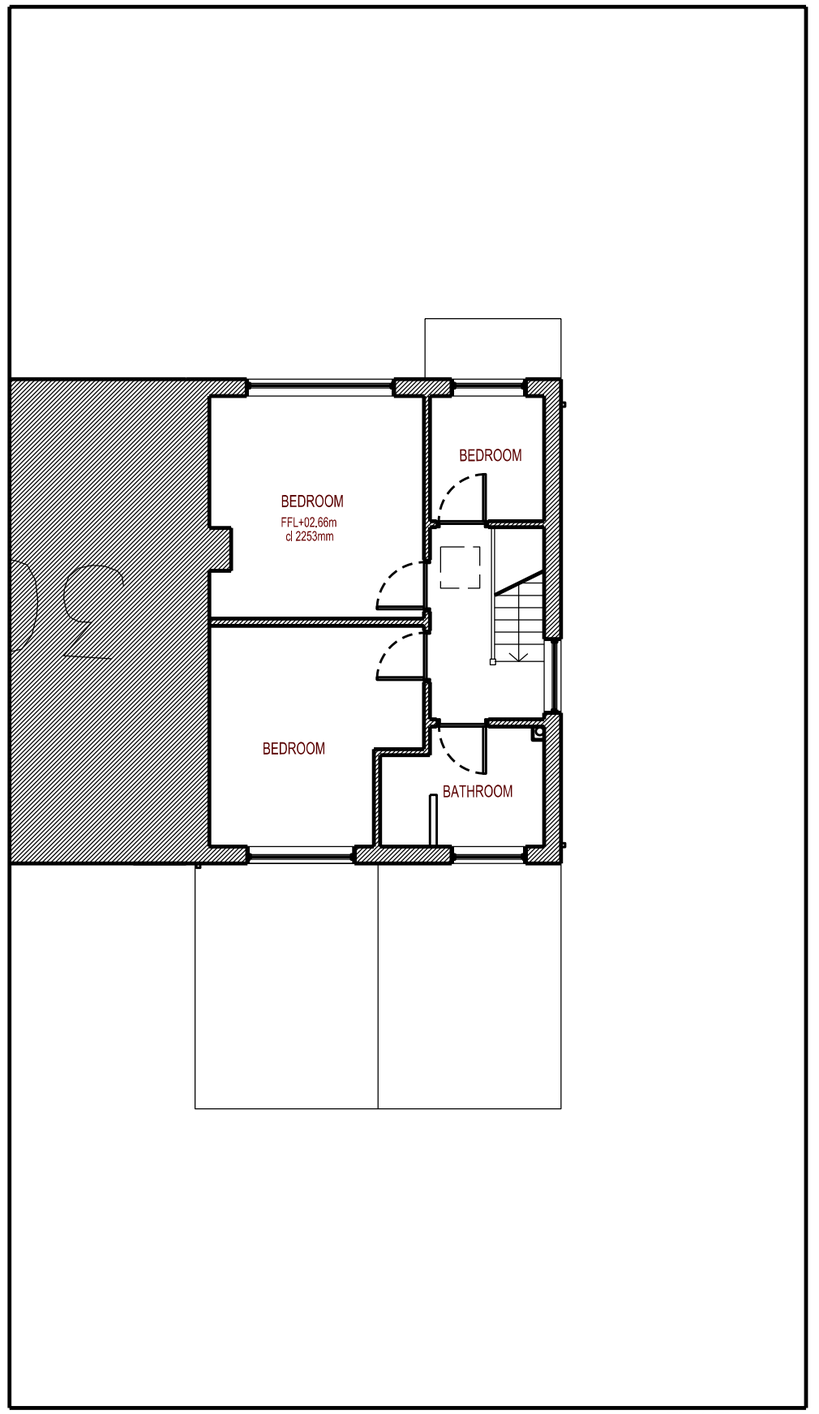

First Floor Plan