


FRONT ELEVATION
SCALE - 1:100

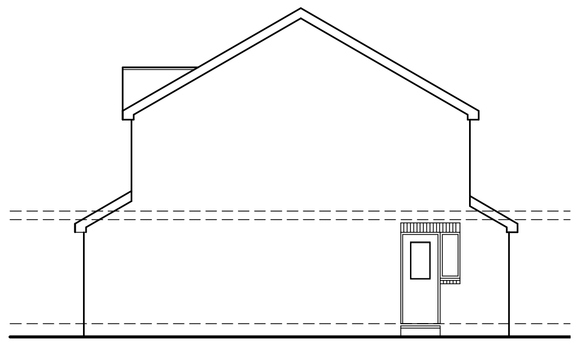


SIDE ELEVATION
SCALE - 1:100

MATERIALS
FRONT
STONE TO MATCH ADJACENT PROPERTIES.
STONE HEADS & CILLS


SIDES & REAR
BRICKWORK TO MATCH ADJACENT PROPERTIES.
BRICKWORK SOLIDER COURSE FOR HEADS & CILLS.

WINDOWS
WHITE UPVC


ROOF
DARK GREY INTERLOCKING CONCRETE TILES

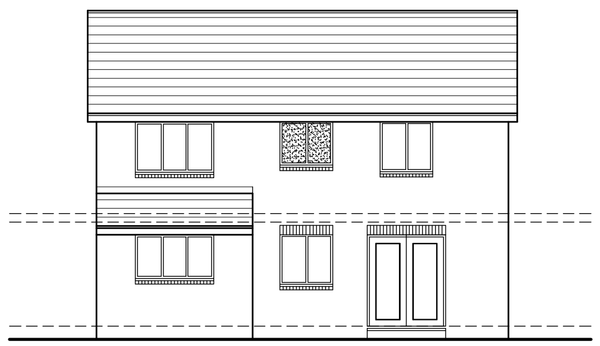


REAR ELEVATION
SCALE - 1:100

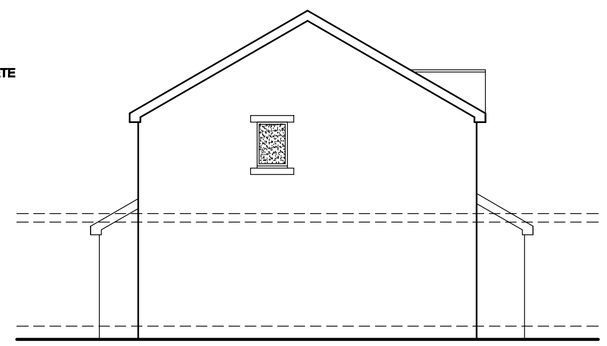


SIDE ELEVATION
SCALE - 1:100

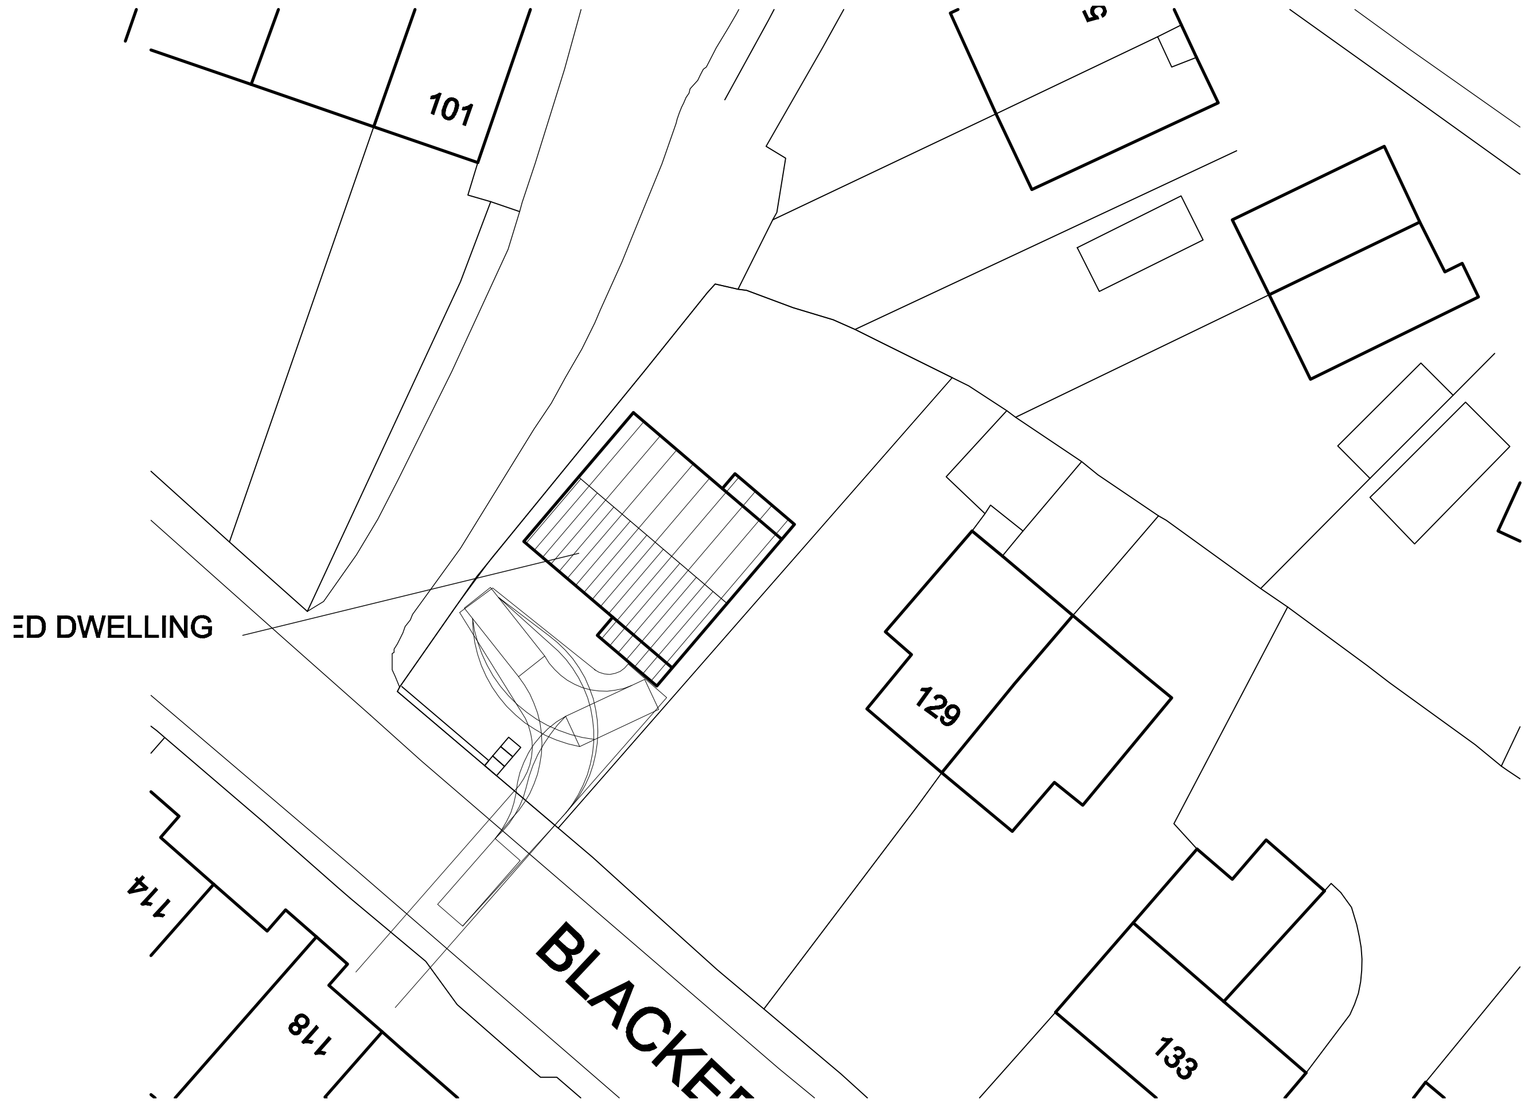

SITE PLAN
SCALE - 1:200

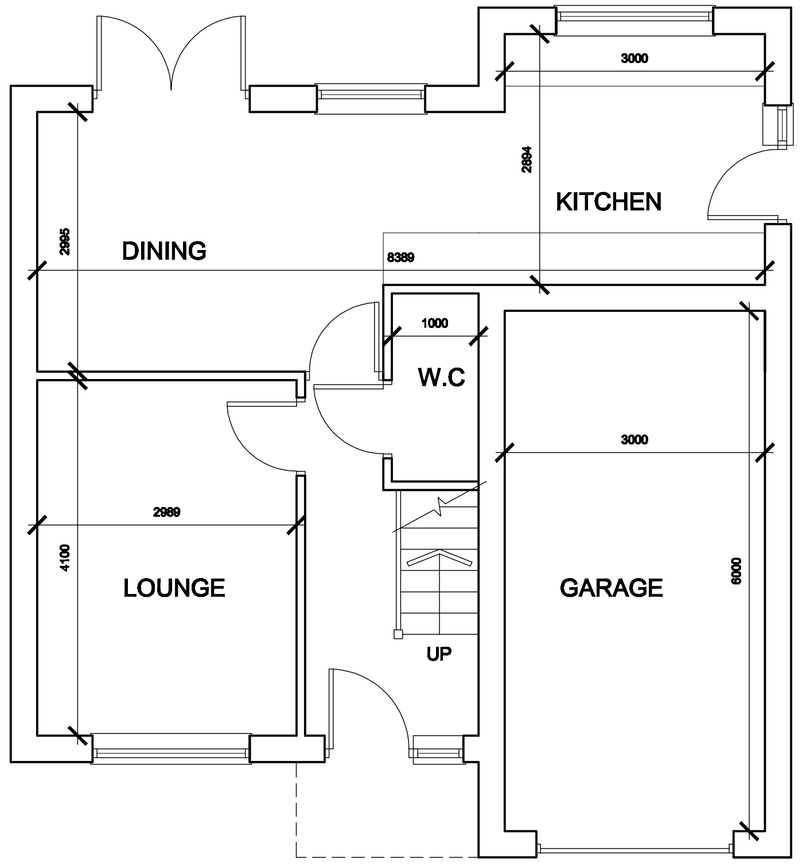

GROUND FLOOR PLAN
SCALE - 1:50

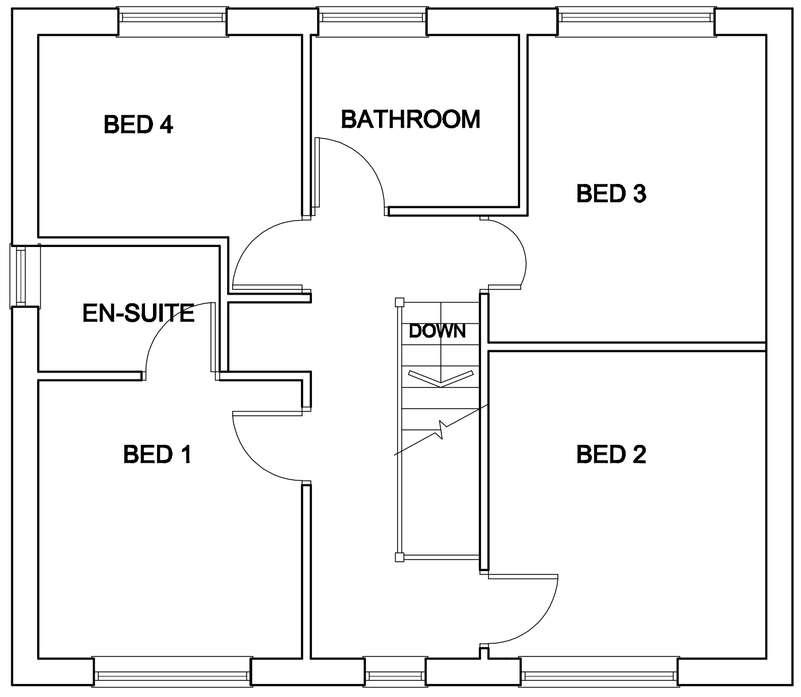

FIRST FLOOR PLAN
SCALE - 1:50



LOCATION PLAN
SCALE - 1:500

White Agus Partnership

PROVIDENCE VILLA,
42 SACKVILLE STREET,
BARNSLEY.
S70 2DB

Phone: 01226 208482
Fax: 01226 283030
Email: info@whiteaguspartnership.co.uk
Web: www.whiteaguspartnership.co.uk

SURVEYORS AND BUILDING DESIGN CONSULTANTS

Project.	Client.
PROPOSED RESIDENTIAL DEVELOPMENT 129 BLACKER ROAD MAPPLEWELL, BARNSLEY	MR S. O'KEEFE
Drawing Title. PLANS & ELEVATIONS	Date. NOV 2012 / Scale. 1:50 & 1:100
	Ref. 12–015 / Dwg. No. 04 / Rev.

Date		Suffix	Description	Date		Suffix	Description