Notes


Do not scale from drawing, use figured dimensions only.

All dimensions must be checked and verified on site prior to commencement of work and architect to be notified of any discrepancies.

This drawing is intended to permit overall scheme proposals only and cannot be used for construction purposes without further information.

Rev.		Drawn	Checked	Date

N

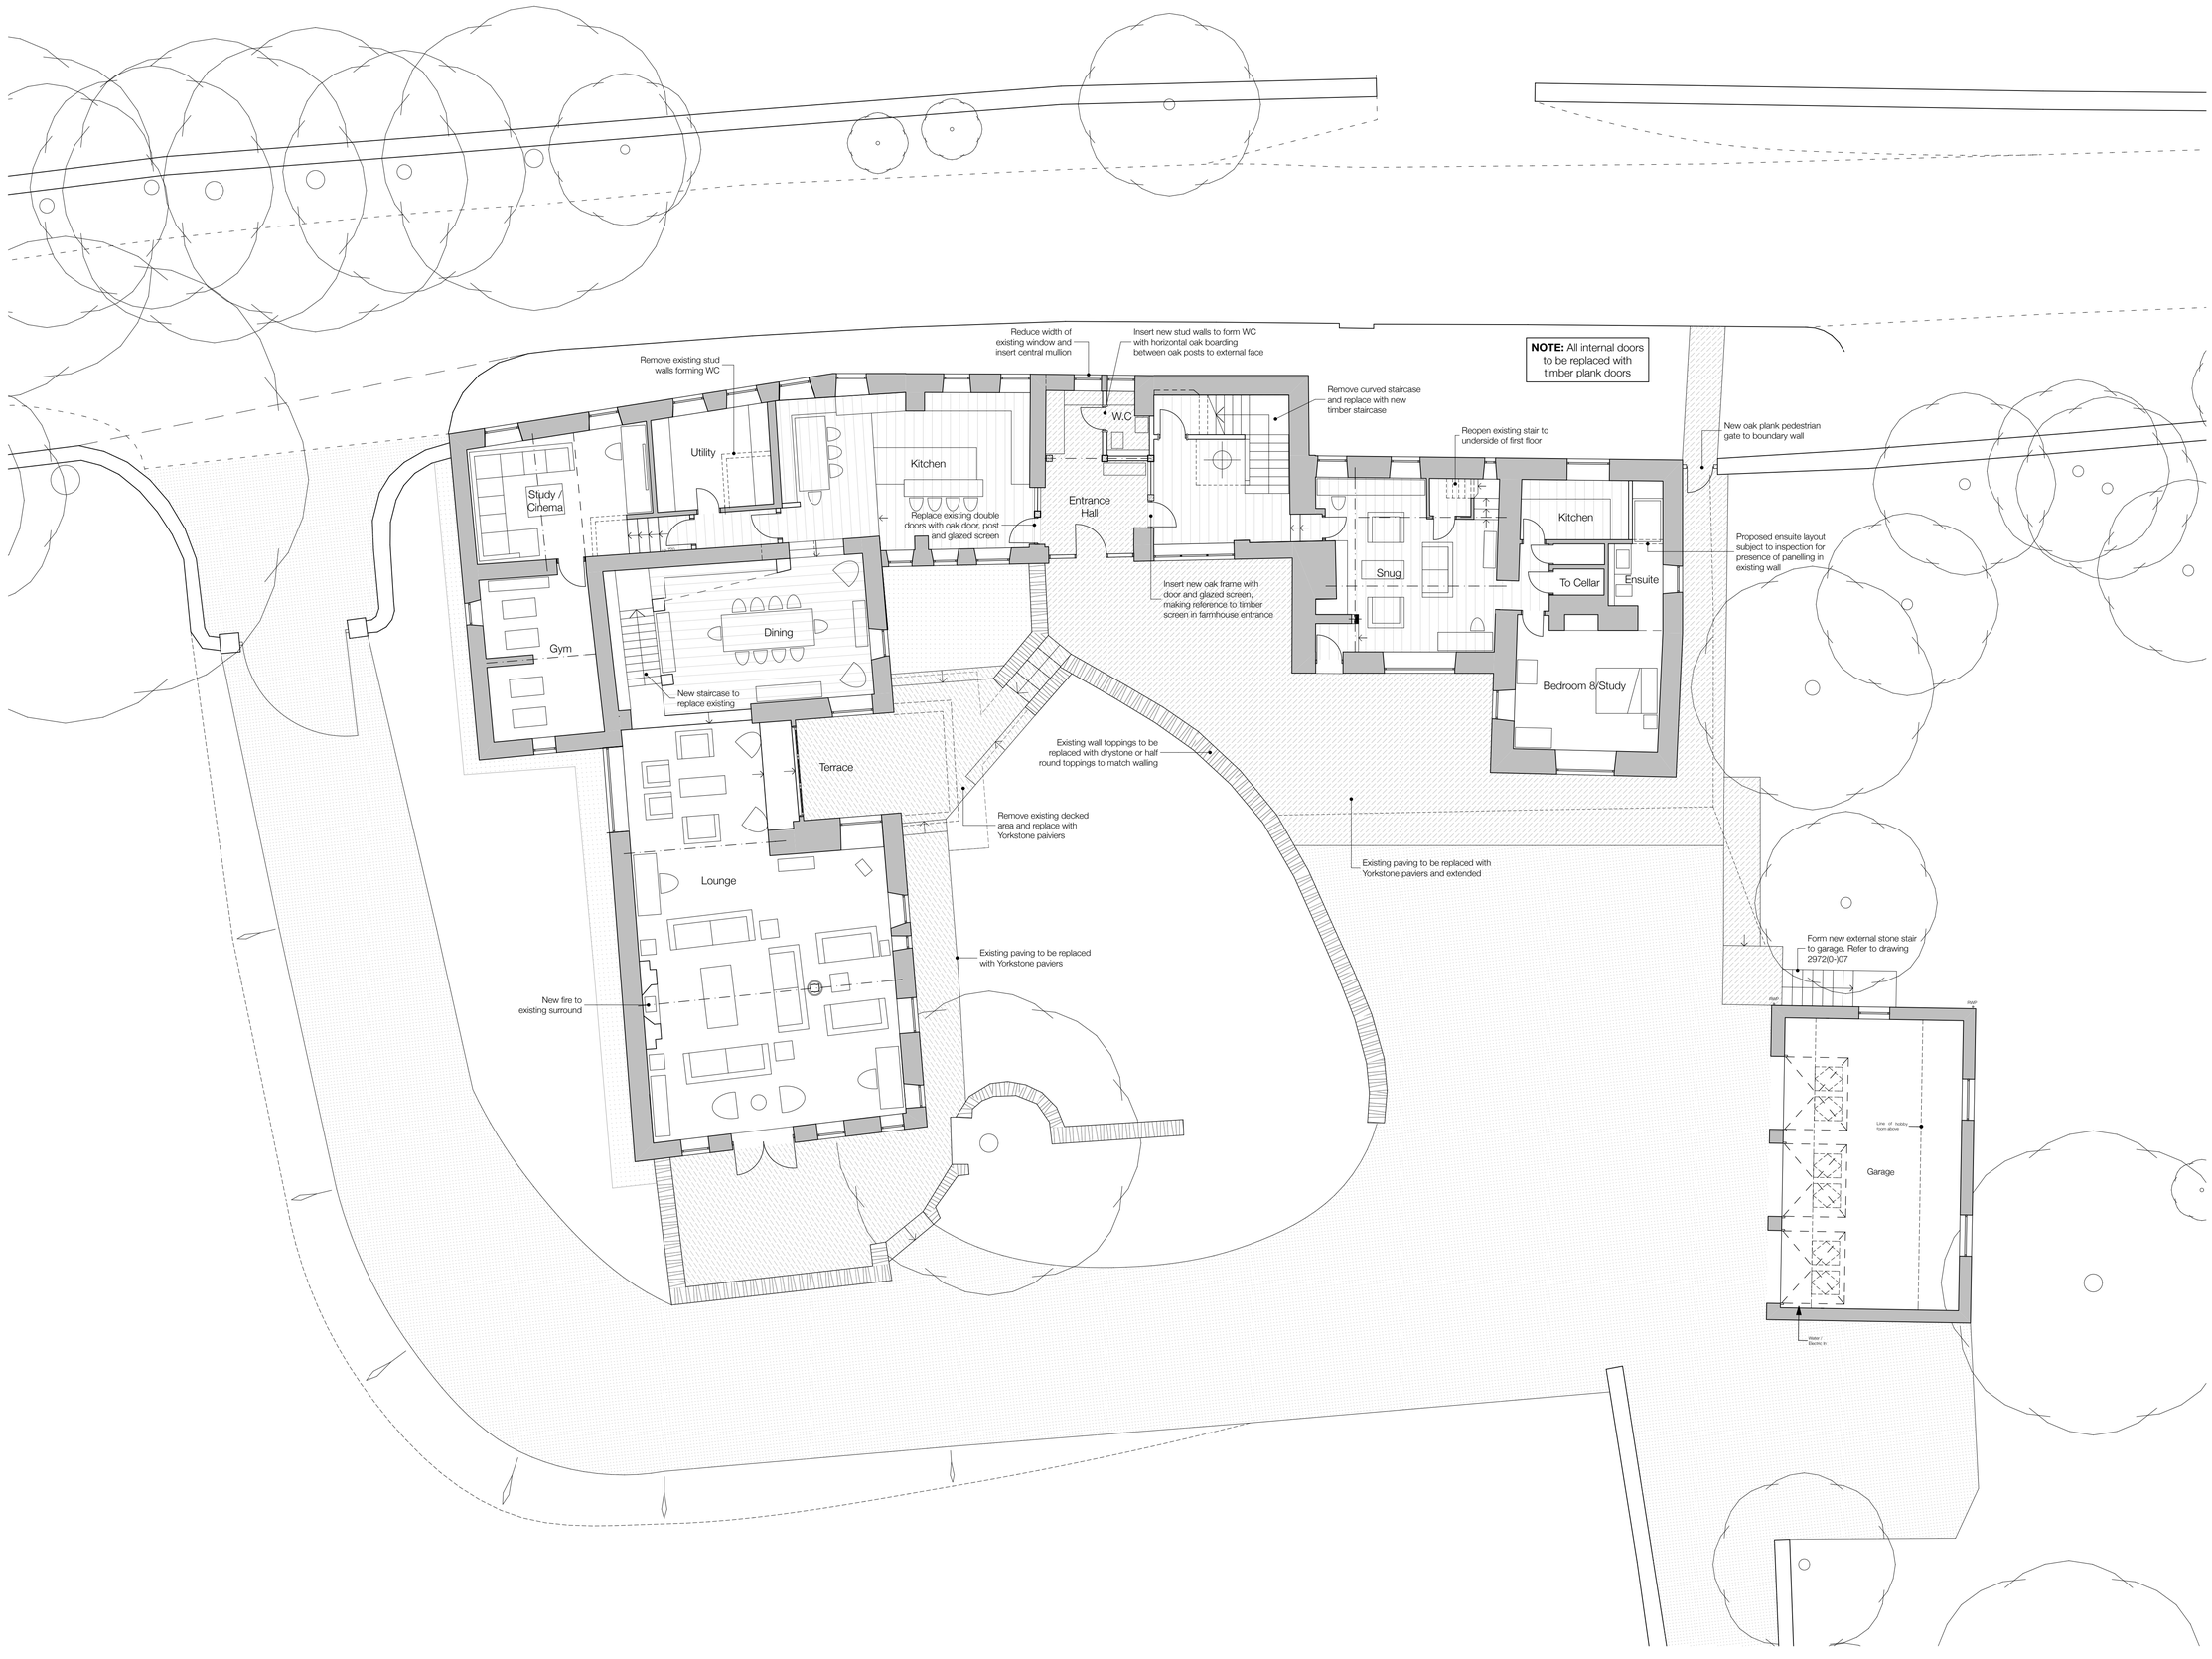

NOTE: All internal doors to be replaced with timber plank doors

Job Title	Wool Greaves Farm, South Lane, Cawthorne
Client	Mr & Mrs C. Beck
Status / Company	Survey / AD
Drawing / Scale [A1]	Proposed Ground Floor Site Plan / 1:100
Date / Drawn / Checked	Jan 2015 / ELC
Drawing No. / Revision	2972(0-)10

ONE 17 DESIGN

THE DYEHOUSE, ARMITAGE BRIDGE
HUDDERSFIELD, WEST YORKS HD4 7PD

TEL 01484 668 000 **FAX** 01484 668 001
E SOLUTIONS@ONE17DESIGN.COM

WWW.ONE17DESIGN.COM