Notes:

-DO NOT SCALE, contractor must verify all dimensions prior to commencing shop drawings or works on site;
- INSPECTION, Contractor is responsible for a full inspection of the site prior to quoting to ensure a full understanding of all reasonably foreseeable issues
-ALL WORKS, to be carried out in strict accordance with good building practice and accredited details, building regulations and British standards. Materials and components to be stored, mixed, assembled and installed in strict accordance with the manufacturers instructions.
-CDM, client to appoint CDM coordinator if advised by Architect project is notifiable, contractor to exercise full responsibility for health and safety during construction, taking particular note to any residual risks as identified by the design team and compiling health and safety plan if necessary. For Self Builds the client takes on the responsibilities of the principal contractor
-TEMPORARY WORKS, to be installed and checked in strict accordance with british standards and health and safety regulations
-LOCAL AUTHORITY, all works to be carried out to the complete satisfaction of the building control officer.


Revision: A

Revision List:
A - 14.04.2011 - levels amended, garage & front door amended

0 10m

Project Name: 3 Rockside Road, S36 9RB
Drawing Title: South Elevation - Proposed
Drawing Number: 1020/LO/008
Scale: 1:100@A3 & 1:50@A1 Date: Apr 10

1. Coursed Yorkshire Delph Stone, random lengths & course height (140mm & 65mm), recessed pointing
2. Render, cream
3. Blue slate roofing
4. Loose stone (from site excavation) in gabion basket cladding
5. Steel stairs & balustrade
6. All windows PVCu grey frames
7. Rainwater goods, box gutter, square downpipes, PVC grey
8. Fascias & soffits, PVC grey
9. Cantilevered glass balustrade, ss handrail
10. PPC grey ral 7024 wood burning stove flue
11. Existing pole & gabion basket retaining wall
12. Solar water heating panels
13. Front door, painted
14. Garage door, grey sectional
15. Dry stone wall
16. Steel RS Angle truss & purlins, painted dark grey ral 7024
17. Sawn stone cills, flush
18. Sawn stone window mullions, square
19. Opaque cantilevered toughened glass screen 0.5m high

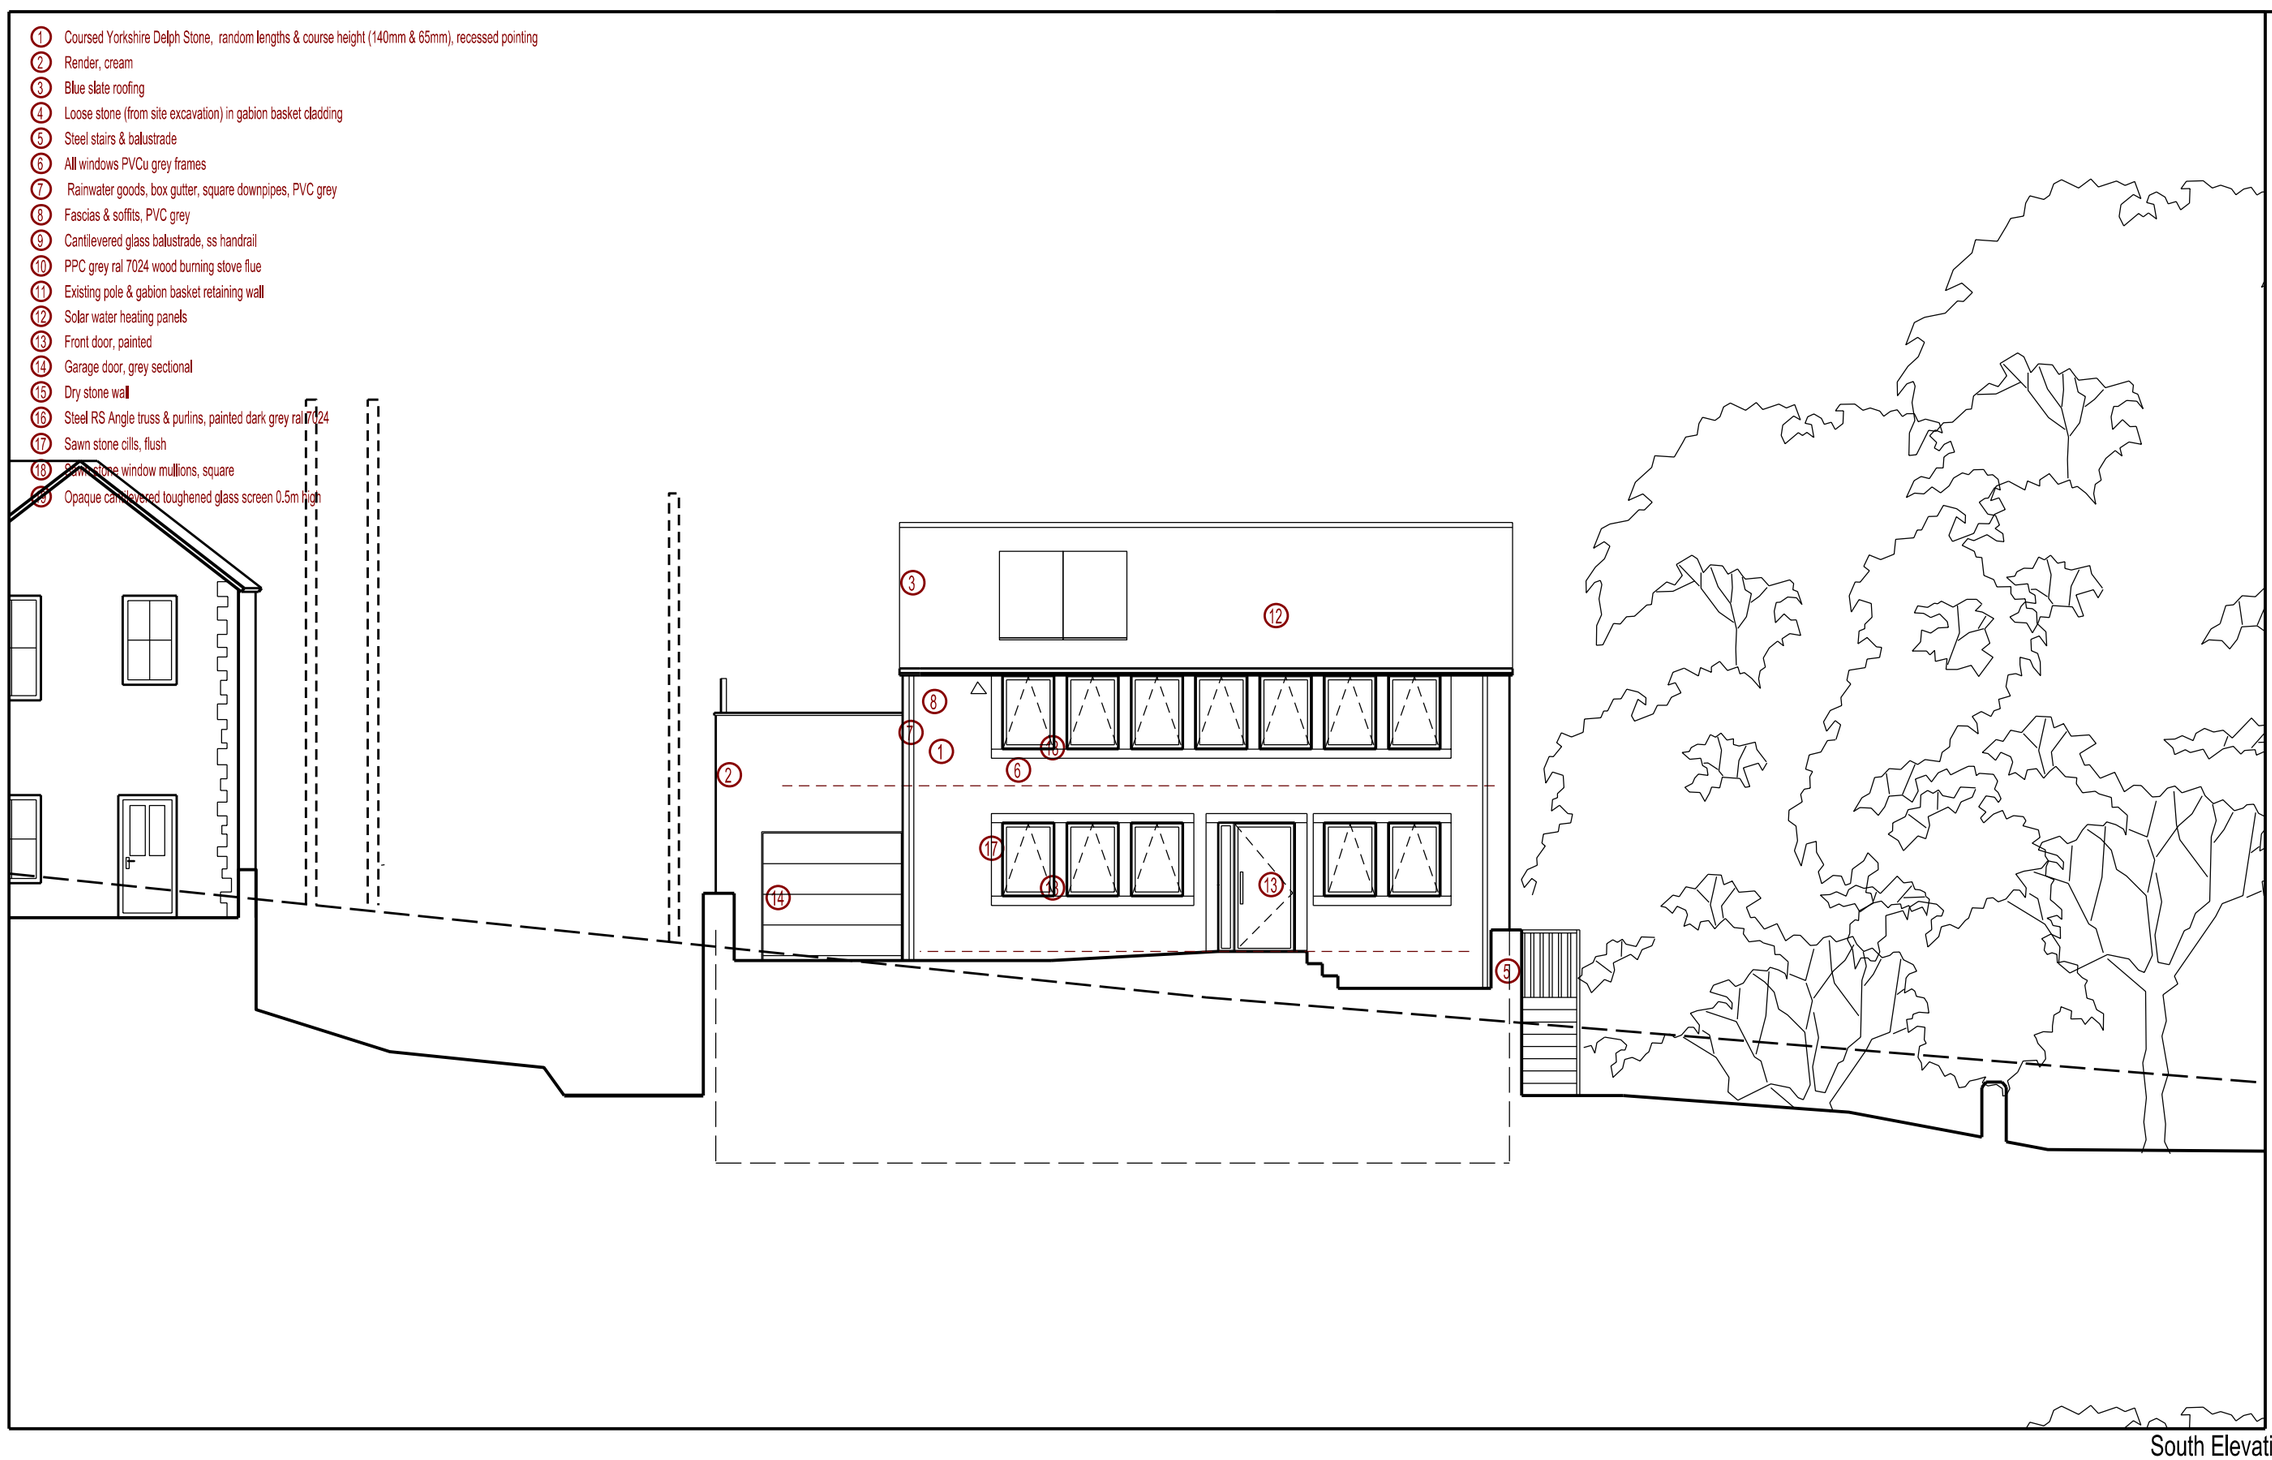

South Elevation

DSA design space architecture t: +44 (0)1226 762697 e:info@designspacearchitects.co.uk www.designspacearchitects.co.uk