

THIS DRAWING IS THE COPYRIGHT OF HYLO DESIGN


DO NOT SCALE

FIRST FLOOR PLANS:

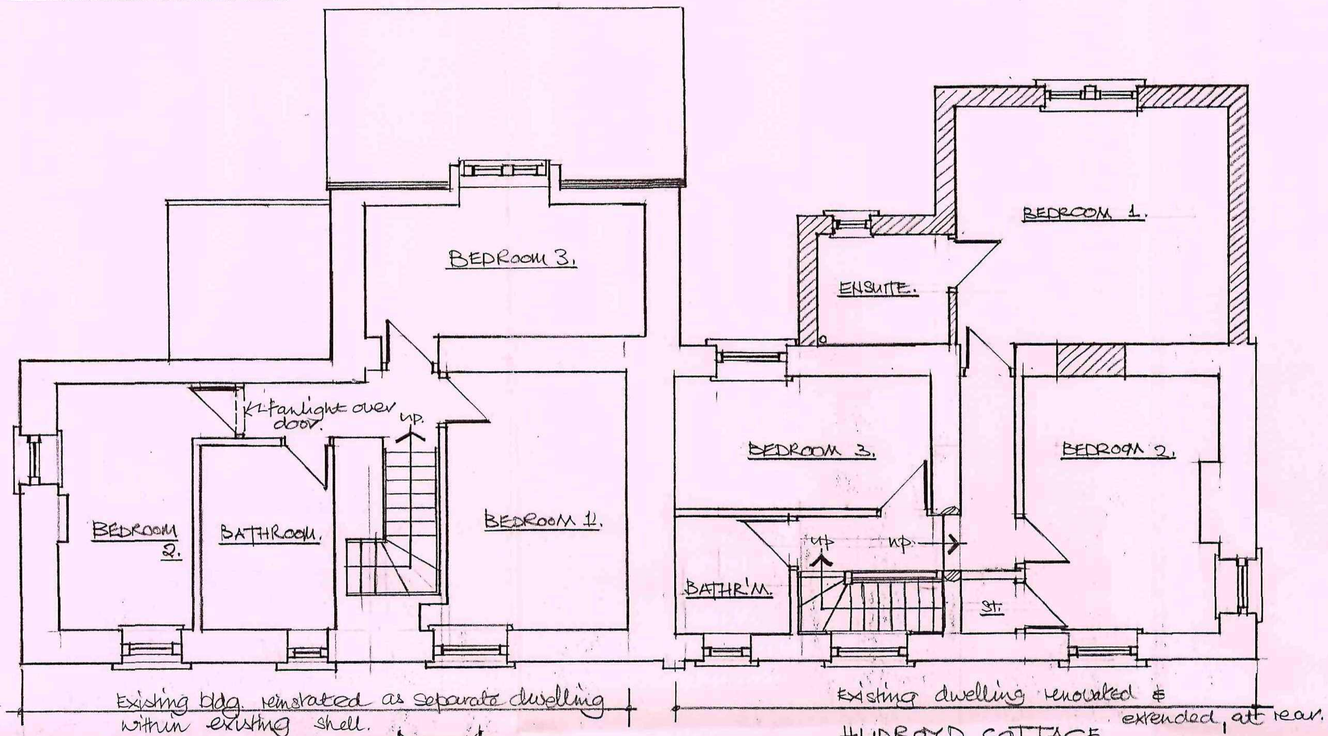

GROUND FLOOR PLANS:

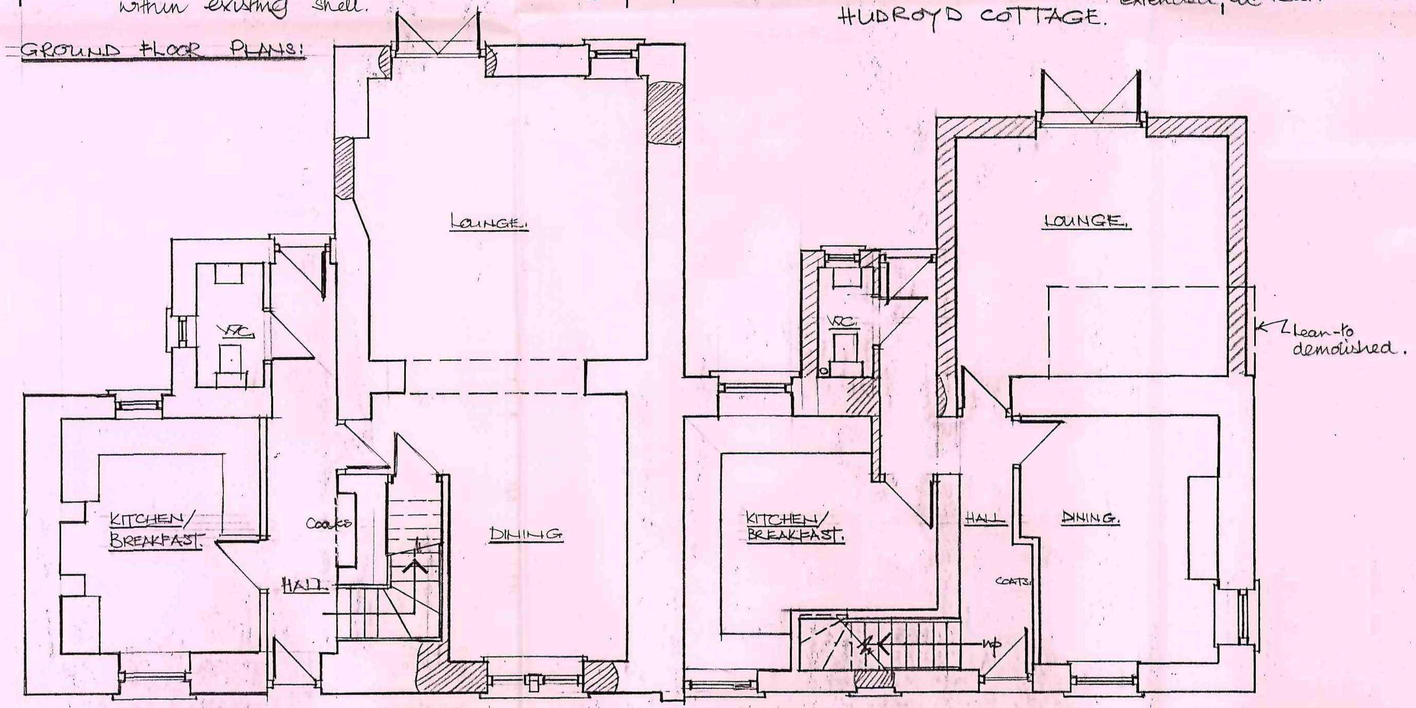

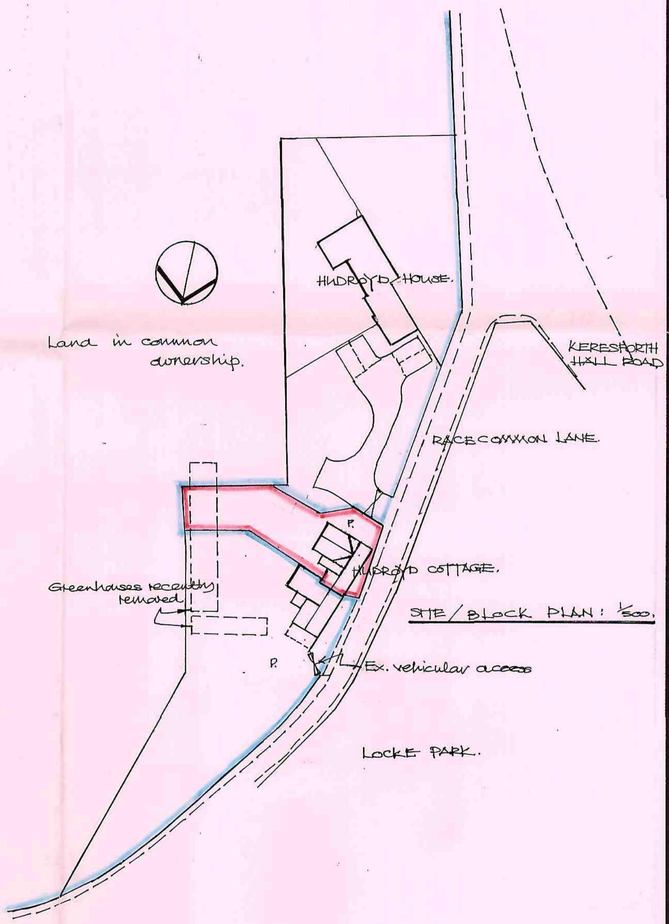

Barnsley Metropolitan Borough Council
08 JAN 2009
Corporate Mail Room

hylo Design: architect / designer
50, Church Street, Brierley, Nr. Barnsley, South Yorkshire. S72 9HT
Fax / Telephone No: 01226 713427


REVISIONS

Ref:	Description	Date	Ref:	Description	Date


Client	MESSRS MAPLE ESTATES (BARNSLEY) LTD.
Project	EXTENSION TO HUDROYD COTTAGE & REINSTATMENT OF ADJACENT COTTAGE
Title	PROPOSED PLANS
Drawn	JOT
Date	NOV.08
Checked	
Scale	1:50; 1:500
Project Ref.	NE/HC.
Drawing No.	1

THIS DRAWING IS THE COPYRIGHT OF HYLO DESIGN


DO NOT SCALE

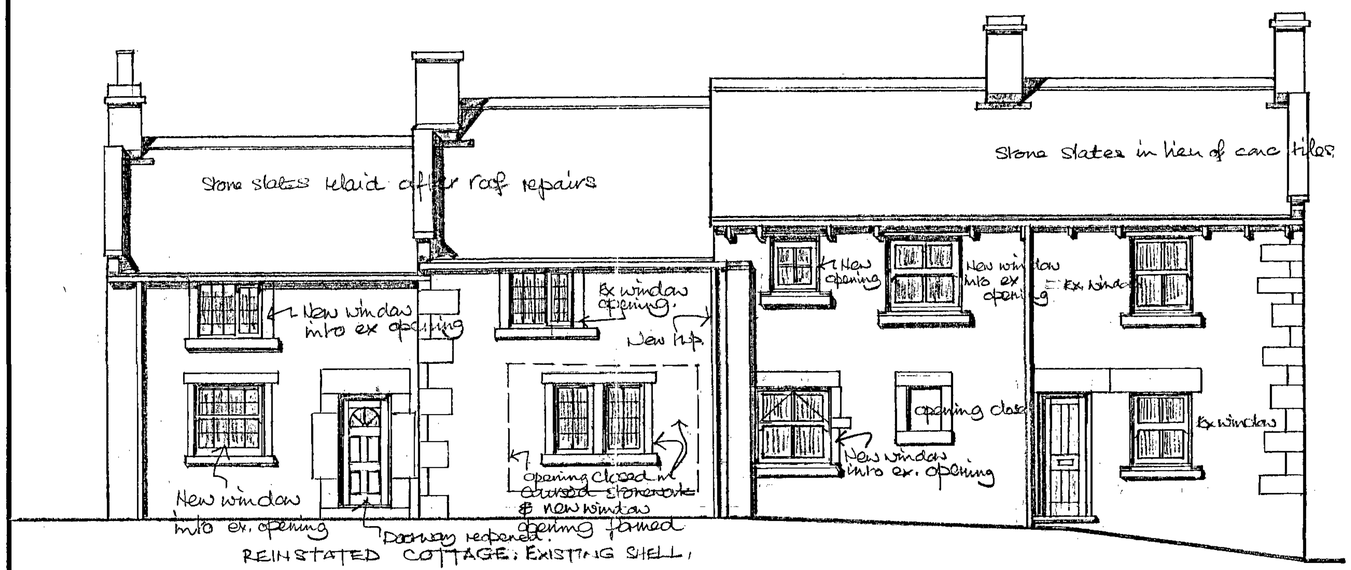


FRONT ELEVATION.

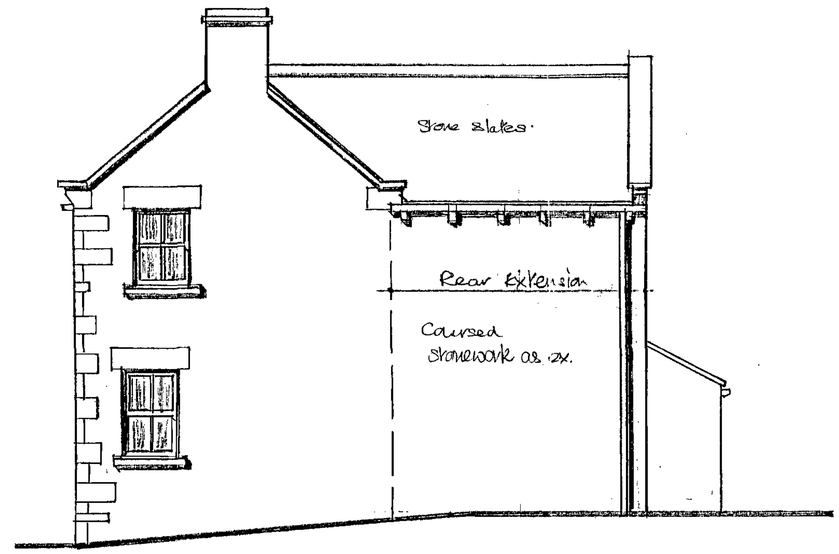

GABLE ELEVATION to HUDROYD COTTAGE.

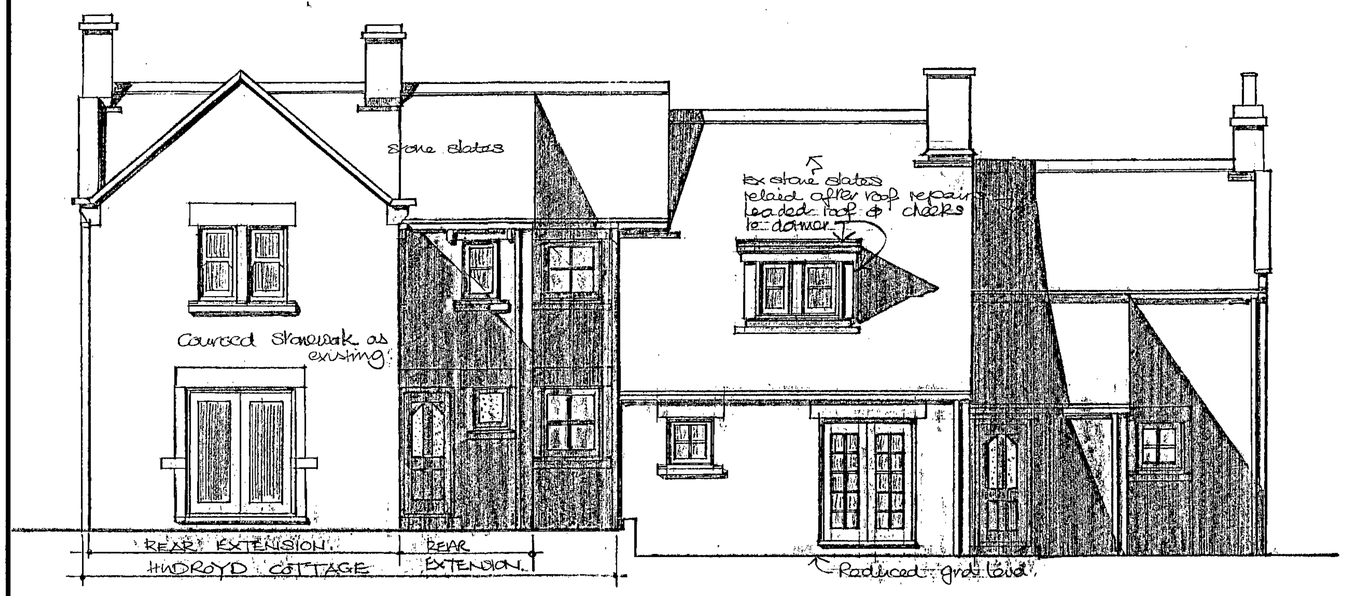

REAR EXTENSION.

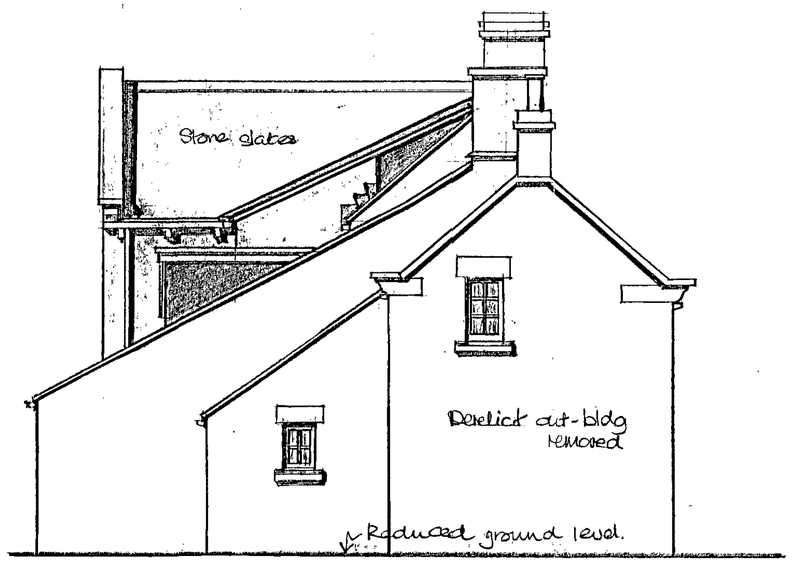

GABLE ELEVATION of PROPOSED REINSTATED COTTAGE.

Barnsley Metropolitan Borough Council
08 JAN 2009
Corporate Mail Room

hylo Design: architect / designer
50, Church Street, Brierley, Nr. Barnsley, South Yorkshire. S72 9HT
Fax / Telephone No: 01226 713427

REVISIONS

Ref:	Description	Date	Ref:	Description	Date

Client: MESSRS MAPLE ESTATES (BARNSLEY) LTD.

Project: EXTENSION TO HUDROYD COTTAGE + REINSTATMENT OF ADJACENT COTTAGE

Title: PROPOSED ELEVATIONS.


Drawn: JOT | Date: DEC 08

Checked: | Scale: 1:50.


Project Ref.: XE/HC.

Drawing No.: 2.


HEATHERBANK H576B

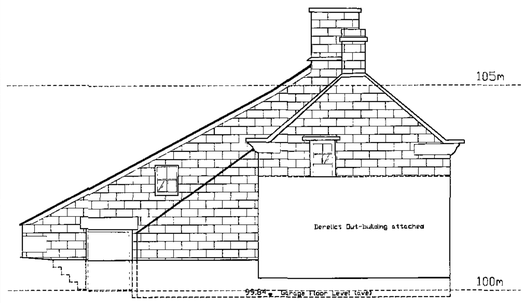


LH SIDE
(EXISTING)

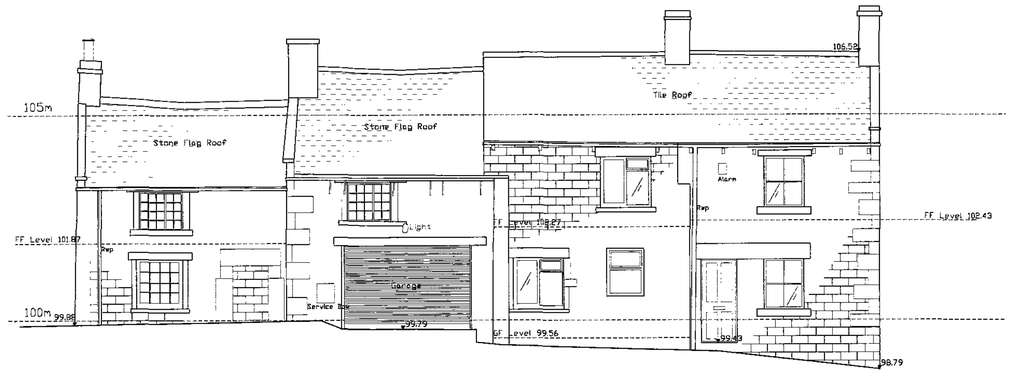


FRONT ELEVATION
(EXISTING)

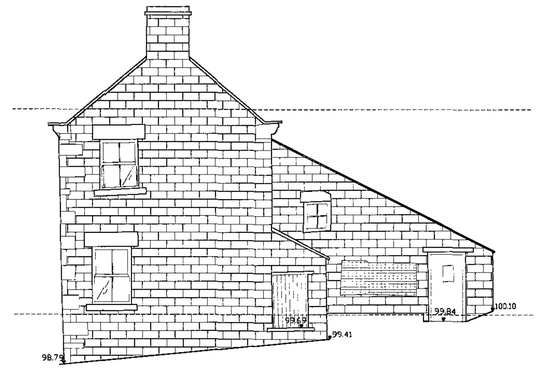


RH SIDE
(EXISTING)

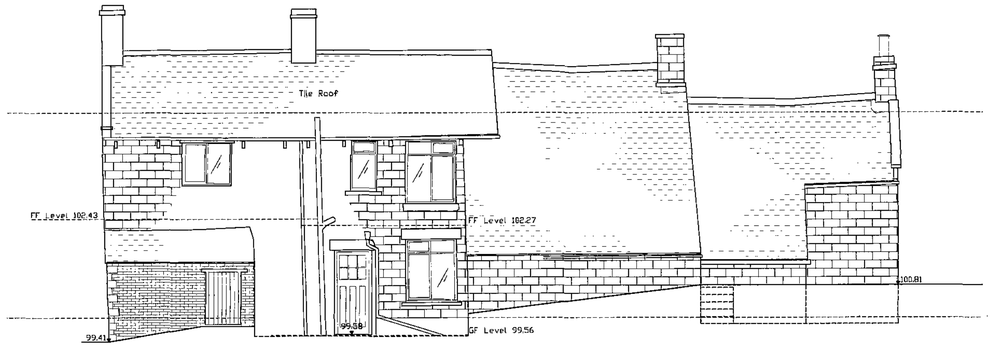


REAR ELEVATION
(EXISTING)

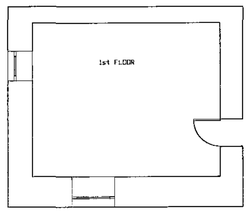

FIRST FLOOR
ABOVE GARAGE
(EXISTING)

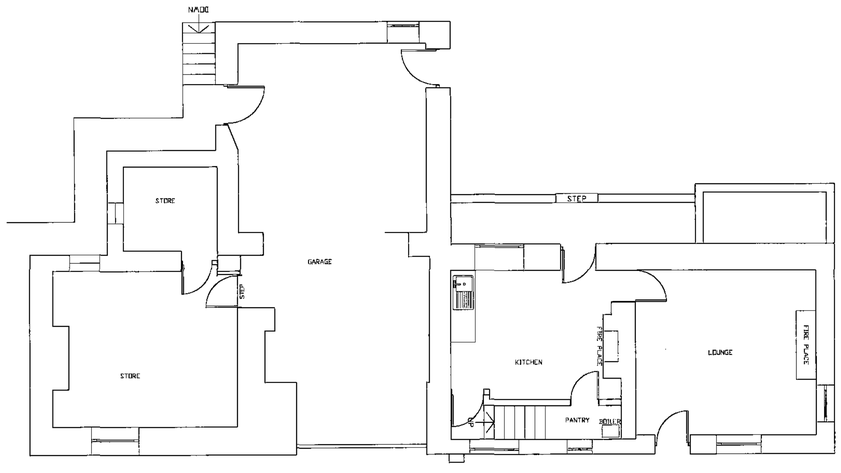

GROUND FLOOR
(EXISTING)

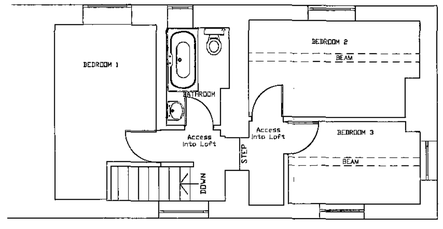

FIRST FLOOR
(EXISTING)

Barnsley Metropolitan Borough Council
8 JAN 2009
Corporate Mail Room

REV. NO.	REVISIONS	SIGN & DATE
A	PLANS UPDATED	DM 01/12/08

CLIENT
MAPLE ESTATES (Barnsley Ltd)

JOB LOCATION
HUDROYD COTTAGE,
KERESFORTH HALL RD
BARNSLEY

ARCHITECT:

TITLE:
PLAN & ELEVATIONS
(EXISTING)

CADITAL Ltd
FACILITY MANAGEMENT SERVICES
LANGTHWAITE HOUSE
LANGTHWAITE BUSINESS PARK
SOUTH KIRKBY, PONTEFRACT
WEST YORKSHIRE
WF9 3AE
TELEPHONE: (01977) 645569
MOBILE 0777 6122 078
EMAIL dave@cadital.co.uk / info@cadital.co.uk
WWW cadital.co.uk

AREA: BARNSLEY | SCALE: 1: 75
DRN & DATE: DM 23/OCT/2008
CHKD: .
SIZE: A1
DRG. No. DJA/E/HC/01
REV: A

mP-455CA A1