

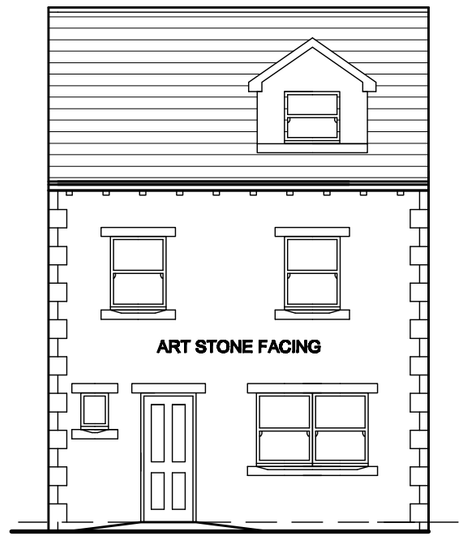



SOU TH ELEVATION

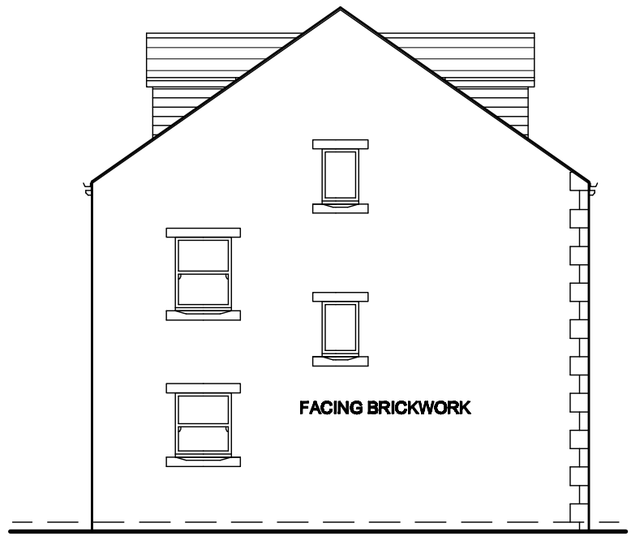


WEST ELEVATION

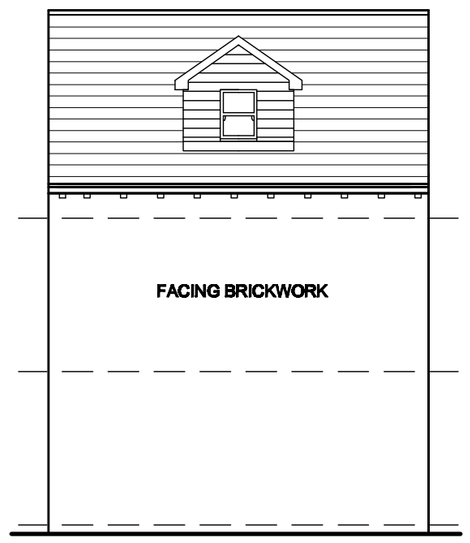


NORTH ELEVATION

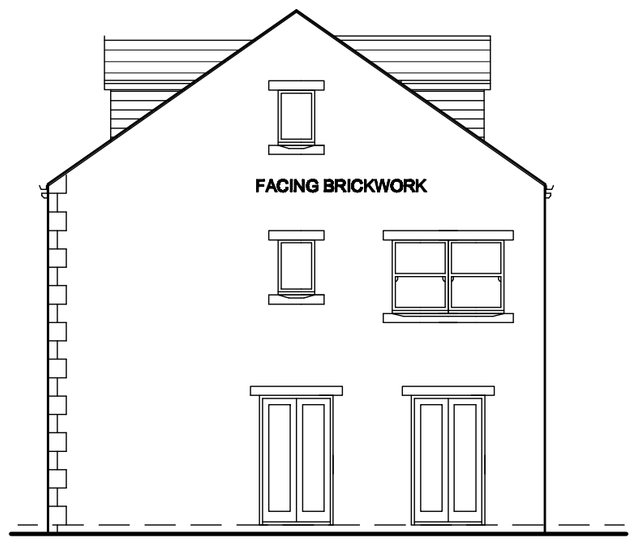


EAST ELEVATION

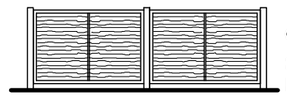


FENCE TYPE A
1800MM HIGH

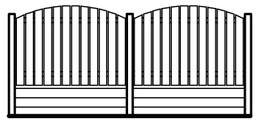


FENCE TYPE B
AS EXISITNG TO EASTERN BOUNDRY

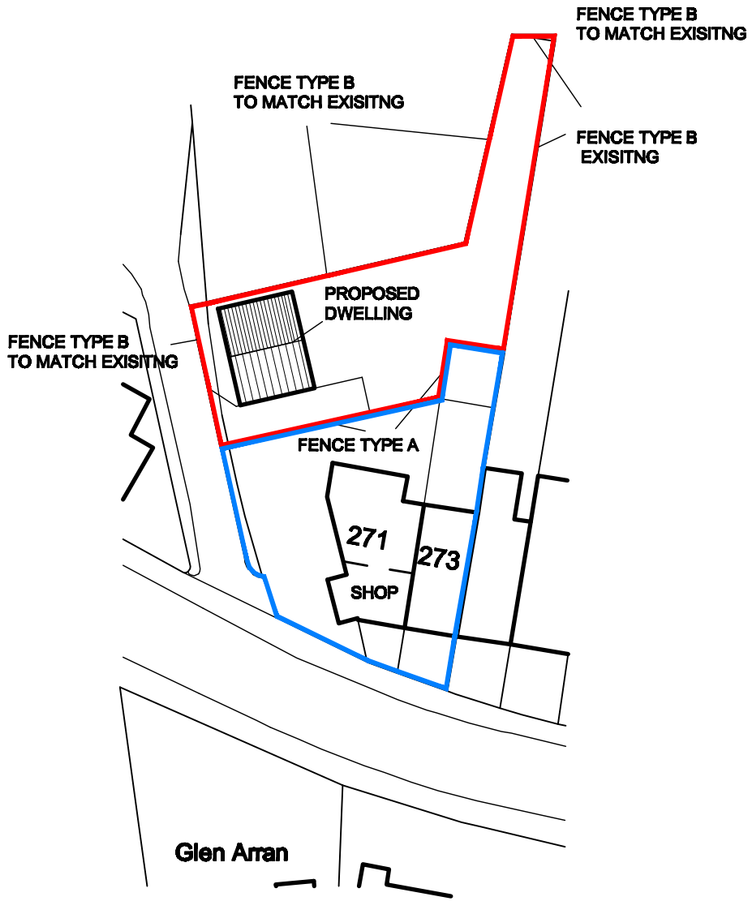


SITE PLAN
SCALE 1:500

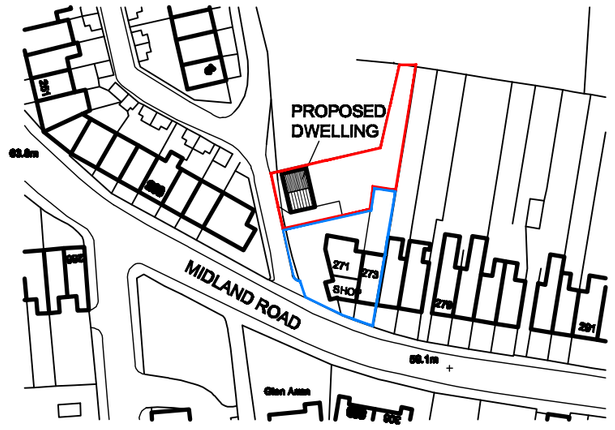


LOCATION PLAN
SCALE 1:1250

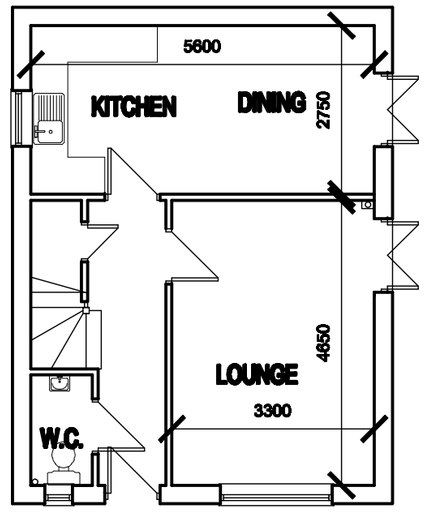

GROUND FLOOR PLAN

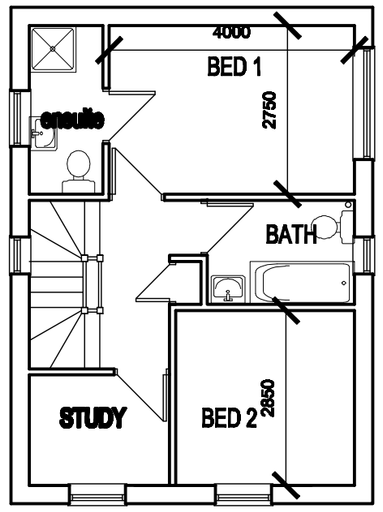

FIRST FLOOR PLAN

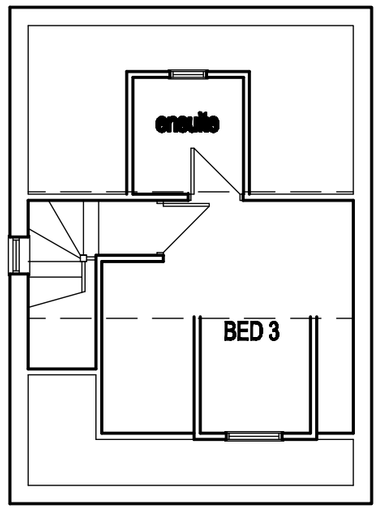

SECOND FLOOR PLAN

White Agus Partnership
128B, NEW ROAD,
STAINCROSS,
BARNSLEY.
S75 6PP
PHONE/FAX. 01226 206462
E mail: agus@btinternet.com
CHARTERED SURVEYORS AND BUILDING DESIGN CONSULTANTS

Project. PROPOSED DWELLING ON LAND AT 271 MIDLAND ROAD ROYSTON, BARNSLEY	Client. MR N. FIELDER
Drawing Title. PLANS AND ELEVATIONS	Date. SEPT 2009
	Scale. 1:100 @ A2
	Ref. 09-046
	Dwg. No. 01
	Rev. B

Date	Suffix	Description	Date	Suffix	Description
14-10-09	A	REVISED TO CLIENTS REQUIREMENTS			
10-11-09	B	REVISED FOLLOWING MEETING WITH P.O.			