

NOTES:

**DO NOT SCALE FROM THIS DRAWING.
VERIFY ALL DIMENSIONS, SETTING OUT AND BOUNDARIES ON SITE. NOTIFY ANY DISCREPANCIES TO THE RDS LTD PRIOR TO CONSTRUCTION ON SITE. FOR STRUCTURAL INFORMATION, REFER TO STRUCTURAL ENGINEER'S DETAILS.**

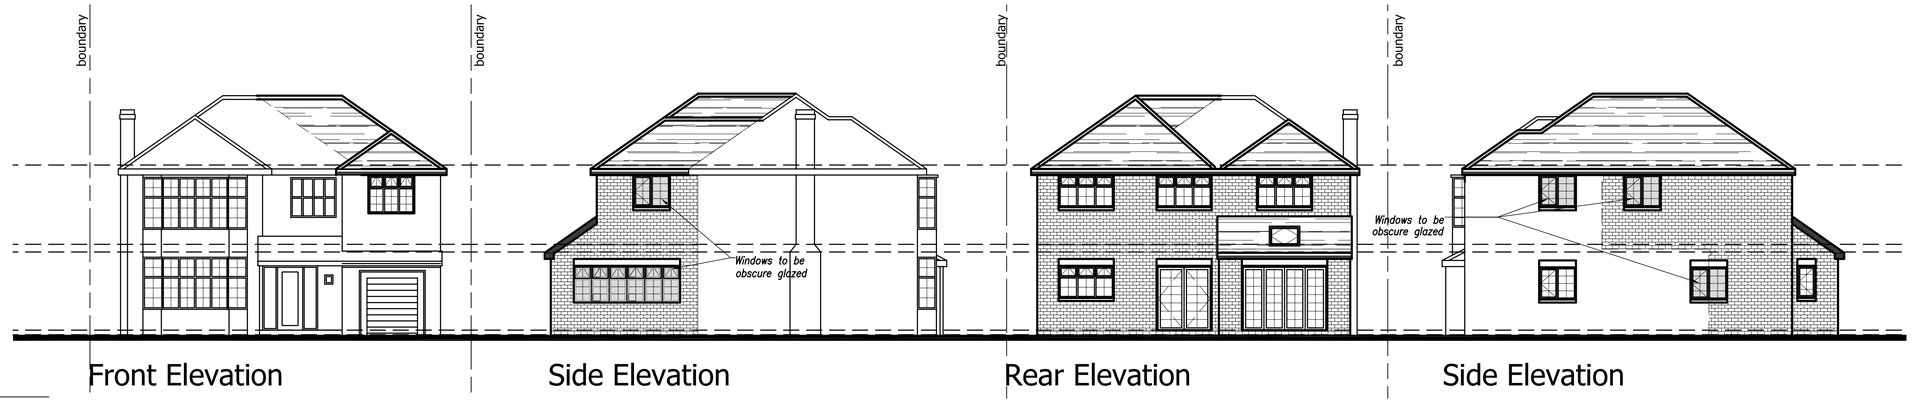


Front Elevation | Side Elevation | Rear Elevation | Side Elevation


0 2 4 6 8 10
m 1:100

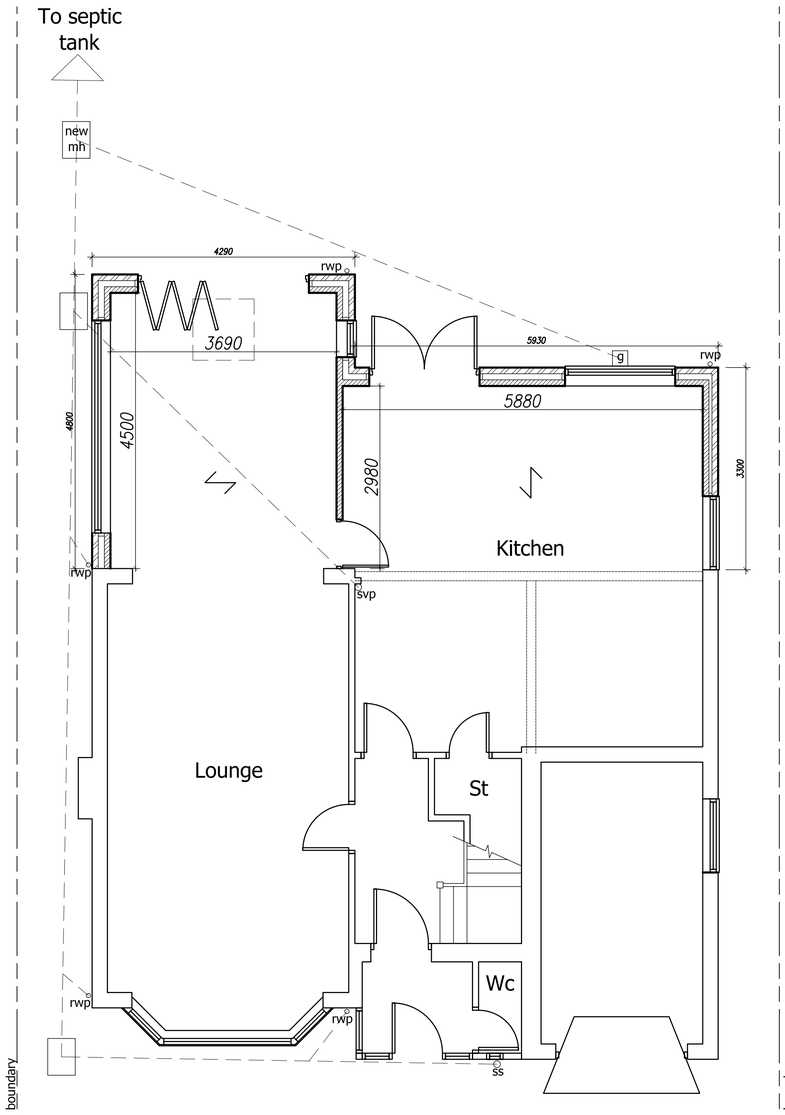

Ground Floor Layout

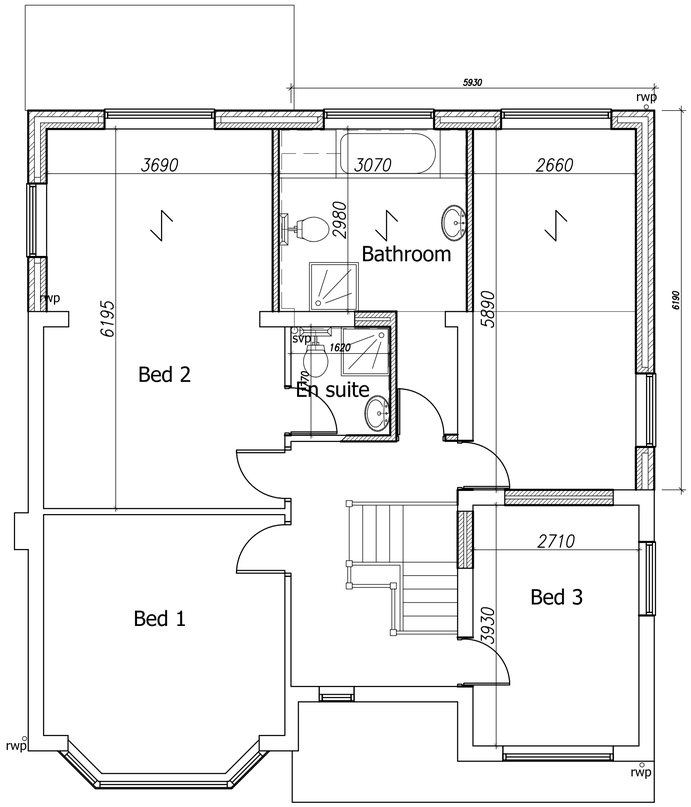

First Floor Layout

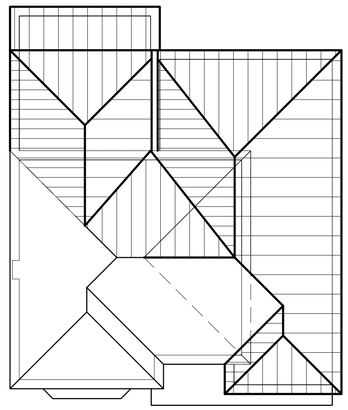

Roof Plan

0 1 2 3 4 5
m 1:50

REVISION: B BY: W.R. CHECKED: DATE: May 2009
First floor extended over sun lounge.

REVISION: A BY: W.R. CHECKED: DATE: Feb 2009
Proposed drainage added.

CONSTRUCTION

CLIENT:
Mr & Mrs P Booth

**9 Hunters Avenue
Barnsley**

PROJECT:

**Proposed
Layouts and
Elevations**

DRAWING:
SCALE: **1:50/100**
DATE: **Sept 2008**

Renishaw Design Services Ltd
18 Renishaw Avenue, Rotherham, S60 3LW
T/F 01709 320363, M 07709655886, E mail@r-d-s.co.uk

JOB NO: **2008-018** DRAWING NO: **002** REV: **B**
J:\Job Directory 2008\2008-018\Drawings\2008 Title Sheet.dwg
© RDS LTD - 2008