


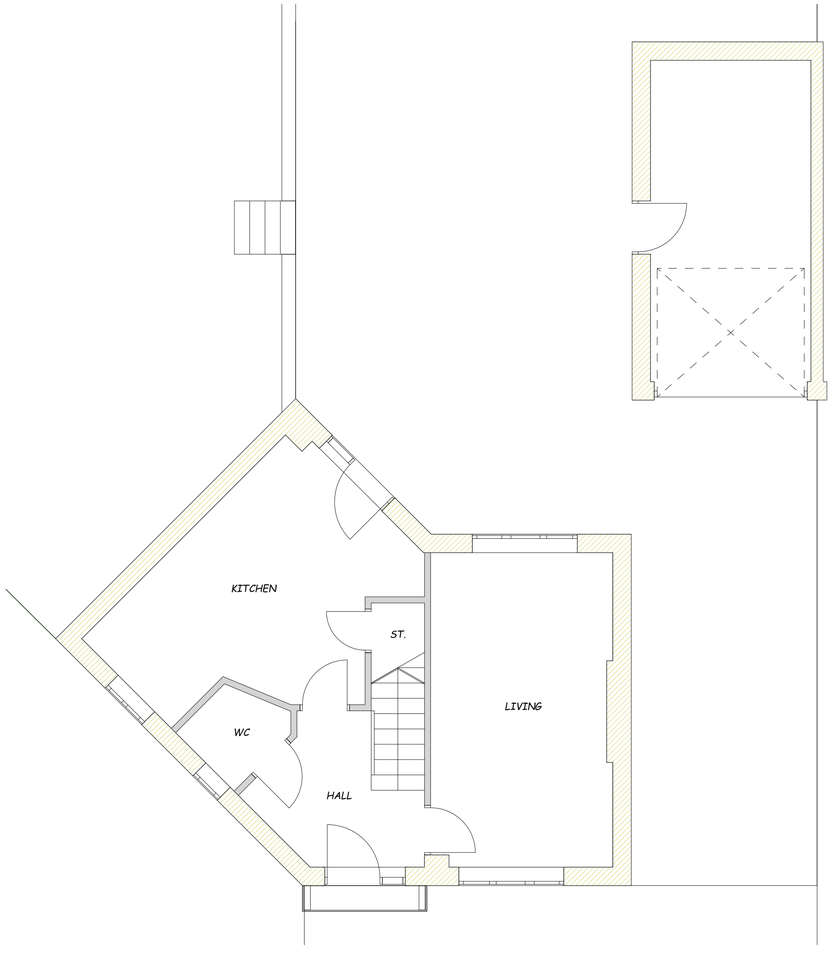



GROUND FLOOR PLAN
SCALE 1:50

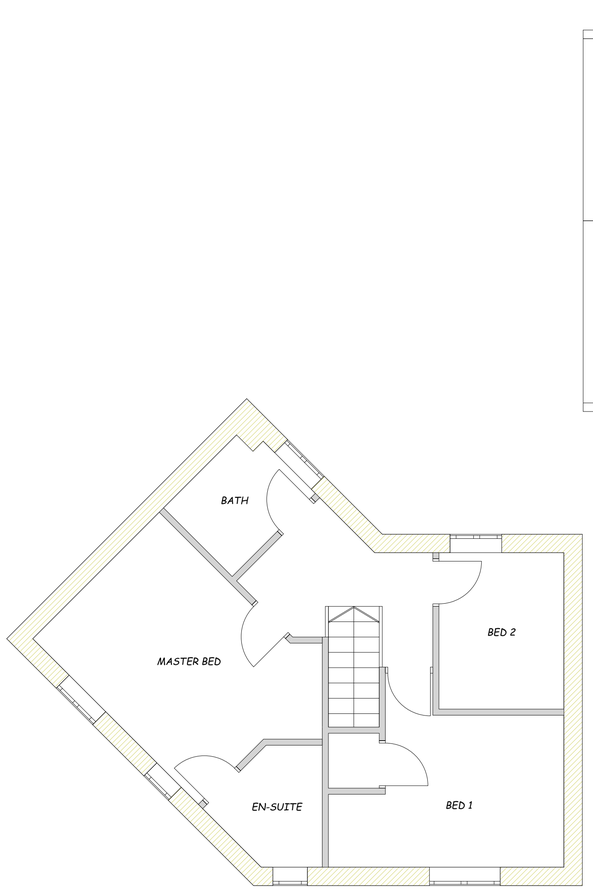

FIRST FLOOR PLAN
SCALE 1:50

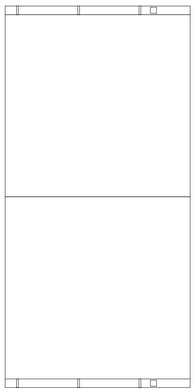

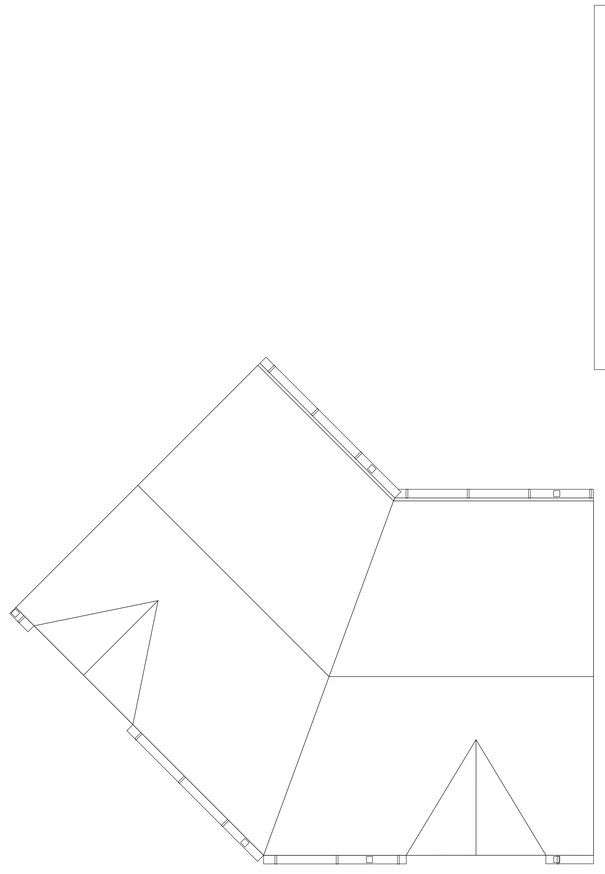

 

ROOF PLAN
SCALE 1:50

revisions

Windmill Close
Barnsley

Existing Plans

scale	date	drawn	checked

job no	(category) dwg no	revision
SK	**(06)001**	