




1 **PCS Inverter Plan**
1 : 10

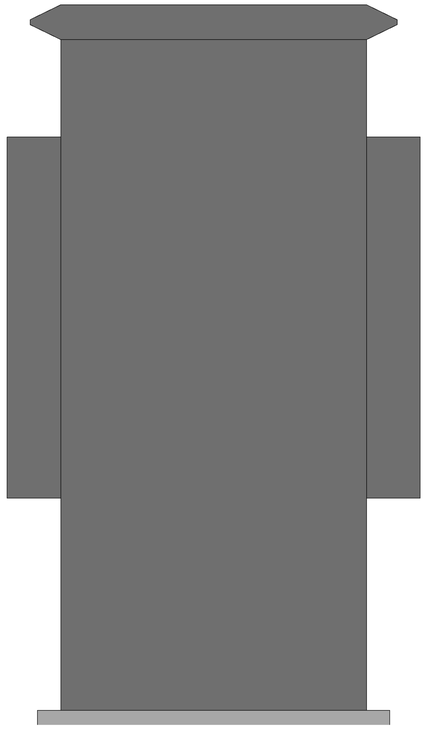


2 **Side Elevation 1**
1 : 10

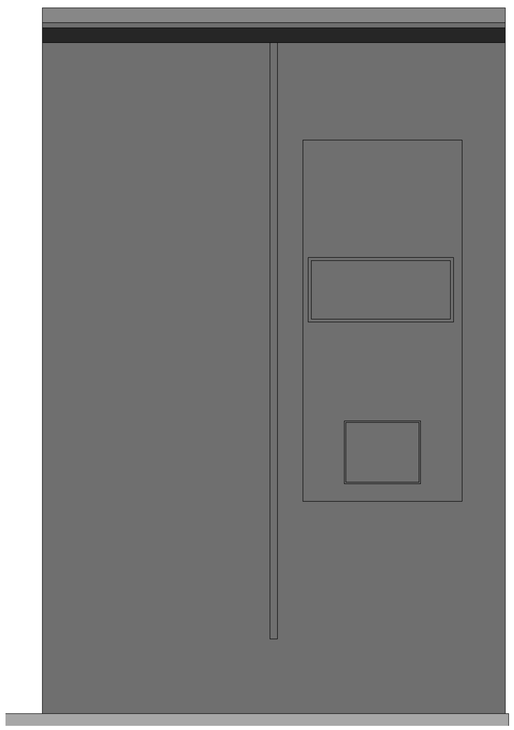

3 **Front Elevation**
1 : 10

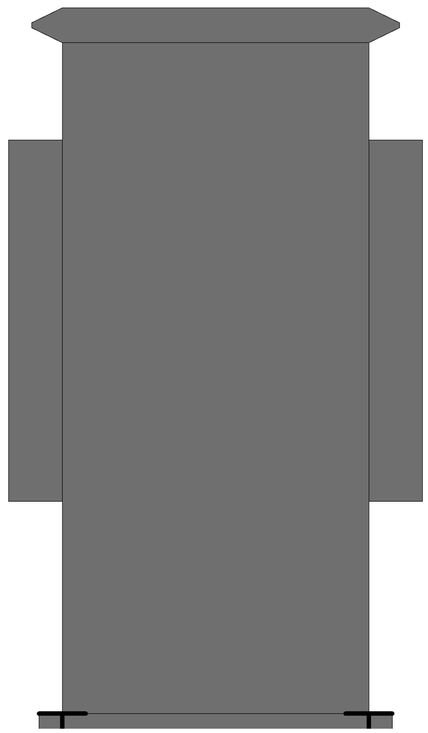

4 **Side Elevation 2**
1 : 10

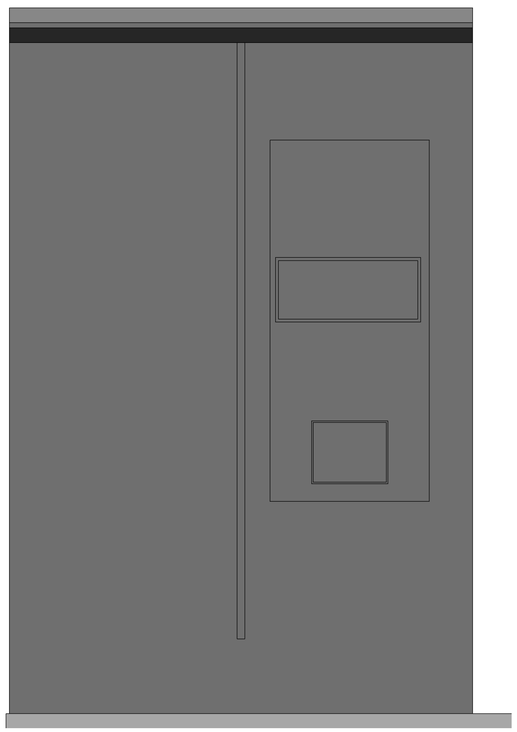

5 **Rear Elevation**
1 : 10

NOTES:

Revision Number	Revision Date	Revision Description	Drawn/ Checked	Approved By
O	26.11.2020	Original	JH/SF	EG

Revision Schedule

1:10 0 100mm 200mm 300mm 400mm 500mm 600mm 700mm 800mm 900mm 1m
1:20 0 400mm 800mm 1200mm 1600mm 20m
1:50 0 1m 2m 3m 4m 5m
1:100 0 1m 2m 3m 4m 5m 6m 7m 8m 9m 10m

Do not scale from this drawing

All reasonable care and diligence has been taken in the accuracy & content of this drawing. g2Energy advises that care is taken if you should scale items from this drawing. g2Energy should be consulted prior to the re-use of this drawing.

No part of this drawing may be reproduced, transcribed, stored in a retrival system, or transmitted in any form or by any means, electronic mechanicial, photcopying, recording or otherwise, without the prior written permission of the copyright owner

© 2020 Copyright of G2 Energy Limited. All rights reserved.

g2 ENERGY

Olney Office Park, 1 Osier Way, Olney, Buckinghamshire MK46 5FP United Kingdom

Telephone: 01234 482482 Faxsimile: 01234 241312
Web: www.g2energy.co.uk e-mail: enquiries@g2energy.co.uk

Project Number:	**P3019**
Project Title:	**Barnsley Battery Storage Site**
Client(s):	**SMS**
Project Issue Date:	**Oct 2020**

Drawn By: **JH** | Checked By: **SF** | Approved By: **EG**

Drawing Number:
P3019-150-04-O

Drawing Name:
PCS Inverter

Sheet Print Stamp: 27/11/2020 10:19:55

Scale: 1 : 10 @ Paper Size: A1

Drawing Status :
FOR PLANNING