

Revision	Date	Drawn	Checked

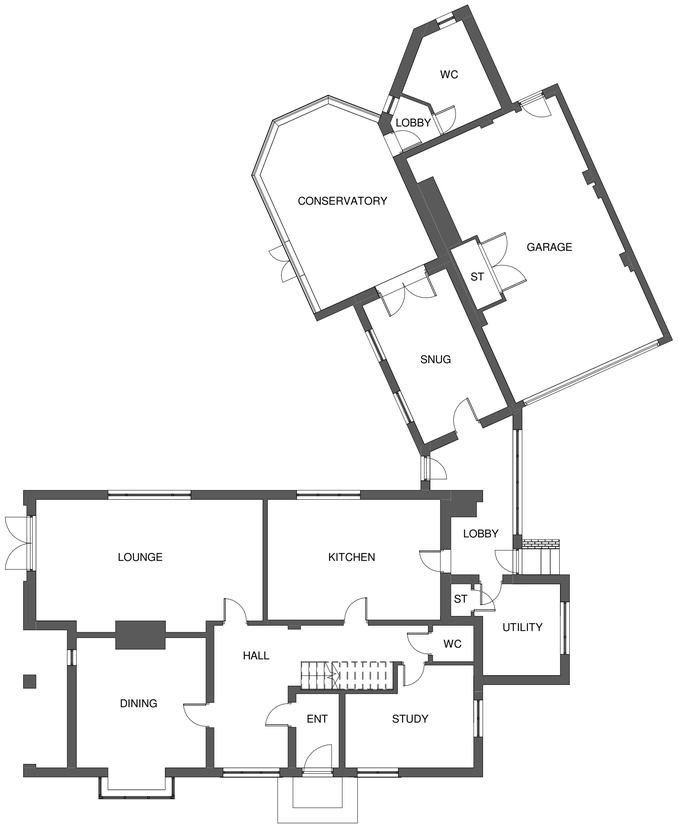


00 - Ground Floor Plan

Scale: 1 : 100

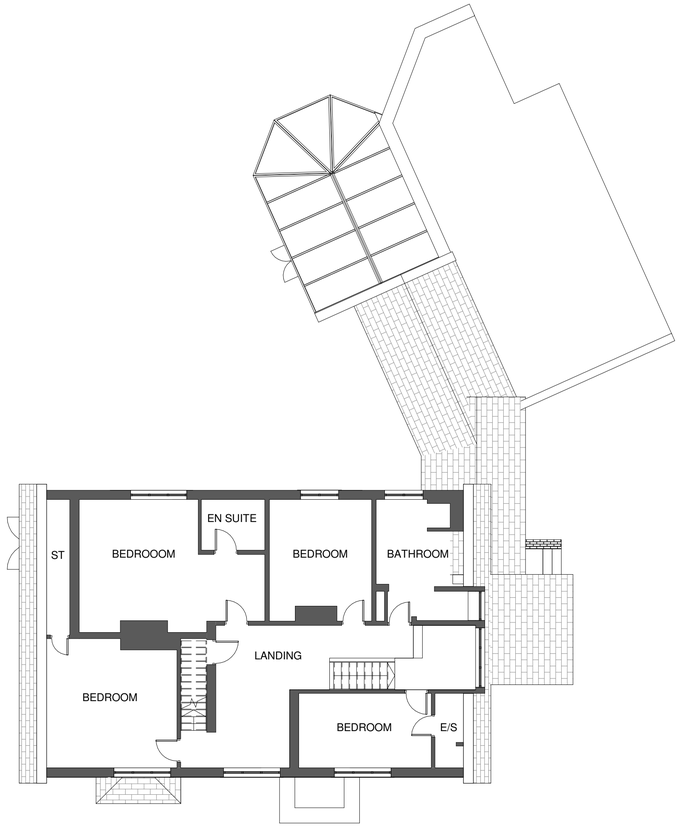

01 - First Floor Level

Scale: 1 : 100

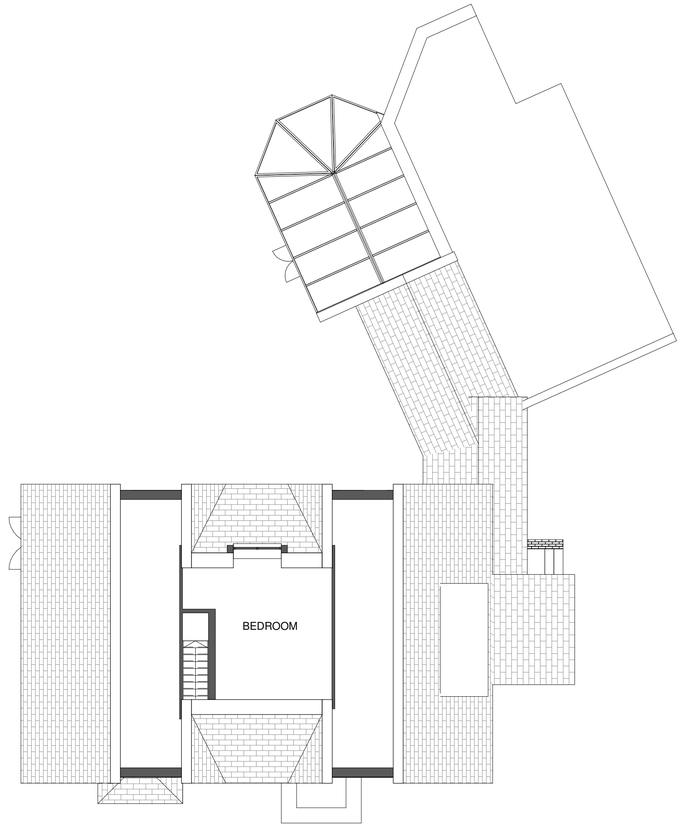

02 - Second Floor Level

Scale: 1 : 100

CODA Bespoke

CODA Studios Ltd
70-71 Cornish Place, Cornish St, Sheffield, S6 3AF
T: 0114 279 6003
E: information@codastudios.co.uk

Drawn	Checked	Date	Scale	Revision
DB	AH	06/02/21	1 : 100 @ A1	

Client	Bob Crookes
Project	Bay Meadows
Title	Existing Floor Plans
Dwg No.	3032 - 002

© COPYRIGHT EXISTS ON THE DESIGNS AND INFORMATION SHOWN ON THIS DRAWING.

The Contractor must verify all dimensions on site before making shop drawings or commencing work of any kind. No dimensions to be scaled from this drawing. Architect to be notified of any discrepancies in dimensions immediately.