
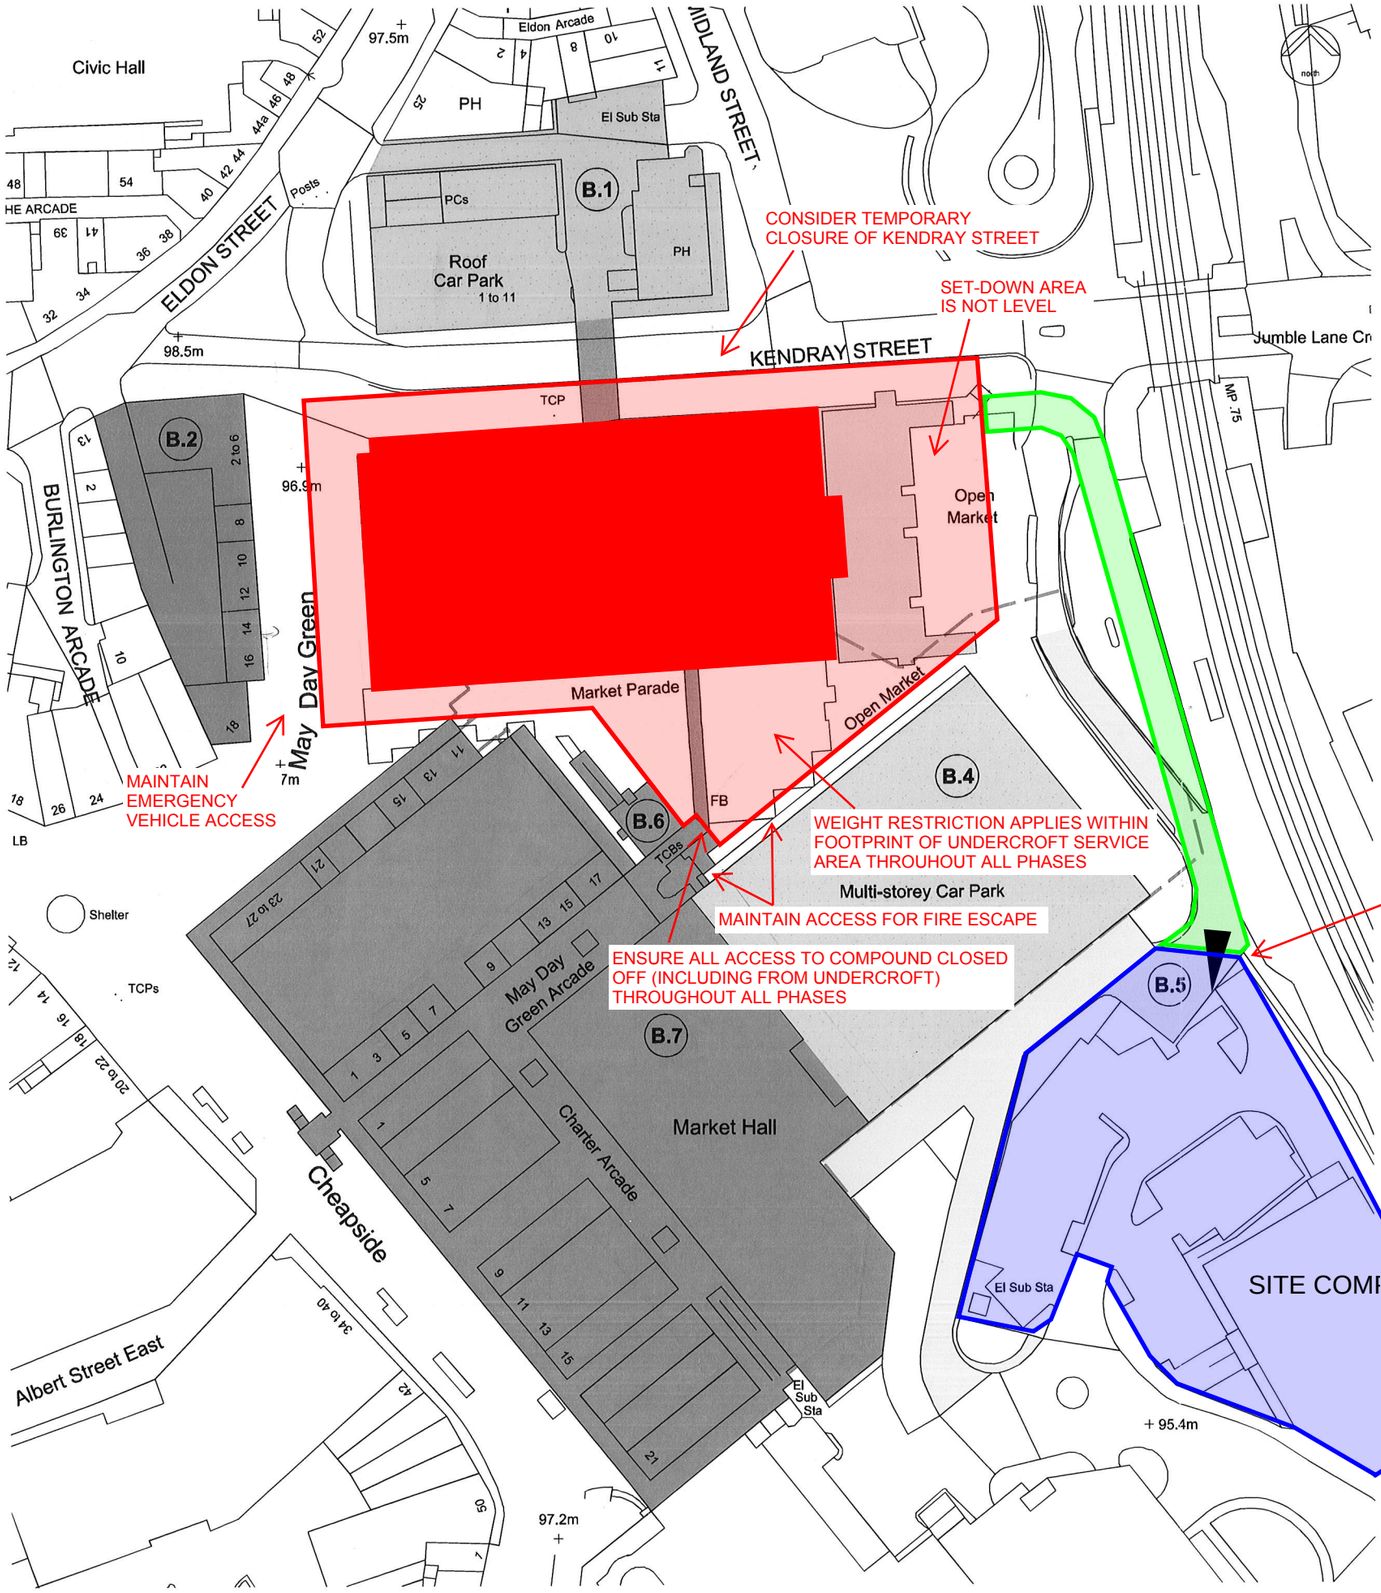


SITE PLAN - KEY BUILDINGS - 1:500 @ A1

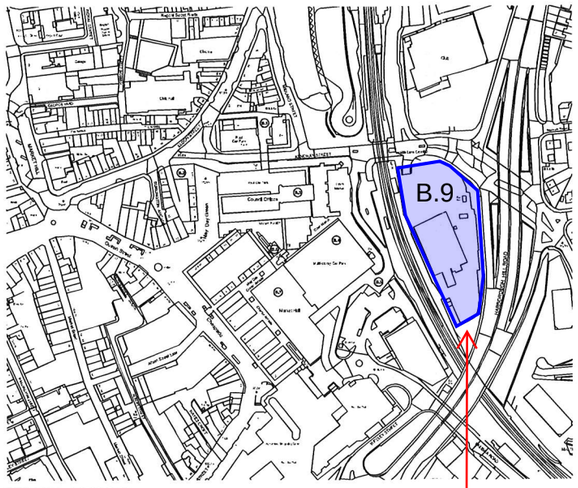

SITE AREA - 1:2500 @ A1

ALTERNATIVE SITE
COMPOUND OPTION

NOTES:

B1 TEC Centre,
B2 May Day Green retail units
B3 Central Offices
B4 Multi-storey Car park
B5 Ramps to Multi-storey Car park
B6 Markets Office and associated structures
B7 Metropolitan Ctr
B8 Below ground service deck (extent indicated by dashed red line).
B9 CEAG S

EXPECTED REQUIREI

August 2015 - November 2015
Central Offices - Main Block

NOTES:

This drawing is produced for use in this project only and may not be used for any other purpose. NPS Property Consultants Ltd accept no liability for the use of this drawing other than the purpose for which it was intended in connection with this project as recorded on the title block status 'Purpose for Issue' and File Status Code'.

This drawing may not be reproduced in any form without prior written agreement.

Do not scale from the drawing. Use written dimensions only.

PRELIMINARY

SUBJECT TO FURTHER DEVELOPMENT

ELEMENT UNDER DEMOLITION

DEMOLITION COMPOUND

PROPOSED ACCESS ROUTE

CONTRACTOR'S COMPOUND

DEMOLITION PHASE 5

REVISED BY:	DATE:	CHECKED BY:	DATE:

SCALE BAR

PURPOSE OF ISSUE

FILE STATUS CODE

© COPYRIGHT NPS GROUP A1

Ordnance Survey mapping reproduced by permission of & Controller of HM Stationery Office Crown Copyright.
Ordnance Survey Licence No: 100020564

nps group
Property Design and Management Services

NPS Property Consultants Ltd
GATEWAY PLAZA
SACKVILLE STREET, BARNSLEY
SOUTH YORKSHIRE, S70 9GG
TEL: 01226 774605 FAX: 01226 774399
E-MAIL: barnsley@nps.co.uk

Head Office:
Lancaster House, 16 Central Avenue, St Andrews Business Park, Norwich, NR7 0HR. Tel: 0 803 705000 Fax: 01603 705001

Other Office locations can be found on our website: www.nps.co.uk

CLIENT
BARNSLEY MBC

PROJECT
BETTER BARNSLEY
TOWN CENTRE FEASIBILITY

TITLE
DEMOLITION PHASING STRATEGY
PROPOSED PHASE 5


SCALES	DATE	DRAWN	CHECKED
NTS	JAN 2015	JRK	

FILE / DRAWING NAME


PROJECT NR	ZONE	LEVEL	TYPE	ROLE	UNIQUE NR	REV CODE
SK005						P4

File Path: G:\Design and Procurement\Design and QS\Town Centre Redevelopment\07-17-15-~1\006 - Better Barnsley Town Centre Feasibility\Topographical Surveys\Drawings\Architecture\04_Sheet 15-~1\006-DRA-A001 - Building Identification.dwg , Saved: 01 July 2014 08:03:42, By: Kellock , Lloyd

Date Plotted: 01 July 2014 08:03:55

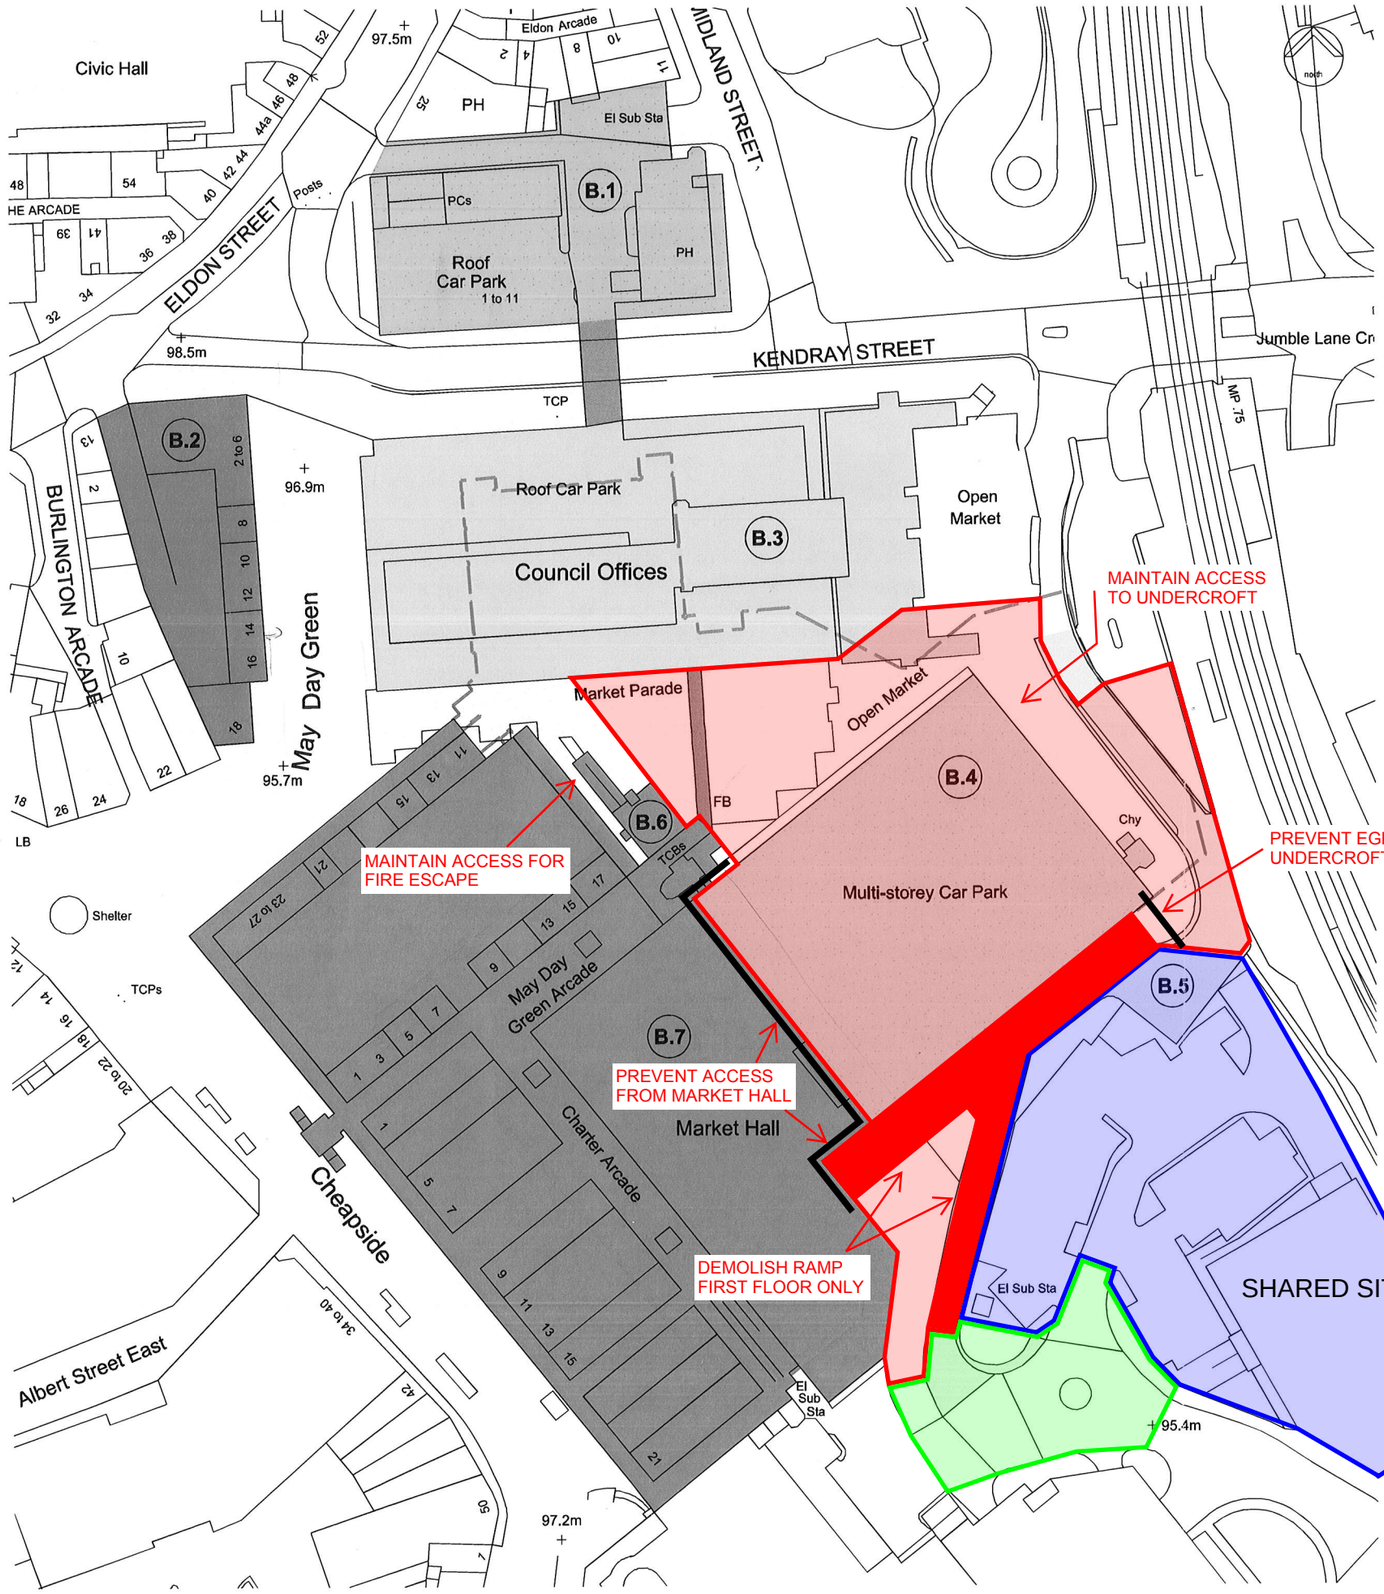

SITE PLAN - KEY BUILDINGS - 1:500 @ A1

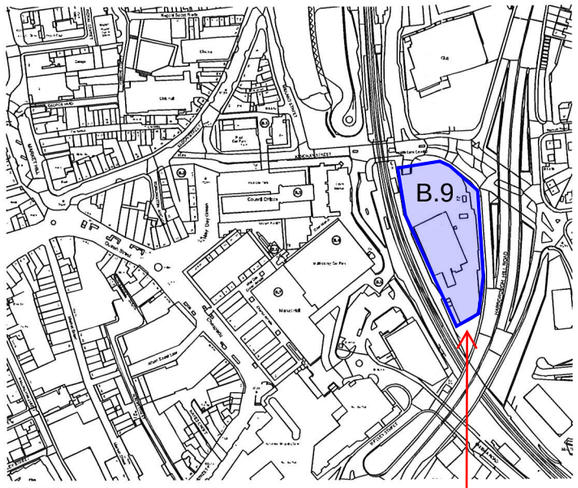

SITE AREA - 1:2500 @ A1

NOTES:

B1 TEC Centre,
B2 May Day Green retail units
B3 Central Offices
B4 Multi-storey Car park
B5 Ramps to Multi-storey Car park
B6 Markets Office and associated structures
B7 Metropolitan Ctr
B8 Below ground service deck (extent indicated by dashed red line).
B9 CEAG S

February 2016 - March 2016
Access Ramp - South

NOTES:

This drawing is produced for use in this project only and may not be used for any other purpose. NPS Property Consultants Ltd accept no liability for the use of this drawing other than the purpose for which it was intended in connection with this project as recorded on the title block status 'Purpose for Issue' and File Status Code'.

This drawing may not be reproduced in any form without prior written agreement.

Do not scale from the drawing. Use written dimensions only.

PRELIMINARY

SUBJECT TO FURTHER DEVELOPMENT

ELEMENT UNDER DEMOLITION

DEMOLITION COMPOUND

PROPOSED ACCESS ROUTE

CONTRACTOR'S COMPOUND

DEMOLITION PHASE 6

REVISED BY:	DATE:	CHECKED BY:	DATE:

SCALE BAR

PURPOSE OF ISSUE

FILE STATUS CODE

© COPYRIGHT NPS GROUP A1

Ordnance Survey mapping reproduced by permission of the Controller of HM Stationery Office Crown Copyright.
Ordnance Survey Licence No: 100020264

nps group
Property Design and Management Services

NPS Property Consultants Ltd
GATEWAY PLAZA
SACKVILLE STREET, BARNSLEY
SOUTH YORKSHIRE, S70 9GG
TEL: 01226 774605 FAX: 01226 774399
E-MAIL: barnsley@nps.co.uk

Head Office:
Lancaster House, 16 Central Avenue, St Andrews Business Park, Norwich, NR7 0HR. Tel: 01603 708000 Fax: 01603 708001

Other Office locations can be found on our website | www.nps.co.uk

CLIENT
BARNSLEY MBC

PROJECT
BETTER BARNSLEY
TOWN CENTRE FEASIBILITY

TITLE
DEMOLITION PHASING STRATEGY
PROPOSED PHASE 6


SCALES	DATE	DRAWN	CHECKED
NTS	JAN 2015	JRK	

FILE / DRAWING NAME


PROJECT NR	ZONE	LEVEL	TYPE	ROLE	UNIQUE NR	REV CODE
SK006						P4

File Path: G:\Design and Procurement\Design and GD\Town Centre Redevelopment\07-17-15-~1\006 - Better Barnsley Town Centre Feasibility\Topographical Surveys\Drawings\Architects\04_Sheet 15-~1\006-DRA-A001 - Building Identification.dwg , Saved: 01 July 2014 08:03:42, By: Kellock , Lloyd

Date Plotted: 01 July 2014 08:03:55

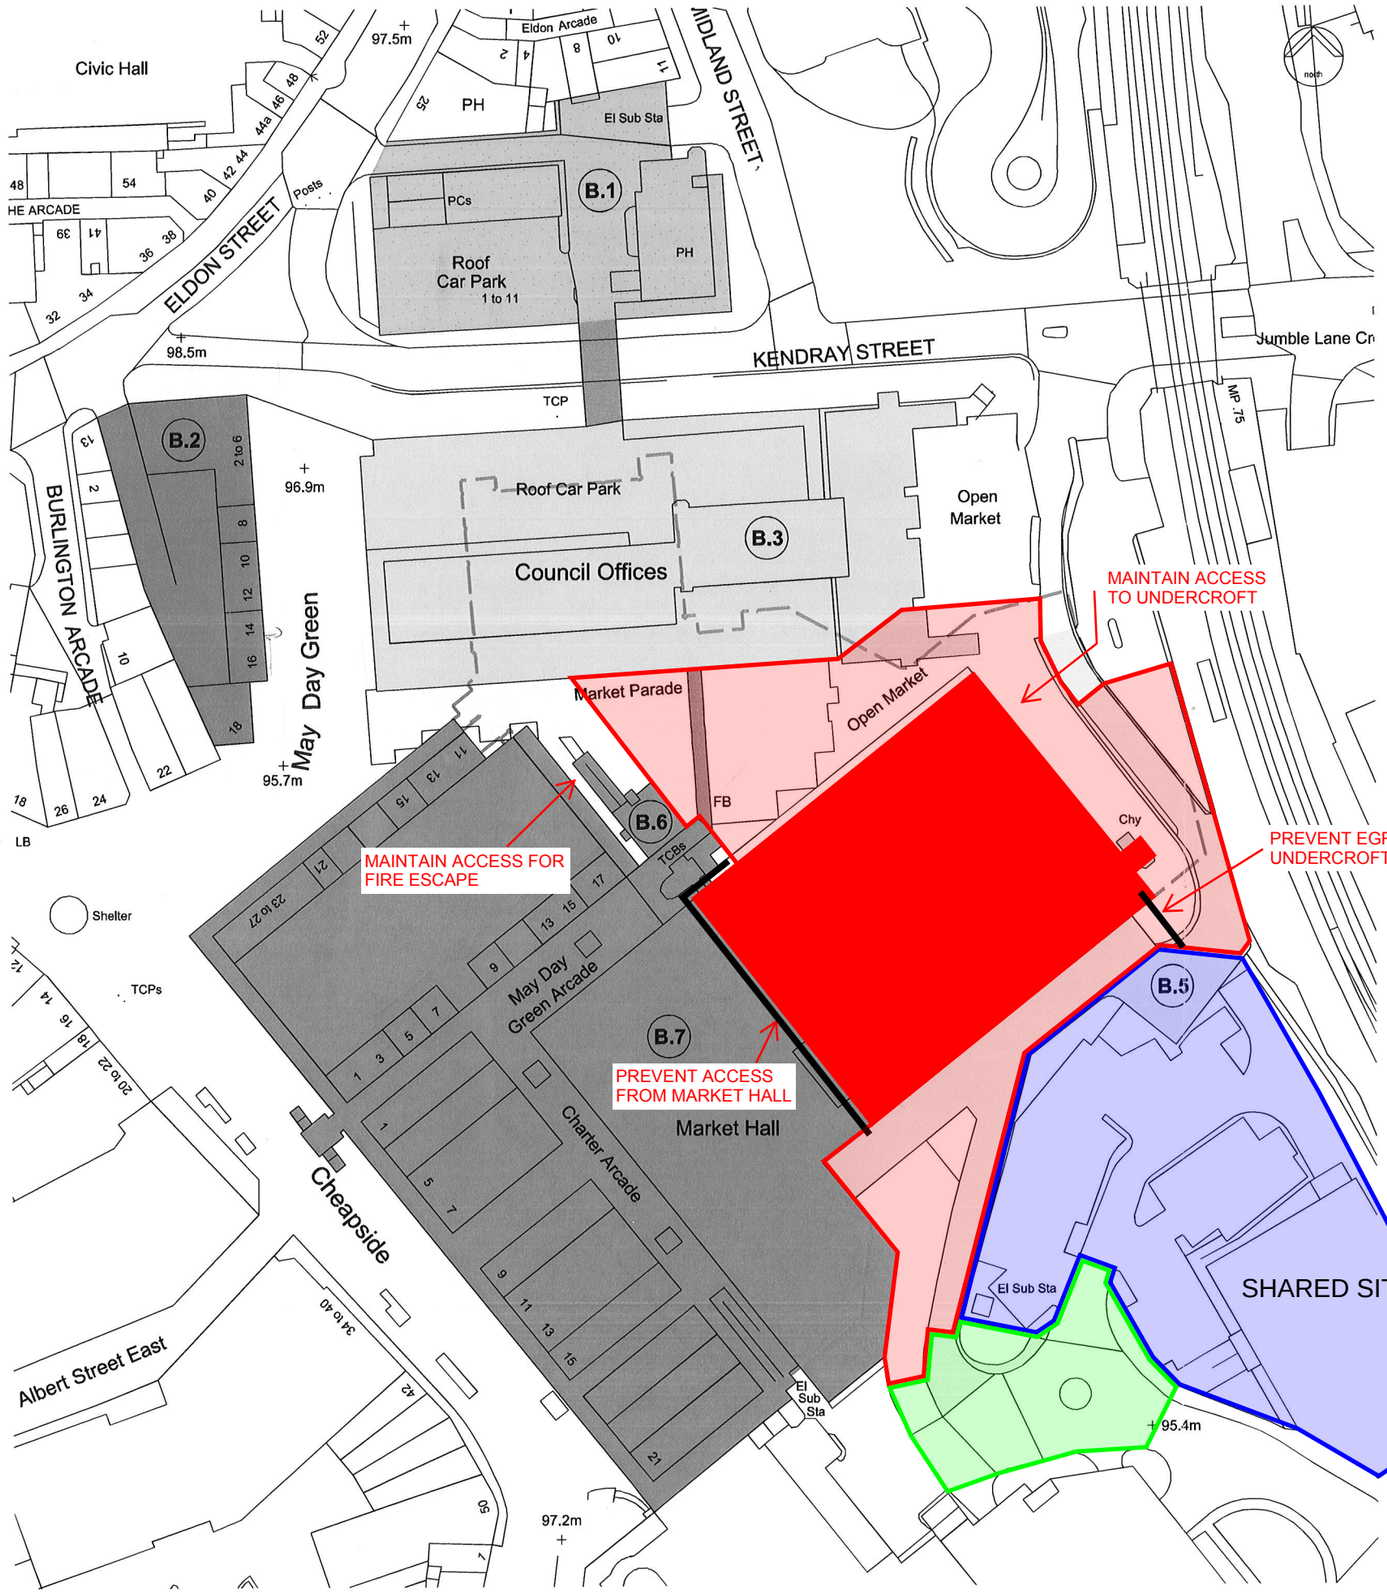

SITE PLAN - KEY BUILDINGS - 1:500 @ A1

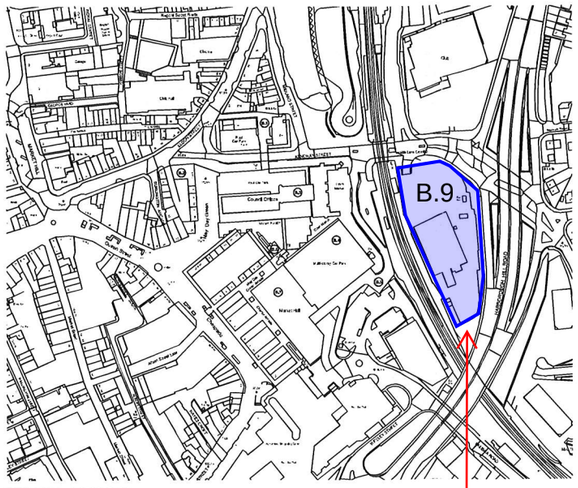

SITE AREA - 1:2500 @ A1

NOTES:

B1 TEC Centre,
B2 May Day Green retail units
B3 Central Offices
B4 Multi-storey Car park
B5 Ramps to Multi-storey Car park
B6 Markets Office and associated structures
B7 Metropolitan Ctr
B8 Below ground service deck (extent indicated by dashed red line).
B9 CEAG S

March 2016 - July 2016
Multi-storey Car Park

NOTES:

This drawing is produced for use in this project only and may not be used for any other purpose. NPS Property Consultants Ltd accept no liability for the use of this drawing other than the purpose for which it was intended in connection with this project as recorded on the title block Status/ Purpose for Issue/ and File Status Code/.

This drawing may not be reproduced in any form without prior written agreement.

Do not scale from the drawing. Use written dimensions only.

PRELIMINARY

SUBJECT TO FURTHER DEVELOPMENT

ELEMENT UNDER DEMOLITION

DEMOLITION COMPOUND

PROPOSED ACCESS ROUTE

CONTRACTOR'S COMPOUND

DEMOLITION PHASE 7

REVISED BY:	DATE:	CHECKED BY:	DATE:

SCALE BAR

PURPOSE OF ISSUE

FILE STATUS CODE

© COPYRIGHT NPS GROUP A1

Ordnance Survey mapping reproduced by permission of & Controller of HM Stationery Office Crown Copyright.
Ordnance Survey Licence No: 100020564

nps group
Property Design and Management Services

NPS Property Consultants Ltd
GATEWAY PLAZA
SACKVILLE STREET, BARNSLEY
SOUTH YORKSHIRE, S70 9GG
TEL: 01226 774605 FAX: 01226 774399
E-MAIL: barnsley@nps.co.uk

Head Office:
Lancaster House, 16 Central Avenue, St Andrews Business Park, Norwich, NR7 0HR. Tel: 01603 708000 Fax: 01603 708001

Other Office locations can be found on our website | www.nps.co.uk

CLIENT
BARNSLEY MBC

PROJECT
BETTER BARNSLEY
TOWN CENTRE FEASIBILITY

TITLE
DEMOLITION PHASING STRATEGY
PROPOSED PHASE 7


SCALES	DATE	DRAWN	CHECKED
NTS	JAN 2015	JRK	

FILE / DRAWING NAME


PROJECT NR	ZONE	LEVEL	TYPE	ROLE	UNIQUE NR	REV CODE
SK007						P4

File Path: G:\Design and Procurement\Design and CG\Town Centre Redevelopment\07-17-15-~1\006 - Better Barnsley Town Centre Feasibility\Topographical Surveys\Drawings\Architecture\04_Sheet 15-~1\006-DRA-A001 - Building Identification.dwg , Saved: 01 July 2014 08:03:42, By: Kellock , Lloyd

Date Plotted: 01 July 2014 08:03:55

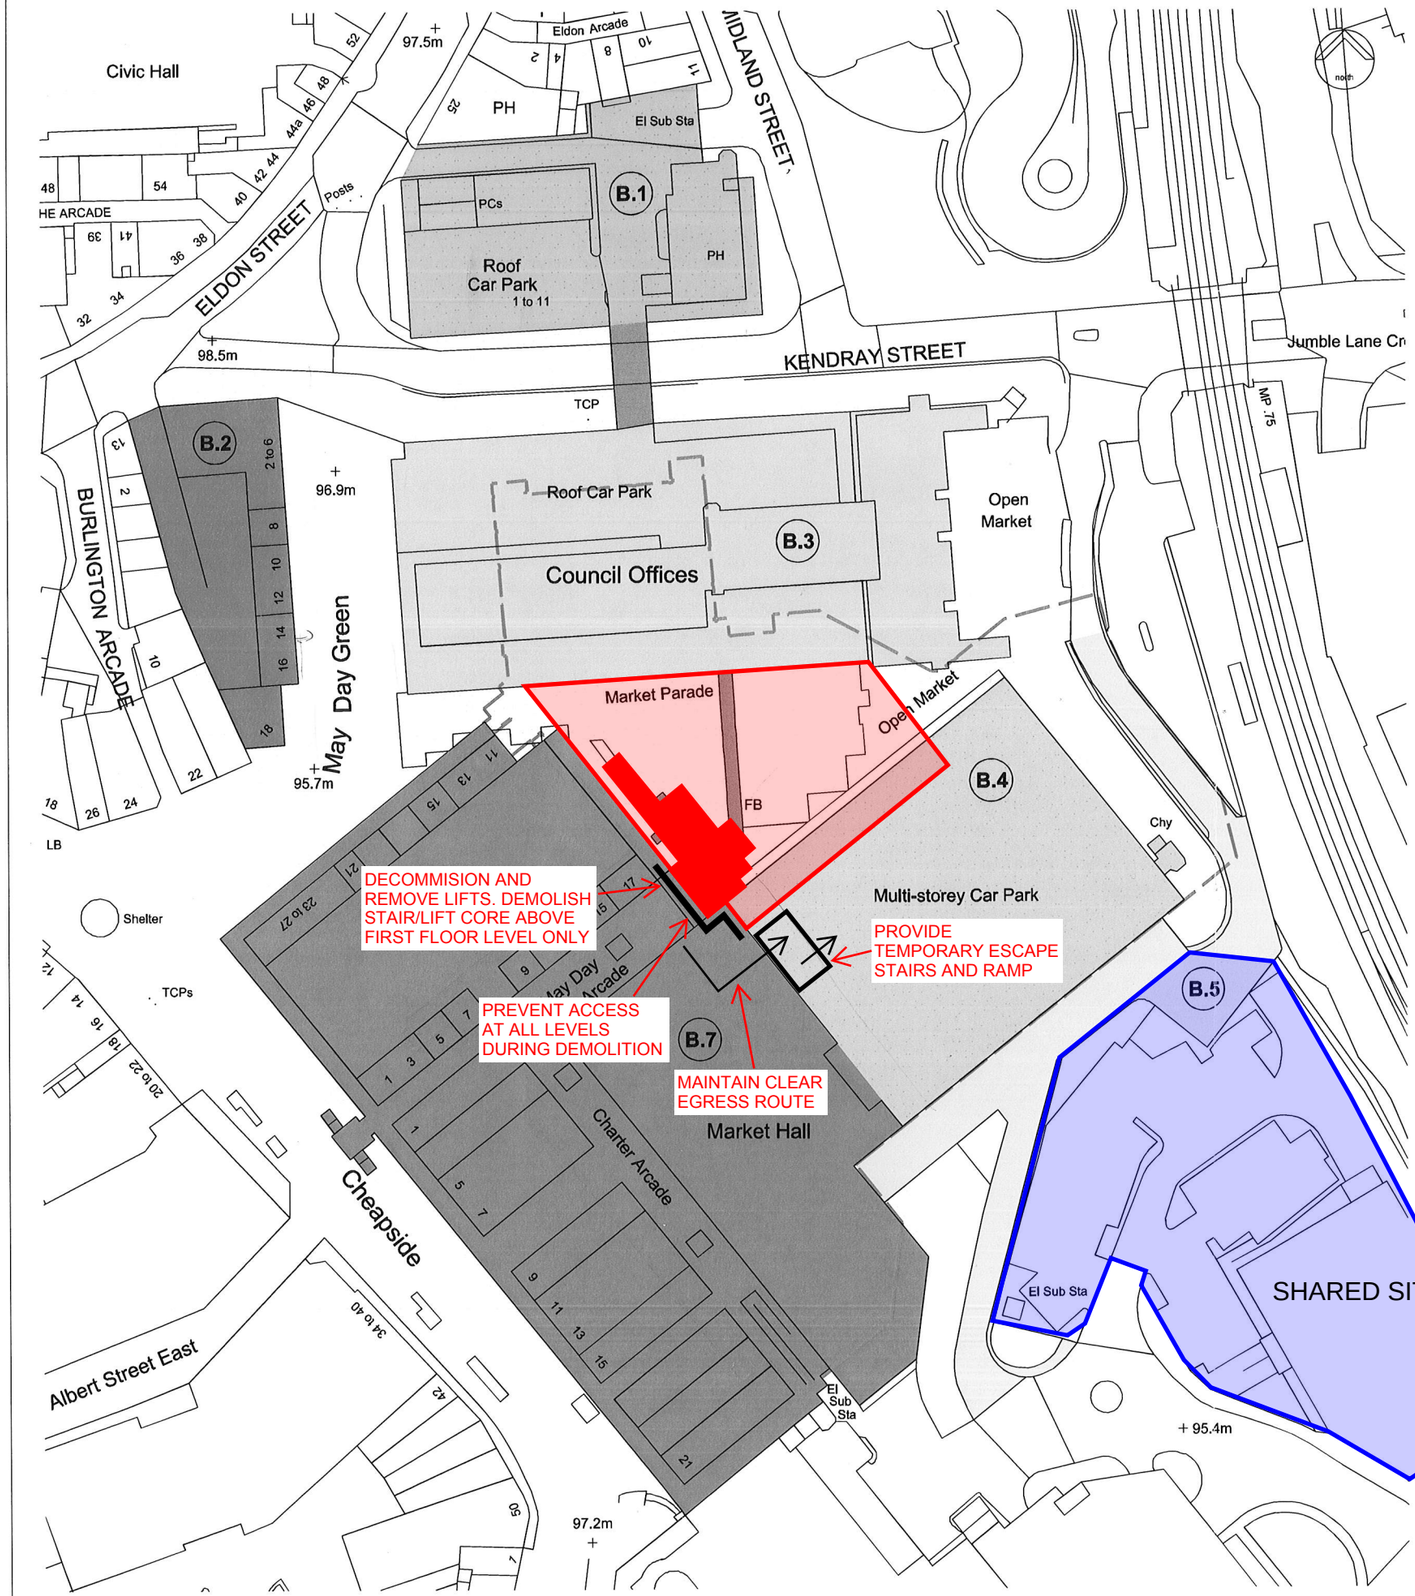

SITE PLAN - KEY BUILDINGS - 1:500 @ A1

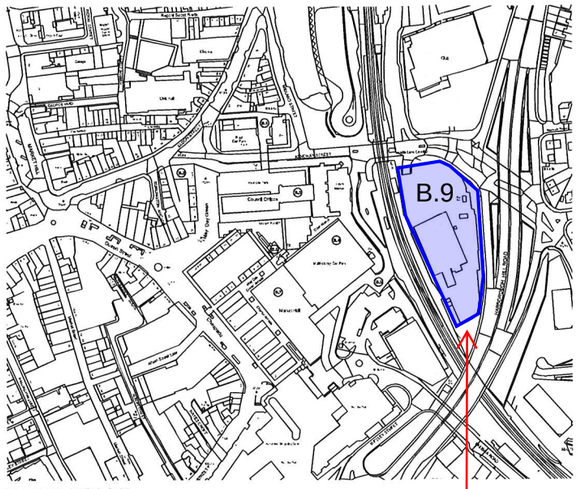

SITE AREA - 1:2500 @ A1

ALTERNATIVE SITE COMPOUND OPTION

NOTES:

B1	TEC Centre,
B2	May Day Green retail units
B3	Central Offices
B4	Multi-storey Car park
B5	Ramps to Multi-storey Car park
B6	Markets Office and associated structures
B7	Metropolitan Ctr
B8	Below ground service deck (extent indicated by dashed red line).
B9	CEAG S

July 2016 - Aug 2016
Market Offices

NOTES:

This drawing is produced for use in this project only and may not be used for any other purpose. NPS Property Consultants Ltd accept no liability for the use of this drawing other than the purpose for which it was intended in connection with this project as recorded on the title block Status Purpose for Issue and File Status Code.

This drawing may not be reproduced in any form without prior written agreement.

Do not scale from the drawing. Use written dimensions only.

PRELIMINARY

SUBJECT TO FURTHER DEVELOPMENT

- ELEMENT UNDER DEMOLITION
- DEMOLITION COMPOUND
- PROPOSED ACCESS ROUTE
- CONTRACTOR'S COMPOUND

DEMOLITION PHASE 8

REVISED BY:	DATE:	CHECKED BY:	DATE:

SCALE BAR

PURPOSE OF ISSUE

FILE STATUS CODE

© COPYRIGHT NPS GROUP A1

Ordnance Survey mapping reproduced by permission of © Controller of HM Stationery Office Crown Copyright. Ordnance Survey Licence No: 100020764

NPS Property Consultants Ltd
GATEWAY PLAZA
SACKVILLE STREET, BARNSLEY
SOUTH YORKSHIRE, S70 9GG
TEL: 01226 774605 FAX: 01226 774399
EMAIL: barnsley@nps.co.uk

Head Office:
Lakeside House, 1 Concord Avenue, St Andrews Business Park
Norwich, NR7 0HR Tel: 01603 726000 Fax: 01603 726001

Other Office locations can be found on our website | www.nps.co.uk

Property Design and Management Services

CLIENT
BARNSLEY MBC

PROJECT
BETTER BARNSLEY
TOWN CENTRE FEASIBILITY


TITLE
DEMOLITION PHASING STRATEGY
PROPOSED PHASE 8


SCALES	DATE	DRAWN	CHECKED
NTS	JAN 2015	JRK	

FILE / DRAWING NAME						REV CODE
PROJECT NR	ZONE	LEVEL	TYPE	ROLE	UNIQUE NR	
SK008						P4

File Path: G:\Design and Procurement\Design and QS\Town Centre Redevelopment\07-17\15-~1006 - Better Barnsley Townscape Feasibility Topographical Surveys\Drawings\Architects\04_Sheet\15-~1006-DRA-A001 - Building Side+Section.dwg , Saved: 01 July 2014 08:03:43, By: Kellock , Lloyd

Date Plotted: 01 July 2014 08:03:58

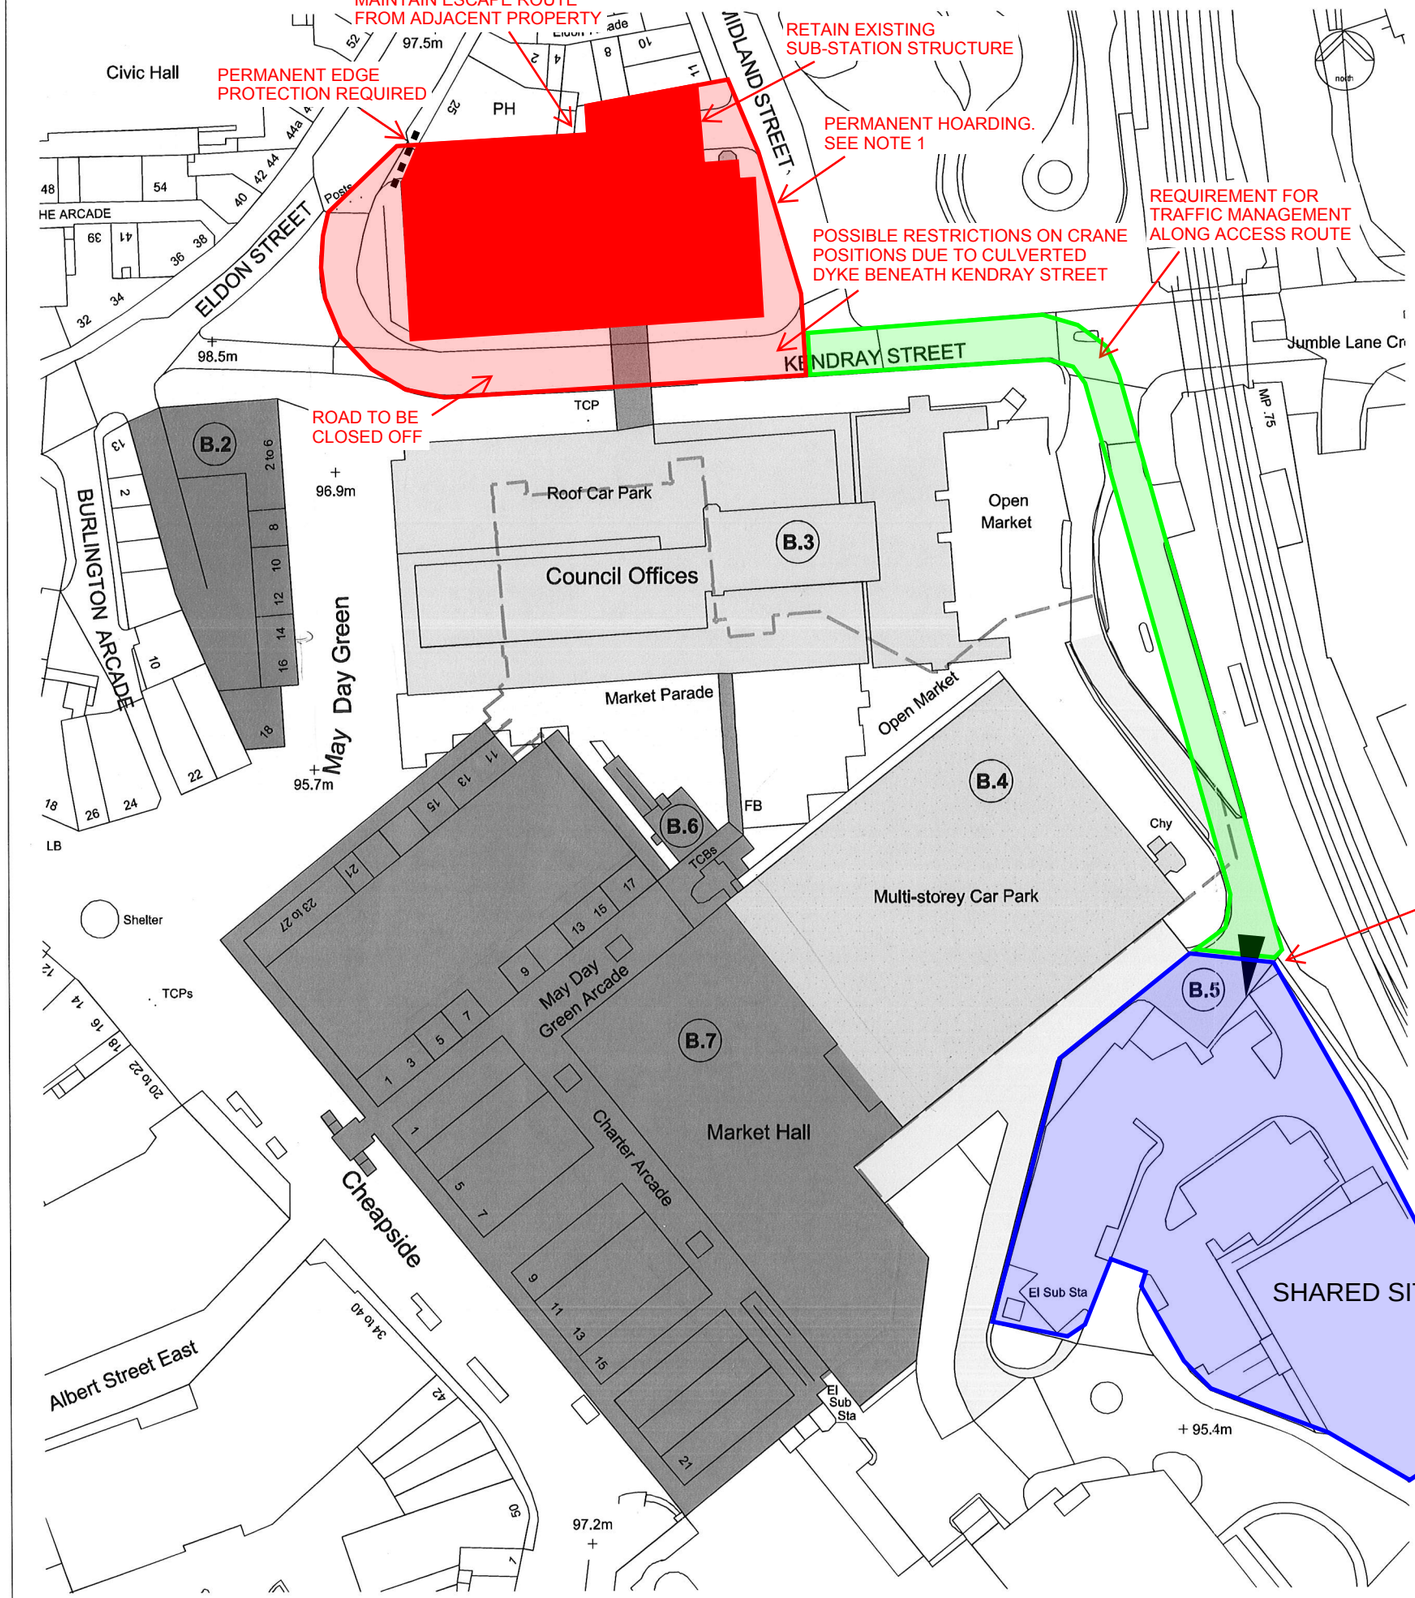

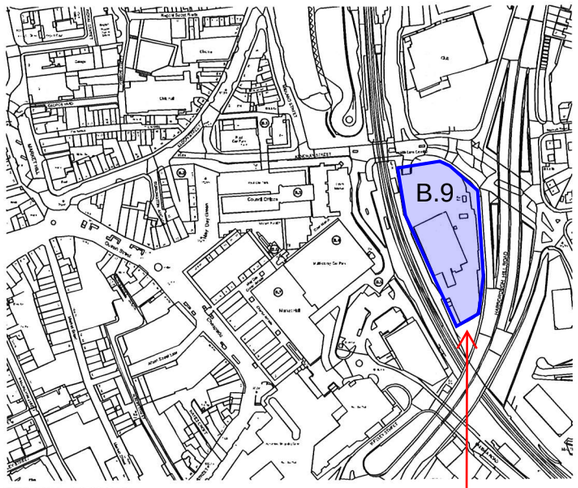

NOTES:

B1 TEC Centre,
B2 May Day Green retail units
B3 Central Offices
B4 Multi-storey Car park
B5 Ramps to Multi-storey Car park
B6 Markets Office and associated structures
B7 Metropolitan Ctr
B8 Below ground service deck (extent indicated by dashed red line).
B9 CEAG S

February 2017
TEC Building

NOTES:
This drawing is produced for use in this project only and may not be used for any other purpose. NPS Property Consultants Ltd accept no liability for the use of this drawing other than the purpose for which it was intended in connection with this project as recorded on the title block Status 'Purpose for Issue' and File Status Code'.
This drawing may not be reproduced in any form without prior written agreement.
Do not scale from the drawing. Use written dimensions only.

PRELIMINARY

SUBJECT TO FURTHER DEVELOPMENT

NOTES

1) SUBMIT PROPOSALS FOR PERMANENT HOARDING TO BMBC SPECIFICATION. HOARDING TO BE LEFT IN PLACE AND ADOPTED BY FOLLOW-ON CONTRACTOR FOLLOWING DEMOLITION DECANT

- ELEMENT UNDER DEMOLITION
- DEMOLITION COMPOUND
- PROPOSED ACCESS ROUTE
- CONTRACTOR'S COMPOUND

DEMOLITION PHASE 9

REVISED BY:	DATE:	CHECKED BY:	DATE:

SCALE BAR

PURPOSE OF ISSUE

FILE STATUS CODE

© COPYRIGHT NPS GROUP A1

Ordnance Survey mapping reproduced by permission of & Controller of HM Stationery Office Crown Copyright.
Ordnance Survey Licence No: 100022264

nps group
Property Design and Management Services
NPS Property Consultants Ltd
GATEWAY PLAZA
SACKVILLE STREET, BARNSLEY
SOUTH YORKSHIRE, S70 9GG
TEL: 01226 774605 FAX: 01226 774399
E-MAIL: barnsley@nps.co.uk
Head Office:
Lancaster House, 16 Central Avenue, St Andrews Business Park, Norwich, NR7 0HR. Tel: 01603 708000 Fax: 01603 708001
Other Office locations can be found on our website | www.nps.co.uk

CLIENT
BARNSLEY MBC

PROJECT
BETTER BARNSLEY
TOWN CENTRE FEASIBILITY

TITLE
DEMOLITION PHASING STRATEGY
PROPOSED PHASE 9

SCALES	DATE	DRAWN	CHECKED
NTS	JAN 2015	JRK	

FILE / DRAWING NAME

PROJECT NR	ZONE	LEVEL	TYPE	ROLE	UNIQUE NR	REV CODE
SK009						P4

File Path: G:\Design and Procurement\Design and QS\Town Centre Redevelopment\07-17-15-~1\006 - Better Barnsley Town Centre Feasibility\Topographical Surveys\Drawings\Architecture\04_Sheet 15-~1\006-DRA-A001 - Building Identification.dwg , Saved: 01 July 2014 08:03:42, By: Kellock , Lloyd
Date Plotted: 01 July 2014 08:03:55