
THIS DRAWING IS THE PROPERTY OF ASTLEY SIGNS, THE USE OF WHICH IN PART OR IN WHOLE IS NOT PERMITTED WITHOUT PRIOR CONSENT OF ASTLEY SIGNS.

'The Co-operative food' are to ensure that an L.T. supply is left on the outside of the building to which Astley Signs can connect to and illuminate any sign.



**Existing view**

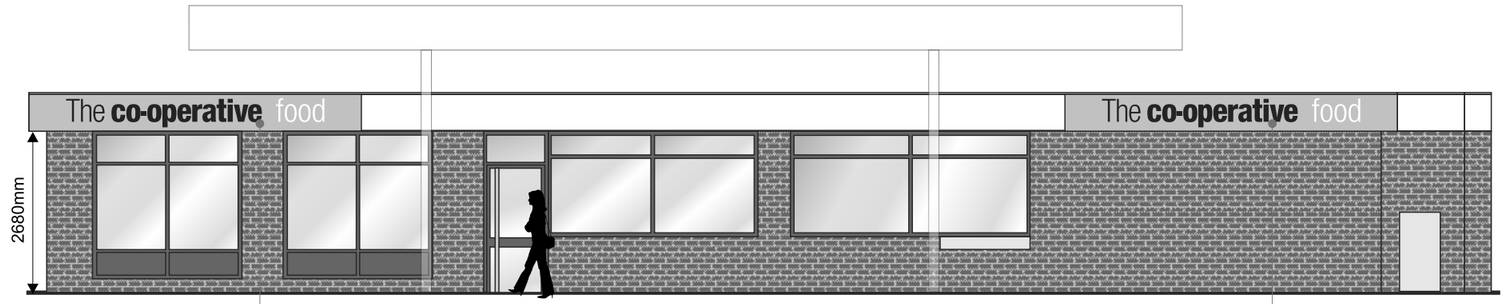


**Proposed front elevation -** scale 1:100


**Sign A**
1 no Std M4 text.
Sign non-illuminated.

**Sign B**
1 no Std M4 text
Sign non-illuminated.




**Signs A & B -** scale 1:50
**Moulded letter "v" height 284mm - M4**

**Sign Section through**

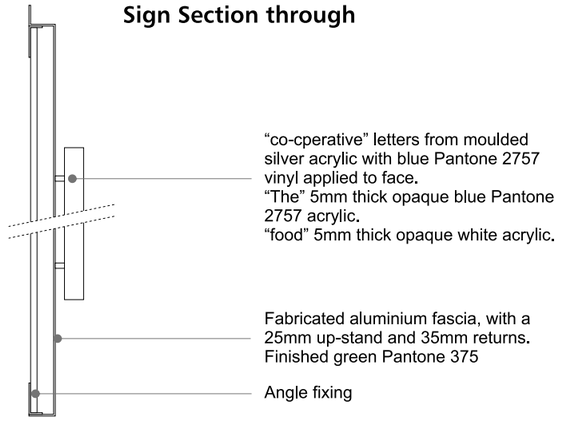


PMS 375c

PMS 2757c

**Site:** The Co-operative food
**Store No:**
**Address:** Upper Sheffield Road, Barnsley, South Yorks. S79 4PJ

**Drg No:** G6204 Upper Sheffield Rd.
**Rev:** A
**Date:** 29.10.10
**Page:** 1 of 4

| Date | Revision box | Rev. |
|---|---|---|
| | | A |
| | | B |

AstleySigns
Redforrest House, Queens Court North, Earlsway, Team Valley, Gateshead, NE11 0BP
Tel: 0191 491 0097 Fax: 0191 491 0158
www.astleysigns.com


THIS DRAWING IS THE PROPERTY OF ASTLEY SIGNS, THE USE OF WHICH IN PART OR IN WHOLE IS NOT PERMITTED WITHOUT PRIOR CONSENT OF ASTLEY SIGNS.

'The Co-operative food' are to ensure that an L.T. supply is left on the outside of the building to which Astley Signs can connect to and illuminate any sign.





**Existing view**

**Sign C1**
11250 x 910mm approx.
Folded Aluminium panel with face applied vinyl graphics.

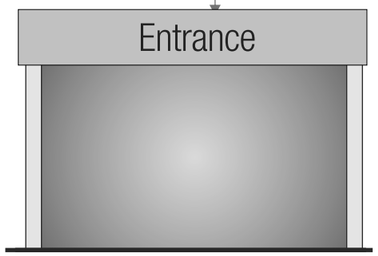


**Entrance Elevation**

**Sign C2**
11250 x 910mm approx.
Folded Aluminium panel with face applied vinyl graphics.

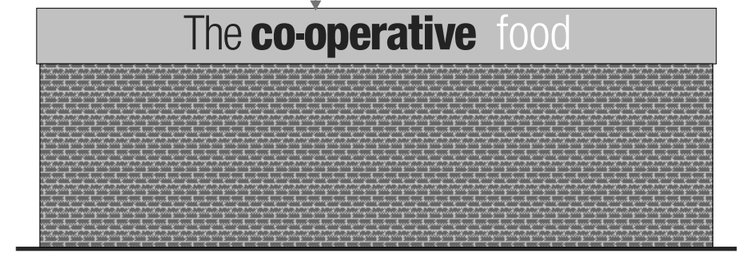



**Side Elevation**





**Existing view**

**Sign C3**
11250 x 910mm approx.
Folded Aluminium panel with face applied vinyl graphics.

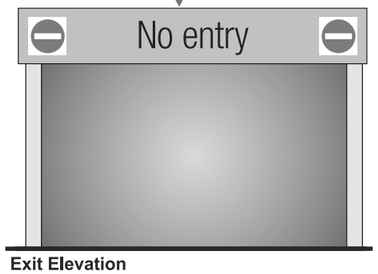


**Exit Elevation**

**Sign C4**
11250 x 910mm approx.
Folded Aluminium panel with face applied vinyl graphics.

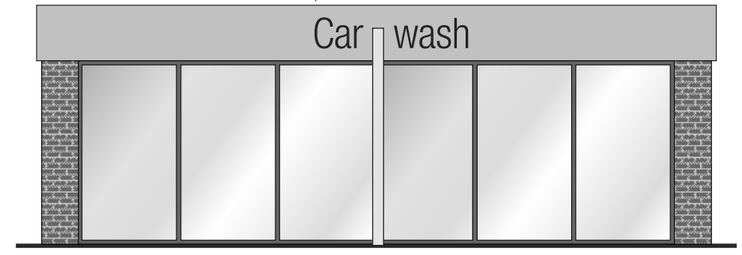


PMS 375c

PMS 2757c

**Site:** The Co-operative food
**Store No:**
**Address:** Upper Sheffield Road, Barnsley, South Yorks. S79 4PJ

**Drg No:** G6204 Upper Sheffield Rd.
**Rev:** A
**Date:** 29.10.10
**Page:** 2 of 4

AstleySigns
Redforrest House, Queens Court North,
Earlsway, Team Valley, Gateshead, NE11 0BP
Tel: 0191 491 0097 Fax: 0191 491 0158
www.astleysigns.com

THIS DRAWING IS THE PROPERTY OF ASTLEY SIGNS, THE USE OF WHICH IN PART OR IN WHOLE IS NOT PERMITTED WITHOUT PRIOR CONSENT OF ASTLEY SIGNS.







**Existing view**





**Proposed view -** scale 1:50

## Sign D

1No. existing 6750mm high double sided internally illuminated totem sign, having new areas cut out on site and fitted with acrylic panels & illumination fitted behind.
ALL WORK BY OTHERS.



**Existing view**

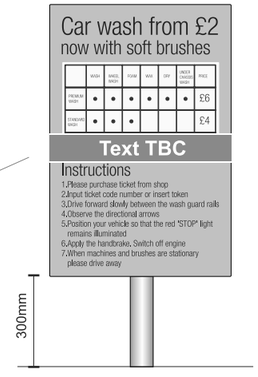


## Sign E

1No. Single sided sign.

600 x 900mm flat cut aluminium panel finished green Pantone 375 and face decorated with vinyl graphics. Panel fitted to a 76mm Dia. galvanised steel post using Signfix channel.
Post fitted below ground level.

Non illuminated.

**Site:** The Co-operative food
**Store No:**
**Address:** Upper Sheffield Road, Barnsley, South Yorks. S79 4PJ


**Drg No:** G6204 Upper Sheffield Rd.
**Rev:** A
**Date:** 29.10.10
**Page:** 3 of 4

AstleySigns
Redforrest House, Queens Court North,
Earlsway, Team Valley, Gateshead, NE11 0BP
Tel: 0191 491 0097 Fax: 0191 491 0158
www.astleysigns.com

THIS DRAWING IS THE PROPERTY OF ASTLEY SIGNS, THE USE OF WHICH IN PART OR IN WHOLE IS NOT PERMITTED WITHOUT PRIOR CONSENT OF ASTLEY SIGNS.



Existing view

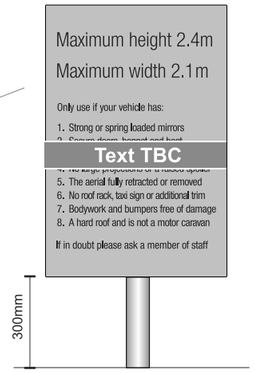


## Sign F

1No. Single sided sign.

600 x 900mm flat cut aluminium panel finished green Pantone 375 and face decorated with vinyl graphics. Panel fitted to a 76mm Dia. galvanised steel post using Signfix channel.
Post fitted below ground level.

Non illuminated.




Existing view

OCO/PFS006-3B-02




## Sign I

1No. Vac vinyl sign.

Existing sign to have face applied digitally printed vinyl graphics.

**Note: Text & sizes to be confirmed on a site by site basis.**




Existing view




Scale 1:20

## Sign G

1 No. Wall mounted signs.

600 x 600mm flat cut aluminium panel finished green Pantone 375 and face decorated with vinyl graphics. Face fixed.

Non illuminated.



Existing view




Scale 1:20

## Sign J

1No. Wall mounted sign.


600 x 600mm flat cut aluminium panel finished green Pantone 375 and face decorated with Blue Pantone 2757 vinyl graphics.
Face fixed.

Non illuminated.




Existing view

OCO/PFS006-2B-02

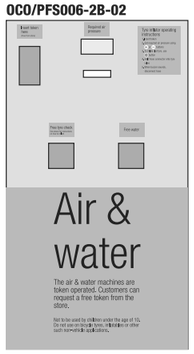


## Sign H

1No. Air/Water vinyl sign.

Existing sign to have face applied digitally printed vinyl graphics.

**Note: Text & sizes to be confirmed on a site by site basis.**



Existing view

## Sign K

All spreader boxes to be removed & have new pump number vinyls applied.

Sizes & artwork T.B.C.

**Site:** The Co-operative food

**Store No:**

**Address:** Upper Sheffield Road, Barnsley, South Yorks. S79 4PJ

**Drg No:** G6204 Upper Sheffield Rd.

**Rev:** A

**Date:** 29.10.10

**Page:** 4 of 4

AstleySigns
Redforrest House, Queens Court North,
Earlsway, Team Valley, Gateshead, NE11 0BP
Tel: 0191 491 0097 Fax: 0191 491 0158
www.astleysigns.com