


Revision		Date
A	REVISED TO SUIT PLANNERS COMMENTS	11-10-17

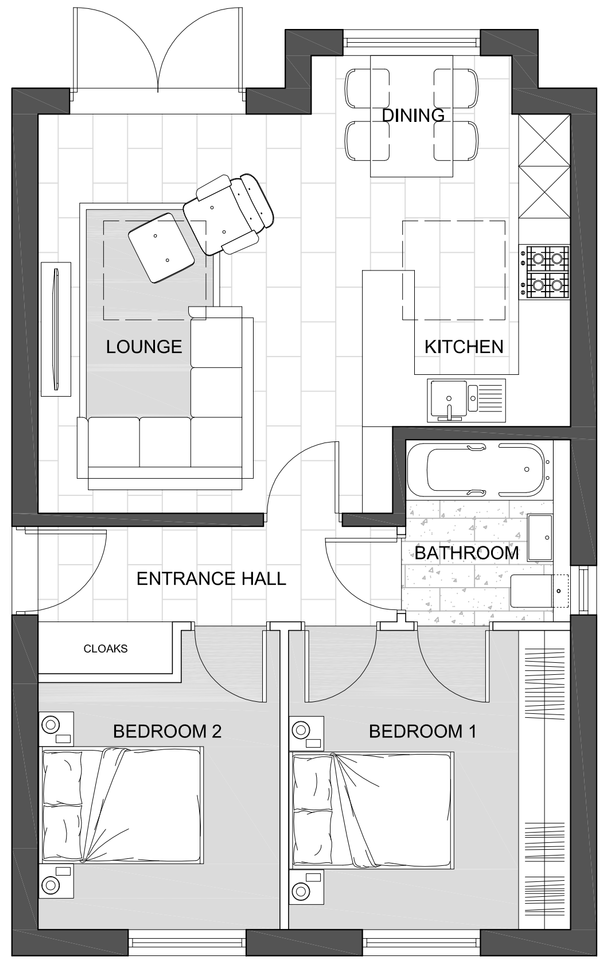


GROUND FLOOR PLAN
AREA 59.29SQM
SCALE 1:50

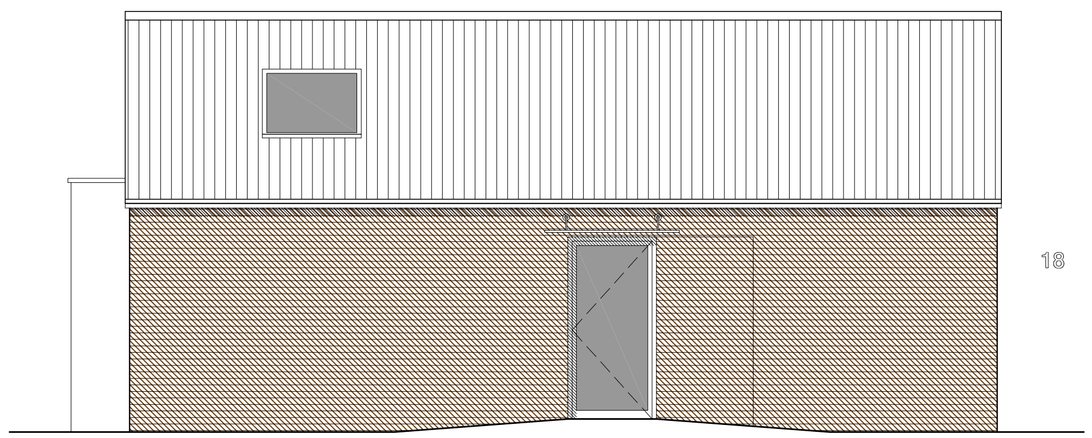


NORTH EAST ELEVATION
SCALE 1:50

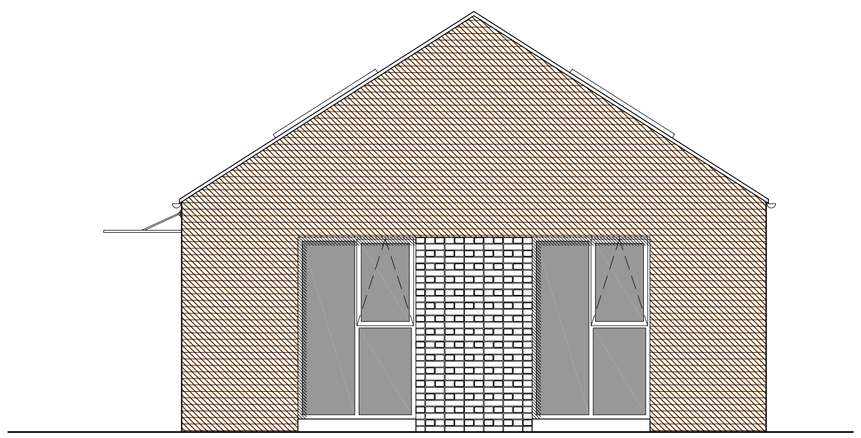


NORTH WEST ELEVATION
SCALE 1:50

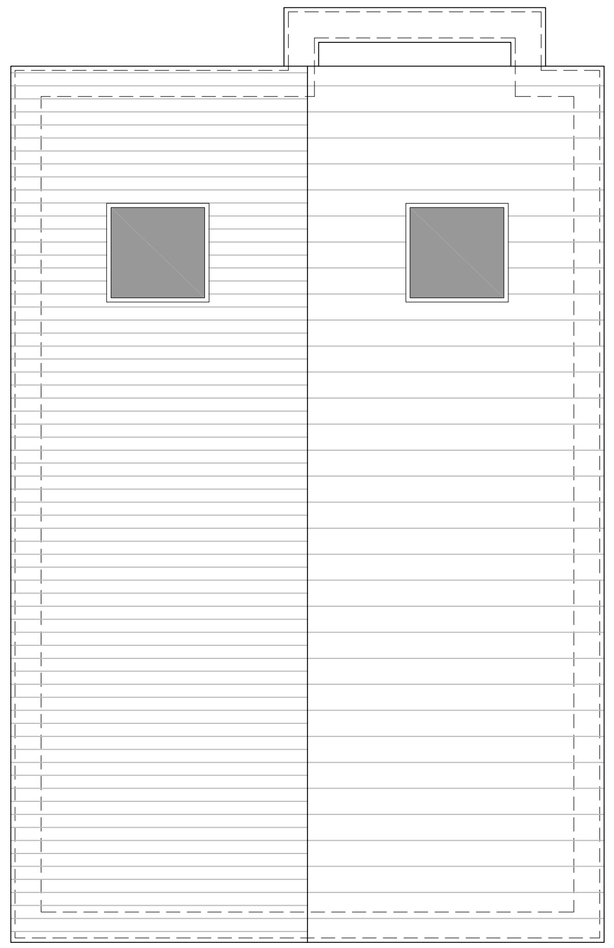

ROOF PLAN
SCALE 1:50

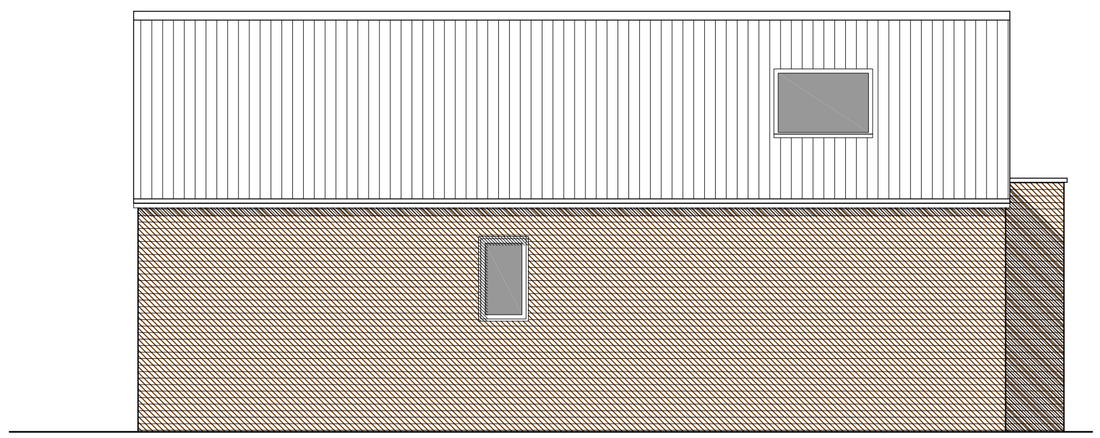

SOUTH WEST ELEVATION
SCALE 1:50

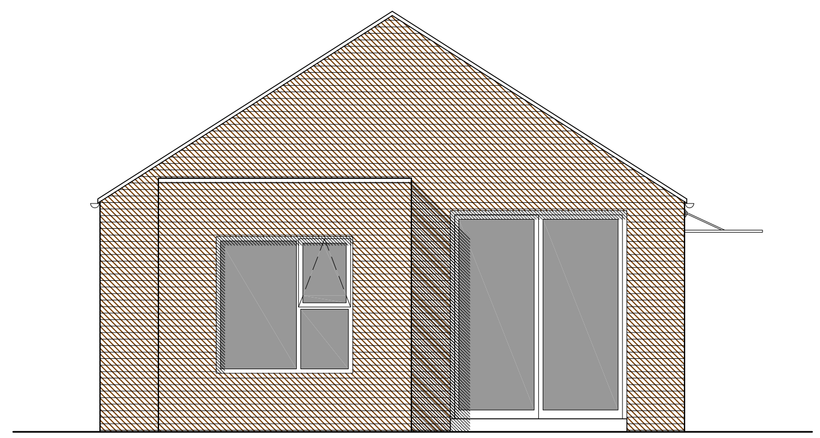

SOUTH EAST ELEVATION
SCALE 1:50

CODA Bespoke
Sheffield - Manchester
www.codastudios.co.uk
0114 2794931
hello@codastudios.co.uk

Whitshaw Builders Ltd.	Client
Kendal Grove	Job
Proposed Plans & Elevations	Title

DRAWN	CHECKED	DATE	SCALE	
AH	-	08-2017	A3 ISSUE:	A1 ISSUE:
			-	AS SHOWN

REVISION	DRAWING STATUS	DRAWING NUMBER
A	PLANNING	WB-KD-002

© COPYRIGHT EXISTS ON THE DESIGNS AND INFORMATION SHOWN ON THIS DRAWING
The Contractor must verify all dimensions on site before making shop drawings or commencing work of any kind. No dimensions to be scaled from this drawing. Architect to be notified of any discrepancies in dimensions immediately.