
Drawing No.	Rev No.
MDB001 -002	




EXISTING FRONT ELEVATION
SCALE 1:100 AT A3

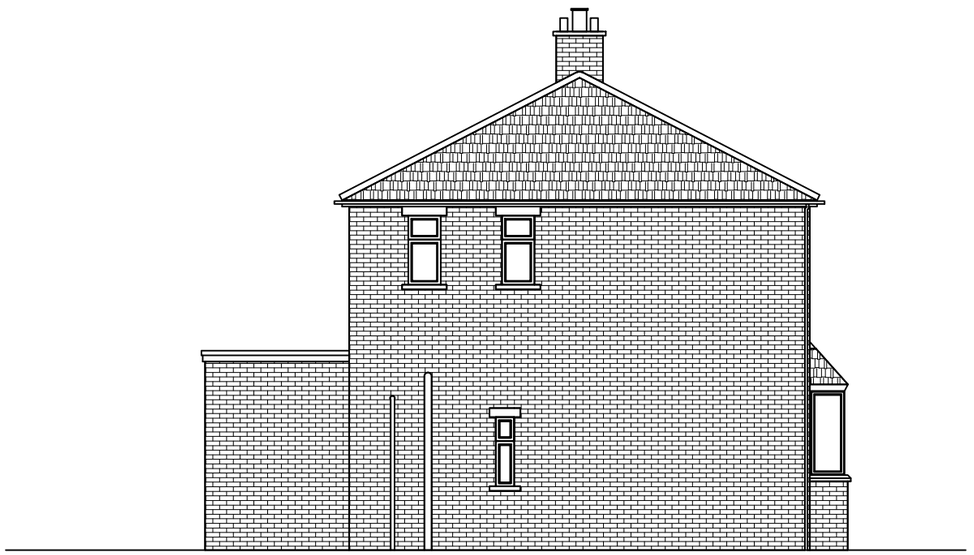

EXISTING SIDE ELEVATION
SCALE 1:100 AT A3



EXISTING REAR ELEVATION
SCALE 1:100 AT A3

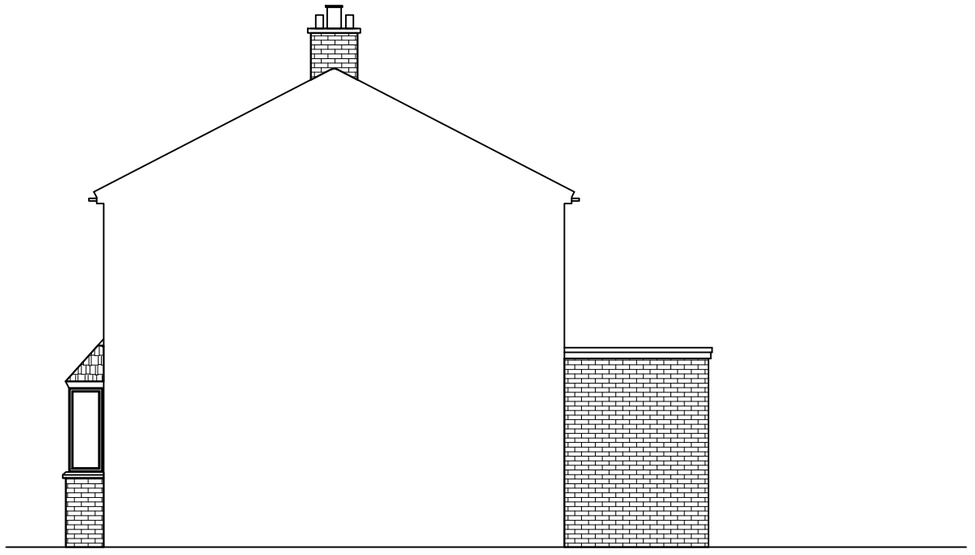

EXISTING SIDE ELEVATION
SCALE 1:100 AT A3

DO NOT SCALE: Contractor to check all dimensions and report any omissions or errors

NOTES

Rev	Description	By	Chk	App	Date

JRB DESIGNS Ltd
1 Saville Road
Cudworth
Barnsley
S72 8LT
Tel: 01226 383542
Fax: 01226 380078
Mob: 07970 541192
Email: john@jrbdesigns.co.uk

This drawing is copyright. © jrbdesigns Ltd.

Client
MR. D BOOTH

Drawing Title
PROPOSED ELEVATIONS

Drawing Title
EXISTING ELEVATIONS

Address
53 WOOD WALK
WOMBWELL
BARNSLEY

Project Title:
PROPOSED TWO STOREY REAR EXTENSION

Purpose of Issue:
PLANNING

Drawing Status
~~FIRST ISSUE~~

Drawing No. 003		
Scale at A3: AS SHOWN	Drawn By: JRB	Date: 23/03/2007
Checked By	Date: 23/03/2007	Approved By / Date: 23/03/2007
Project No.: MDB001	Drawing No.: 002	Revision: -

APPROVAL [X] INFORMATION [ ] TENDER [ ] CONTRACT [ ] CONSTRUCTION [ ]