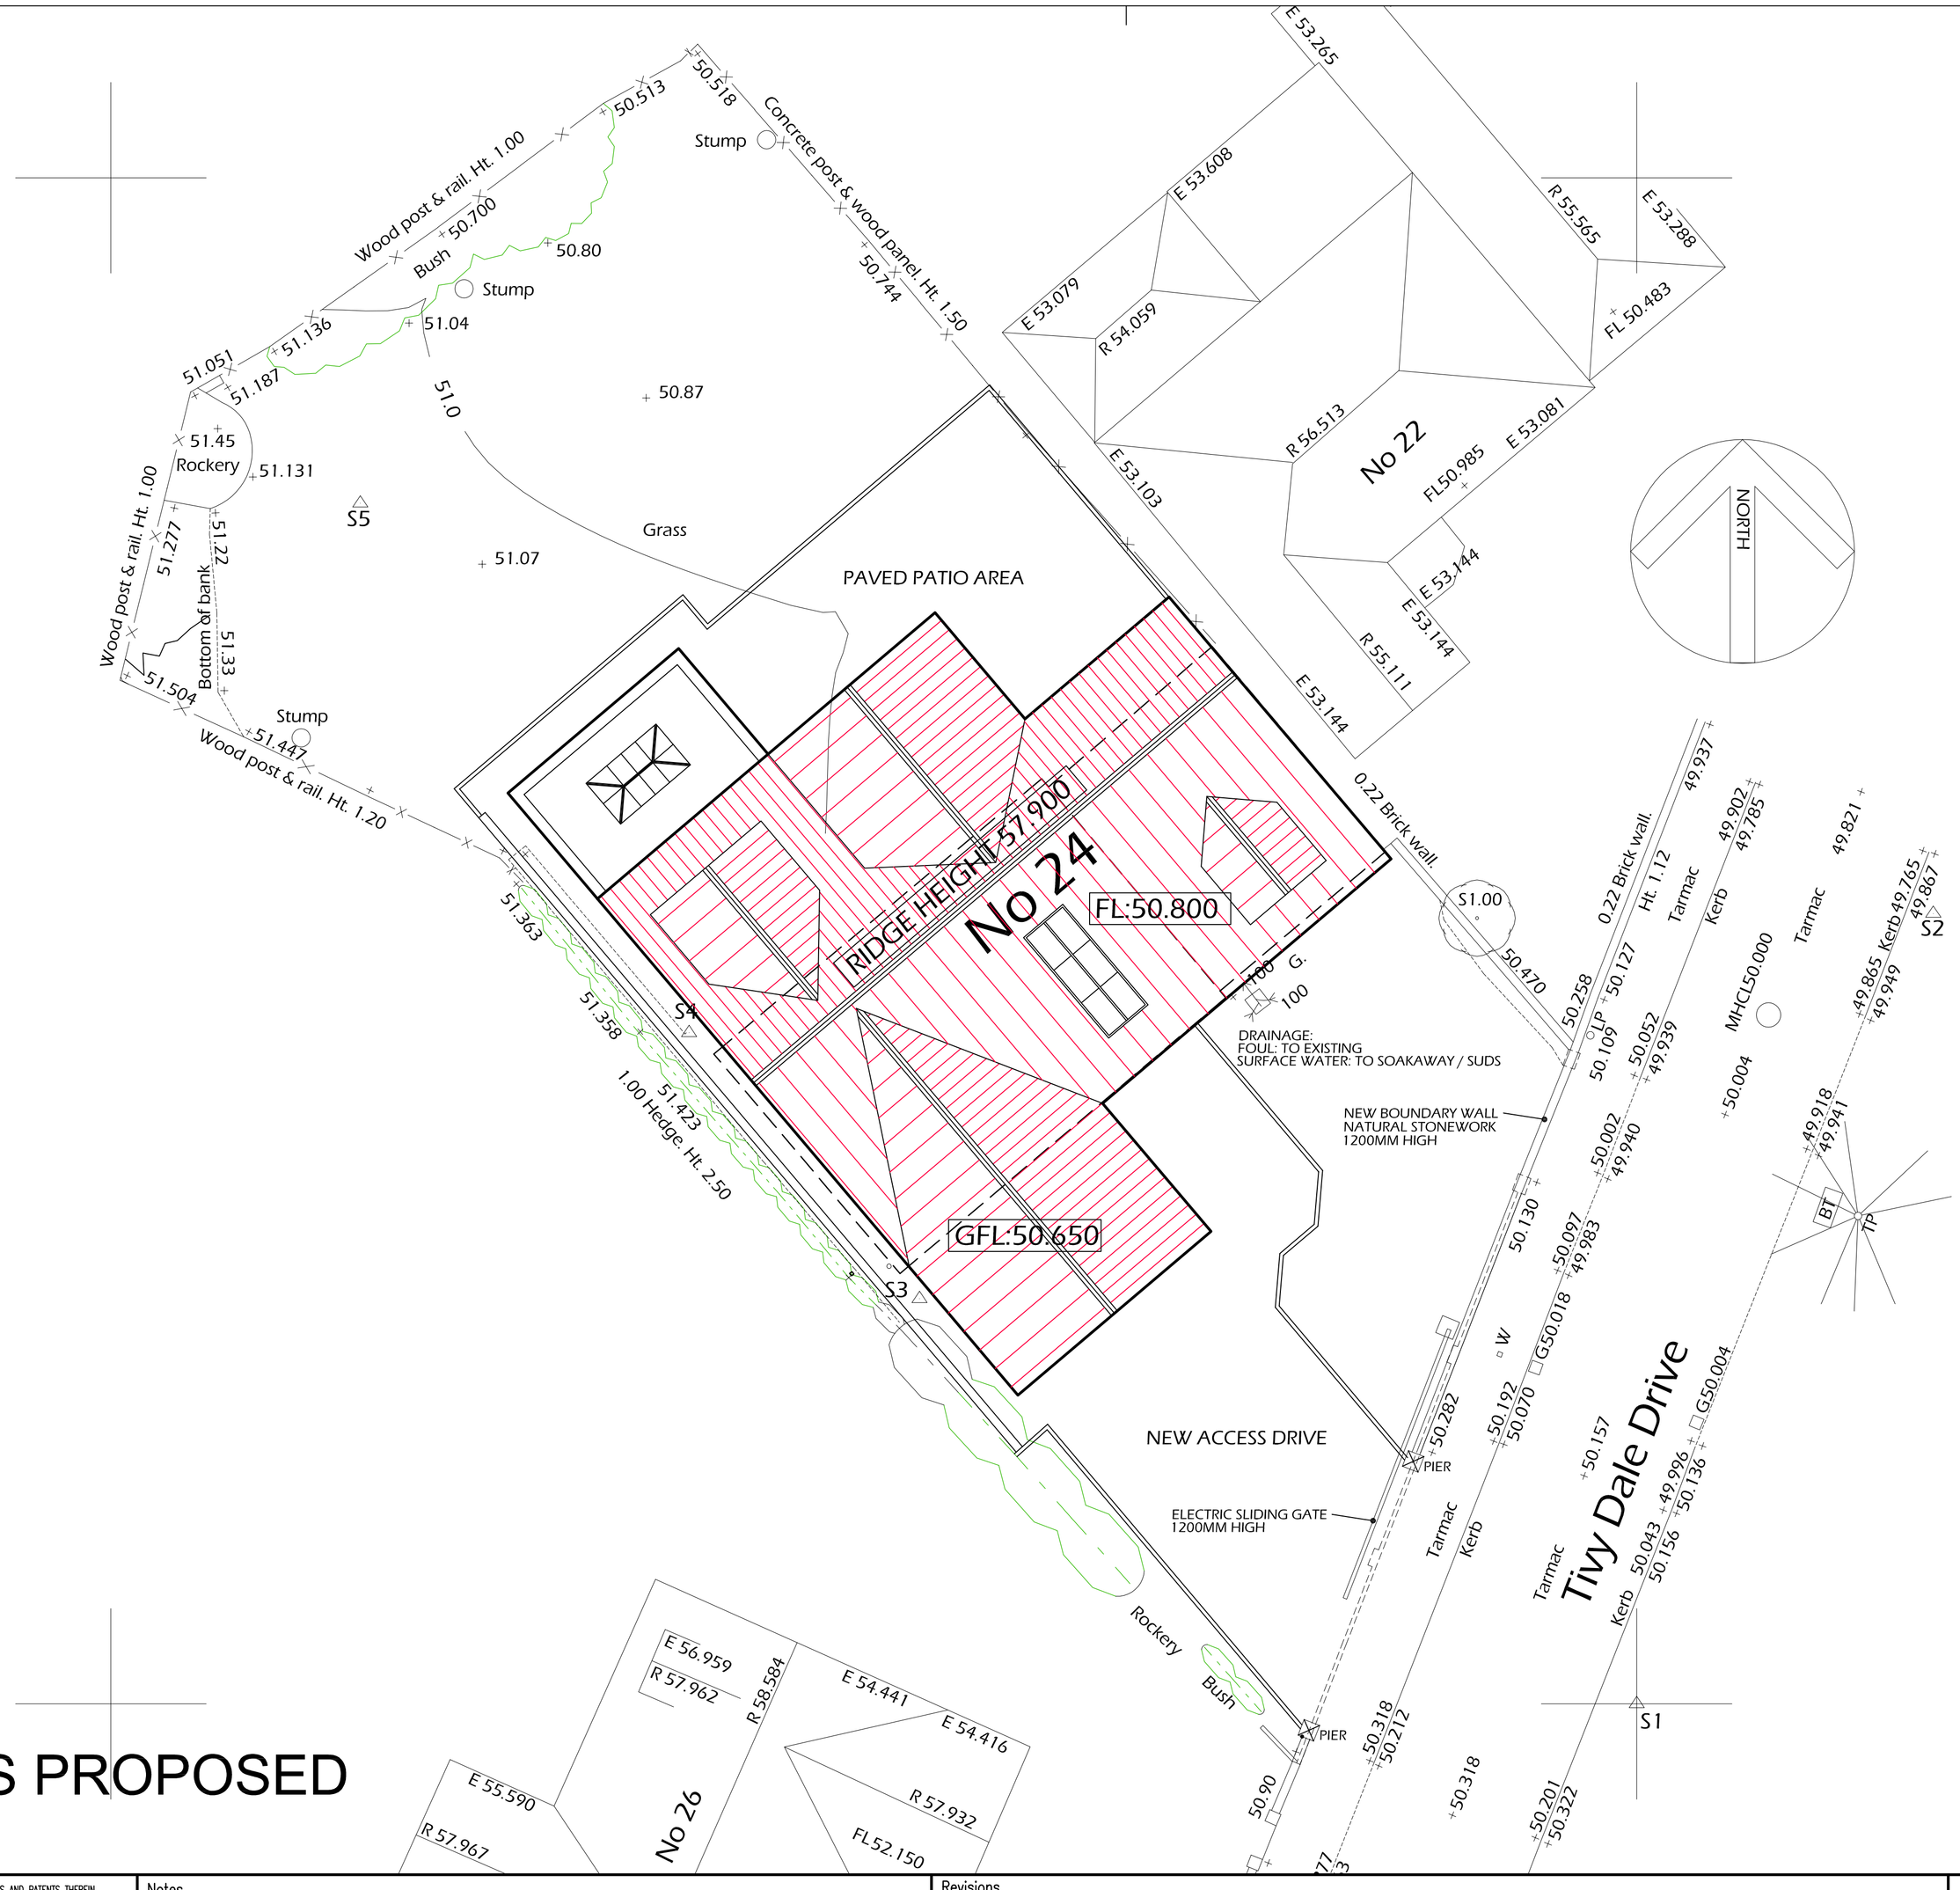

SITE PLAN AS PROPOSED

SCALE 1:100

1. THIS DRAWING AND THE COPYRIGHTS AND PATENTS THEREIN ARE THE PROPERTY OF NYP ARCHITECTURAL SERVICES LLP REGISTERED IN ENGLAND AND WALES No. 4531335 AND MAY BE USED OR REPRODUCED ONLY UNDER CONTRACT.

2. CONTRACTORS AND SUB-CONTRACTORS MUST CHECK AND AGREE ALL DIMENSIONS BEFORE PREPARING SHOP DRAWINGS OR COMMENCING WORK ON SITE.

3. CONTRACTORS ARE RESPONSIBLE FOR INFORMING THE DESIGNER OF ANY DISCREPANCY DISCOVERED ON THIS DRAWING OR BETWEEN THIS DRAWING AND ANY OTHER RELATED DOCUMENT ISSUED UNDER THE STANDARD FORM OF CONTRACT IN RESPECT OF THE WORK.

4. WRITTEN DIMENSIONS ONLY ARE TO BE USED FROM THIS DRAWING. IF IN ANY DOUBT ASK FOR CLARIFICATION.

Notes.

LEGEND

Manhole shown thus	MH	Spot Level	+123.562	Floor Level	FL 10.907
Inspection Cover	IC	Kerb Line		Height floor to structural soffit	SS 2.87
Gully	G	Change in Surface		Height floor to false ceiling	FC 2.22
Lamppost	LP	Fence Line	Wood post & rail	Height floor to sill	S 0.67
Telegraph Pole	TP			Height of window	W 1.23
Electricity Pole	EP	Hedge Line		Height of Door	D 1.98
Road Signs	RS	Contours 1m interval	10.00	Height floor to underside of Beam	US 3.61
Traffic Light	TL	Contours 0.5m interval		Vent	V
British Telecom	BT	Tree Spread	55.00	Fall Pipe	FP
Cable Television	CATV	Girth	G1.30	Sky Light	SL
Fire Hydrant	FH	Cover Level	CL 112.335	Water Closet	WC
Safety Valve	SV	Invert Level	IL 111.733	Sink	S
Stopcock Water	SCW	Survey Station	S3	Boxed Column	
Stopcock Gas	Gas			Shop fitting or cladding	
Stopcap	ST				
Unknown Service	Ser				

Revisions.

Date	Suffix	Description	Date	Suffix	Description

NYP ARCHITECTURAL SERVICES

The Grove, High Street, Dodworth, Barnsley, S75 3RQ. Tel: 01226 200989. E-mail : scott@nypas.co.uk / stephen@nypas.co.uk

Project. PROPOSED DWELLING 24 TIVYDALE DRIVE, CAWTHORNE, BARNSLEY S75 4EN		Client. MR & MRS CARTWRIGHT	
Drawing Title. SITE PLAN AS PROPOSED		Date. MAY 2016	Scale. 1:100
		Ref. 02/61	Dwg. No. SK03
			Rev.

SHEET SIZE A1