

REAR EXTENSION - PERMITTED DEVELOPMENT

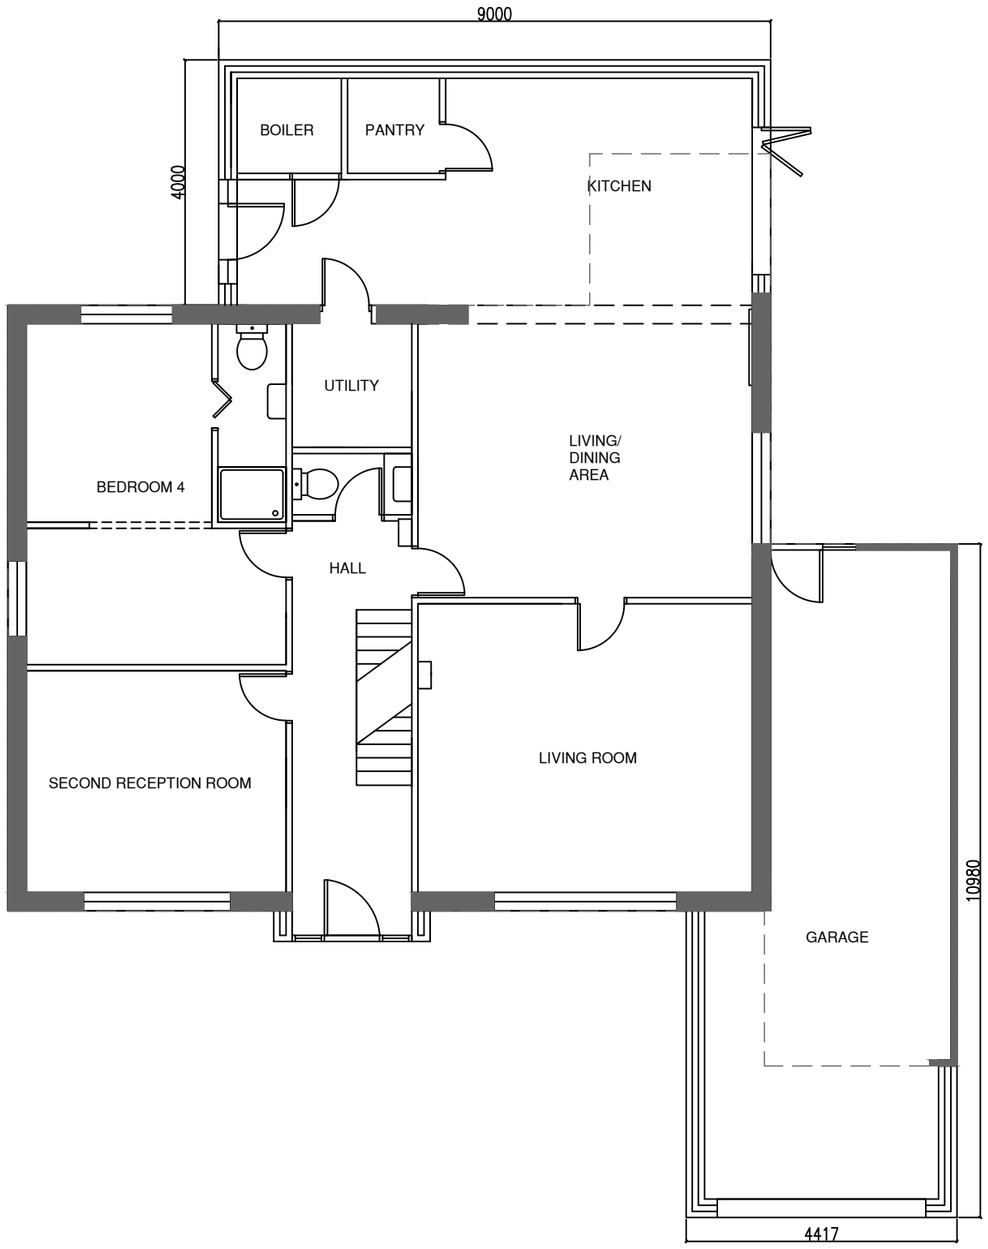

PROPOSED GROUND FLOOR PLAN

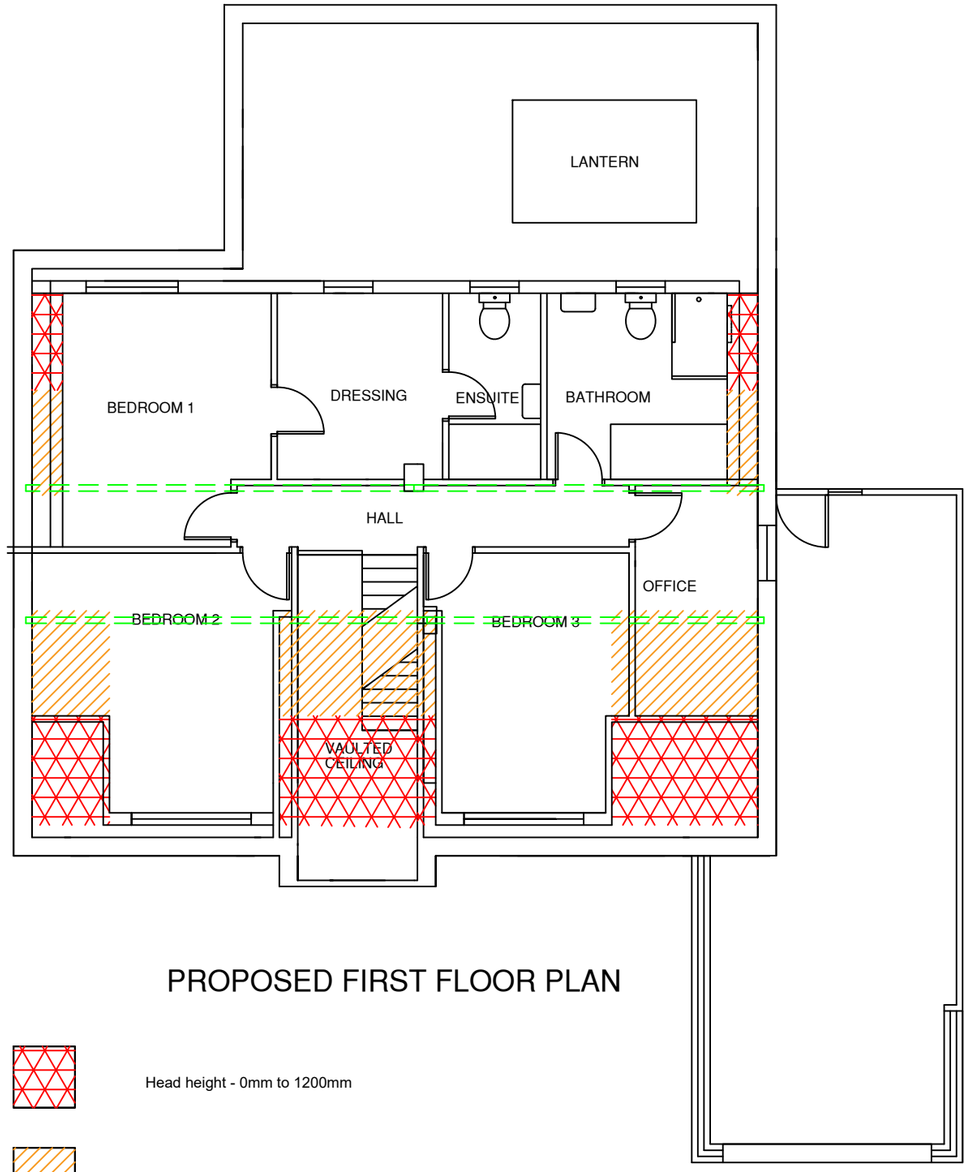

PROPOSED FIRST FLOOR PLAN

Head height - 0mm to 1200mm

Head height - 1200mm to 2400mm

TITLE: PROPOSED FLOOR PLANS		
SITE NAME: 11 WHARNCLIFFE ROAD		
SITE ADDRESS: 11 WHARNCLIFFE ROAD HOYLAND BARNSLEY S74 0HP		
JOB No: 0001		DATE: 04/03/2023
DRAWING No: 004	REV: N/A	SCALE: 1:100 (@ A3)
DRAWN BY: TS	ALL DIMENSIONS IN MM	