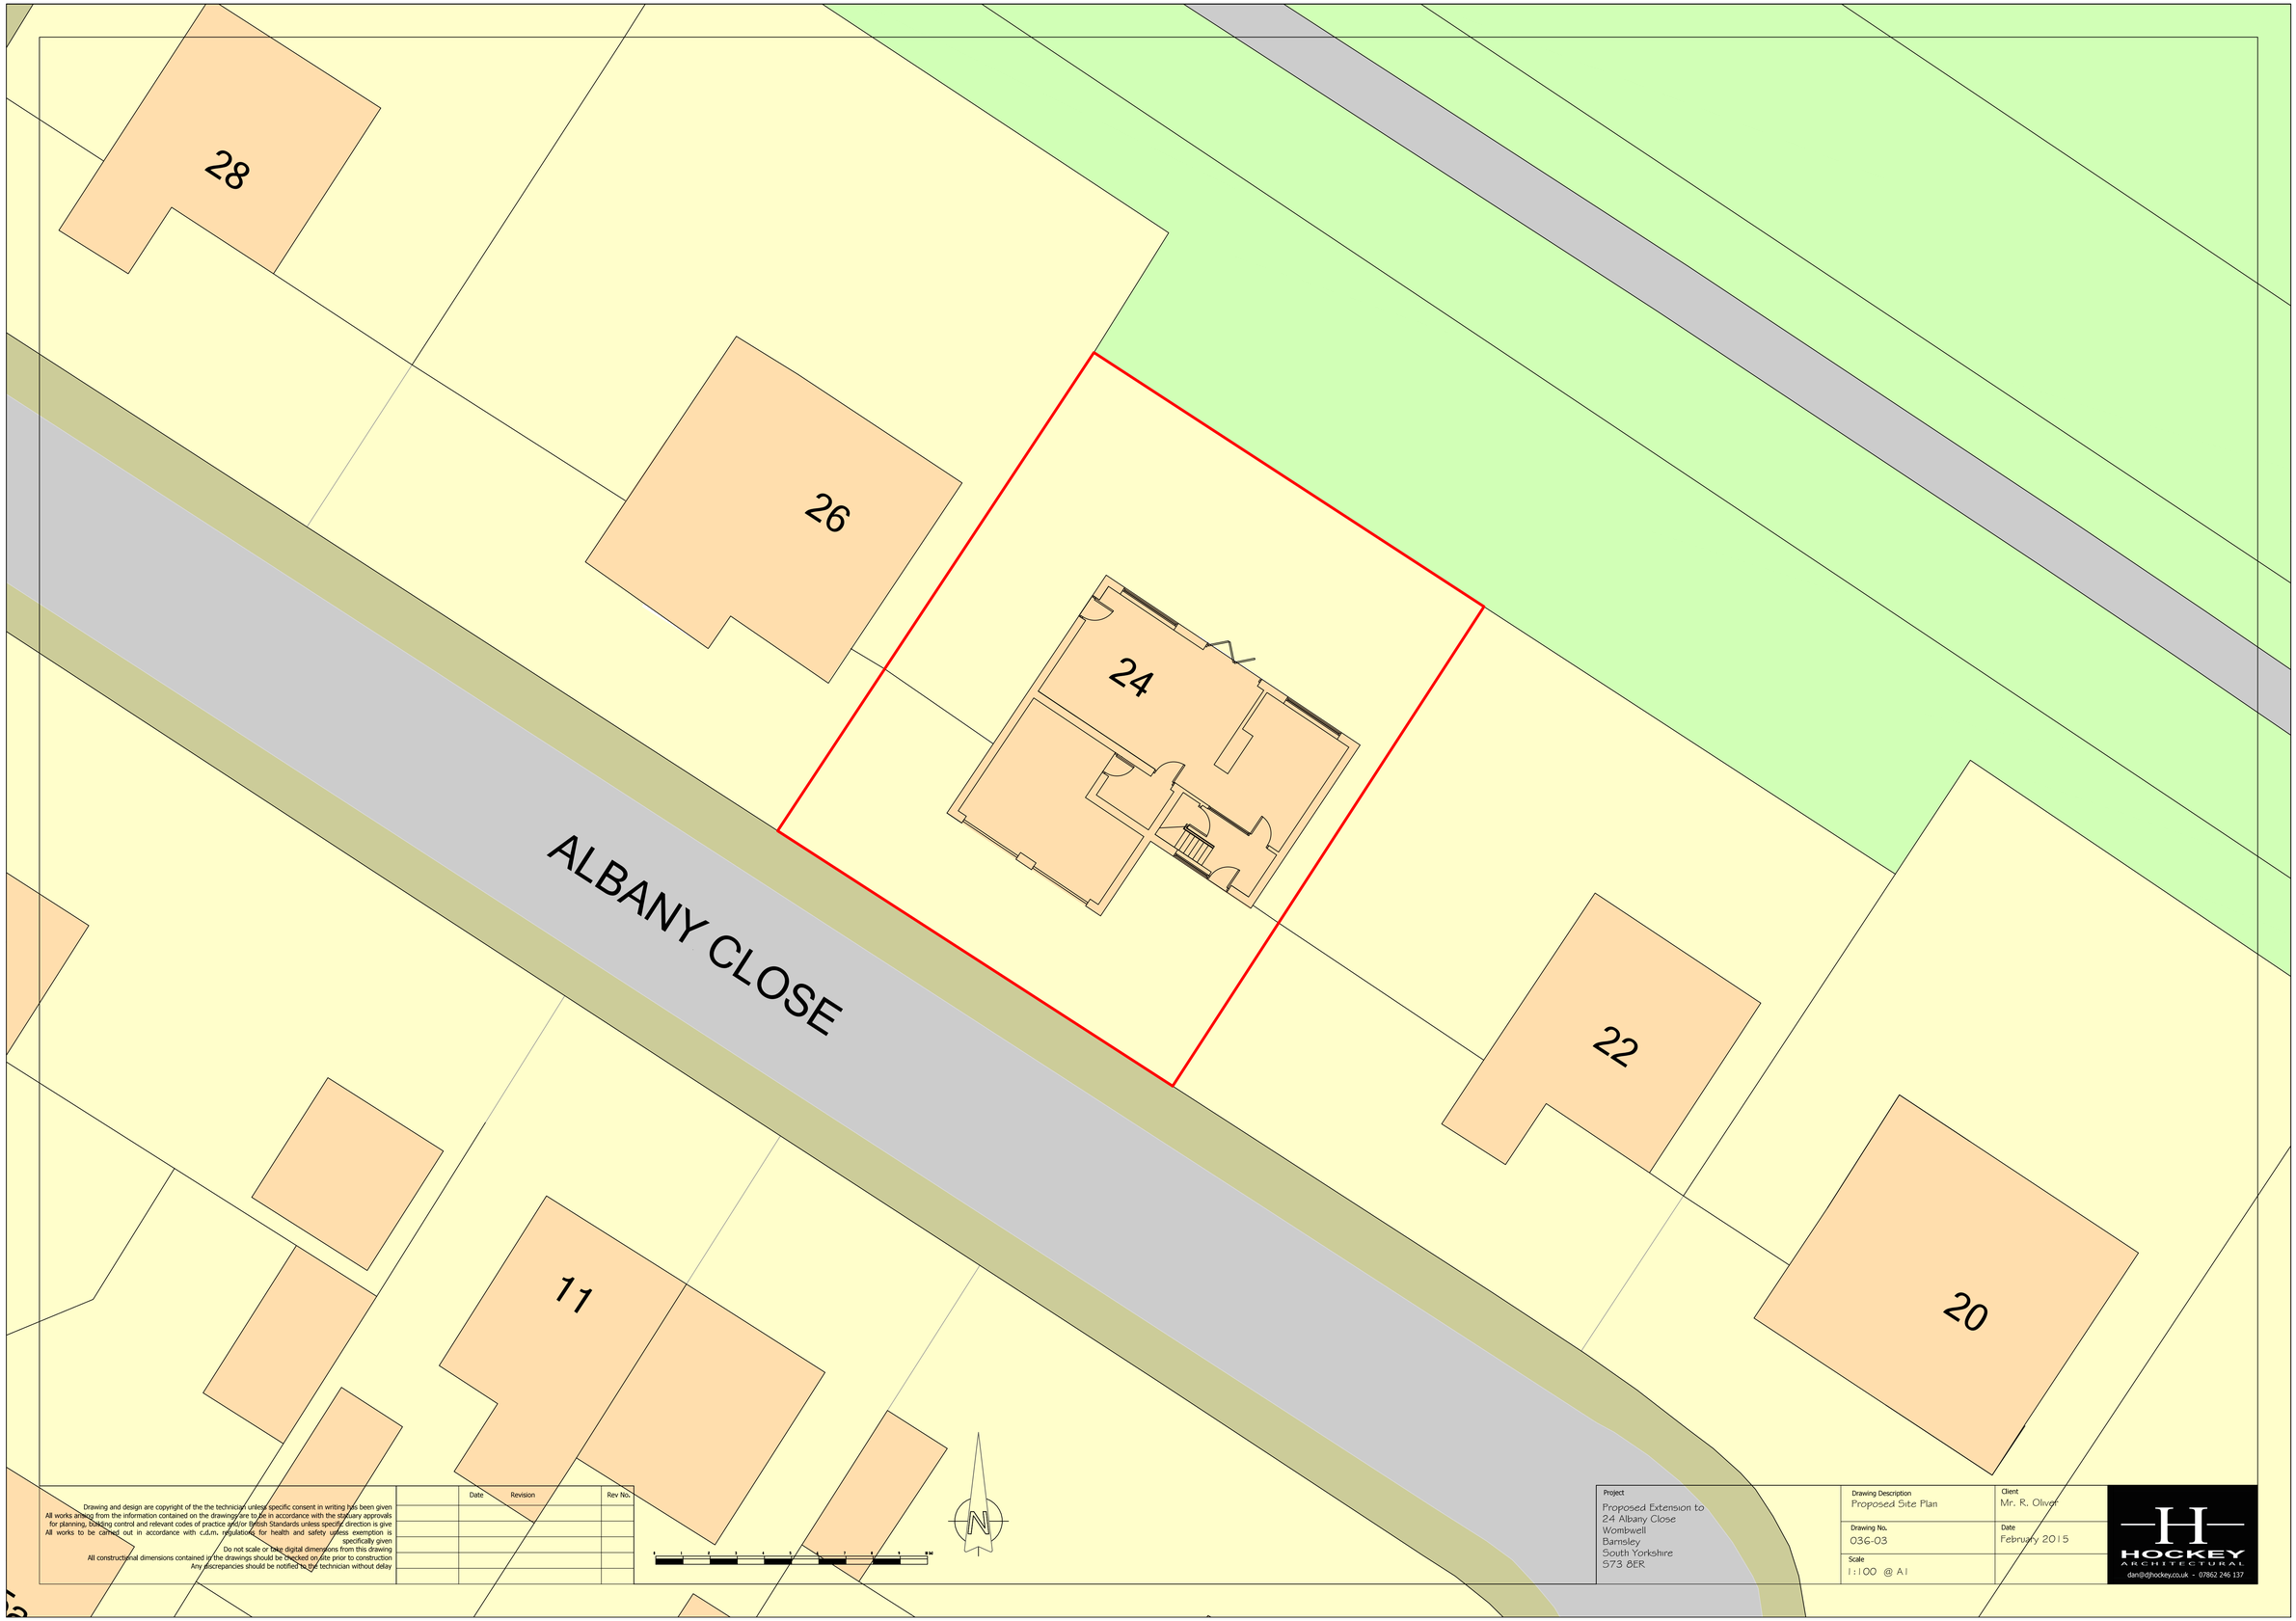


Drawing and design are copyright of the the technician unless specific consent in writing has been given
All works arising from the information contained on the drawings are to be in accordance with the statuary approvals for planning, building control and relevant codes of practice and/or British Standards unless specific direction is give
All works to be carried out in accordance with c.d.m. regulations for health and safety unless exemption is specifically given
Do not scale or take digital dimensions from this drawing
All constructional dimensions contained in the drawings should be checked on site prior to construction
Any discrepancies should be notified to the technician without delay

Date	Revision	Rev No.

Project
Proposed Extension to
24 Albany Close
Wombwell
Barnsley
South Yorkshire
S73 8ER

Drawing Description
Proposed Site Plan

Drawing No.
036-03

Scale
1:100 @ A1

Client
Mr. R. Oliver

Date
February 2015

HOCKEY
ARCHITECTURAL
dan@jhockey.co.uk - 07862 246 137