
Revision	Date
-	-

MATERIALITY PALLETTE

1) NATURAL STONE (COURSED @ 75mm)
2) SLATE ROOF
3) TIMBER DOORS / ALUMINIUM WINDOWS
4) TIMBER CLADDIND
5) GLASS / SIMILAR CONTEMPORARY RAILINGS

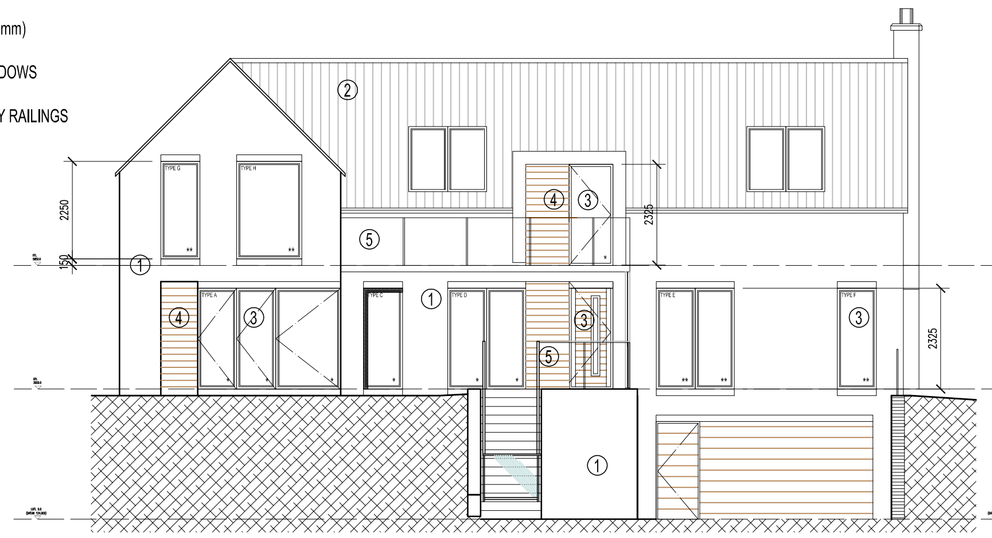

FRONT ELEVATION
SCALE 1:100



SIDE ELEVATION
SCALE 1:100



REAR ELEVATION
SCALE 1:100

SIDE ELEVATION
SCALE 1:100

Coda Studios Ltd
70-71 Cornish Place, Cornish Street,
Sheffield, S6 3AF
t: 0114 279 6003 f: 0114 279 6004
e:information@codastudios.co.uk

MR & MRS ELDRED	*Client*
PLOT 6 - DELF GARTH	*Job*
OPTION 2	
ELEVATIONS	*Title*

DRAWN	CHECKED	DATE	SCALE	
			A3 ISSUE:	A1 ISSUE:
TH	AGH	10/2015	-	AS SHOWN

REVSION	DRAWING STATUS	
A	*PLANNING*	*2296-P-603*

© COPYRIGHT EXISTS ON THE DESIGNS AND INFORMATION SHOWN ON THIS DRAWING
The Contractor must verify all dimensions on site before making shop drawings or commencing work of any kind. No dimensions to be scaled from this drawing. Architect to be notified of any discrepancies in dimensions immediately.