


Revision	Date
-	-

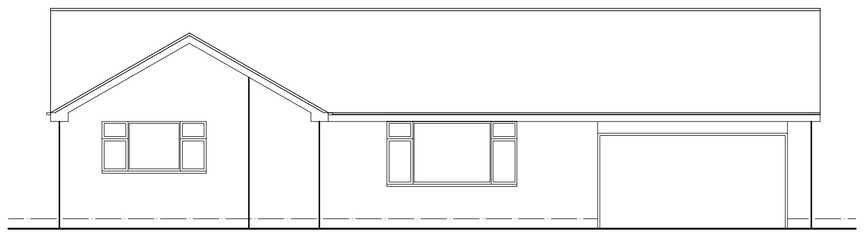


EXISTING ELEVATION 'A'
SCALE 1:100

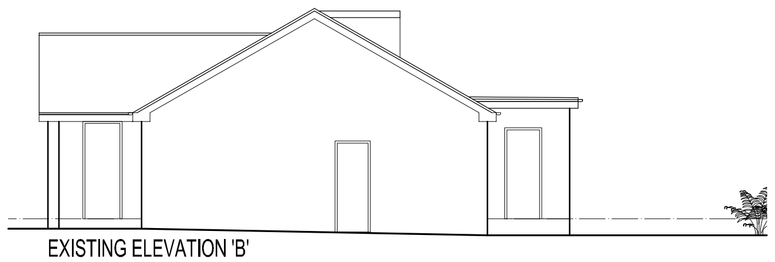


EXISTING ELEVATION 'B'
SCALE 1:100

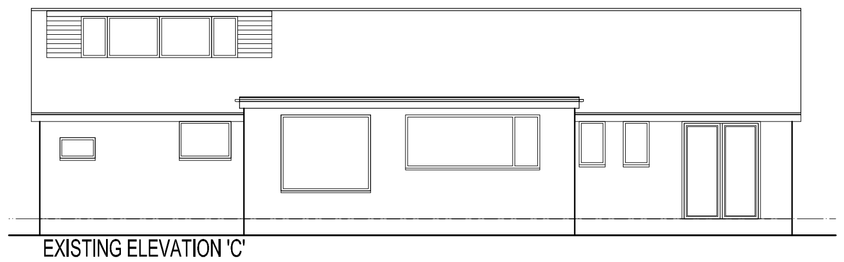


EXISTING ELEVATION 'C'
SCALE 1:100

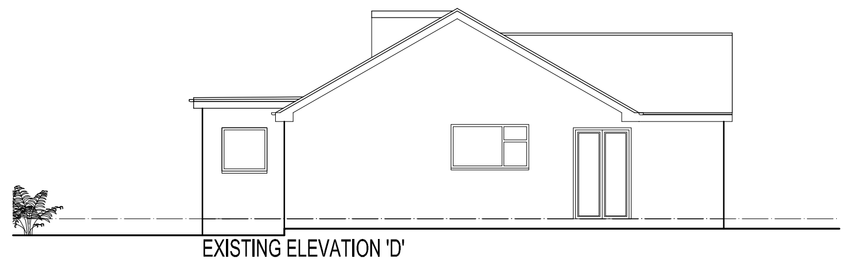

EXISTING ELEVATION 'D'
SCALE 1:100

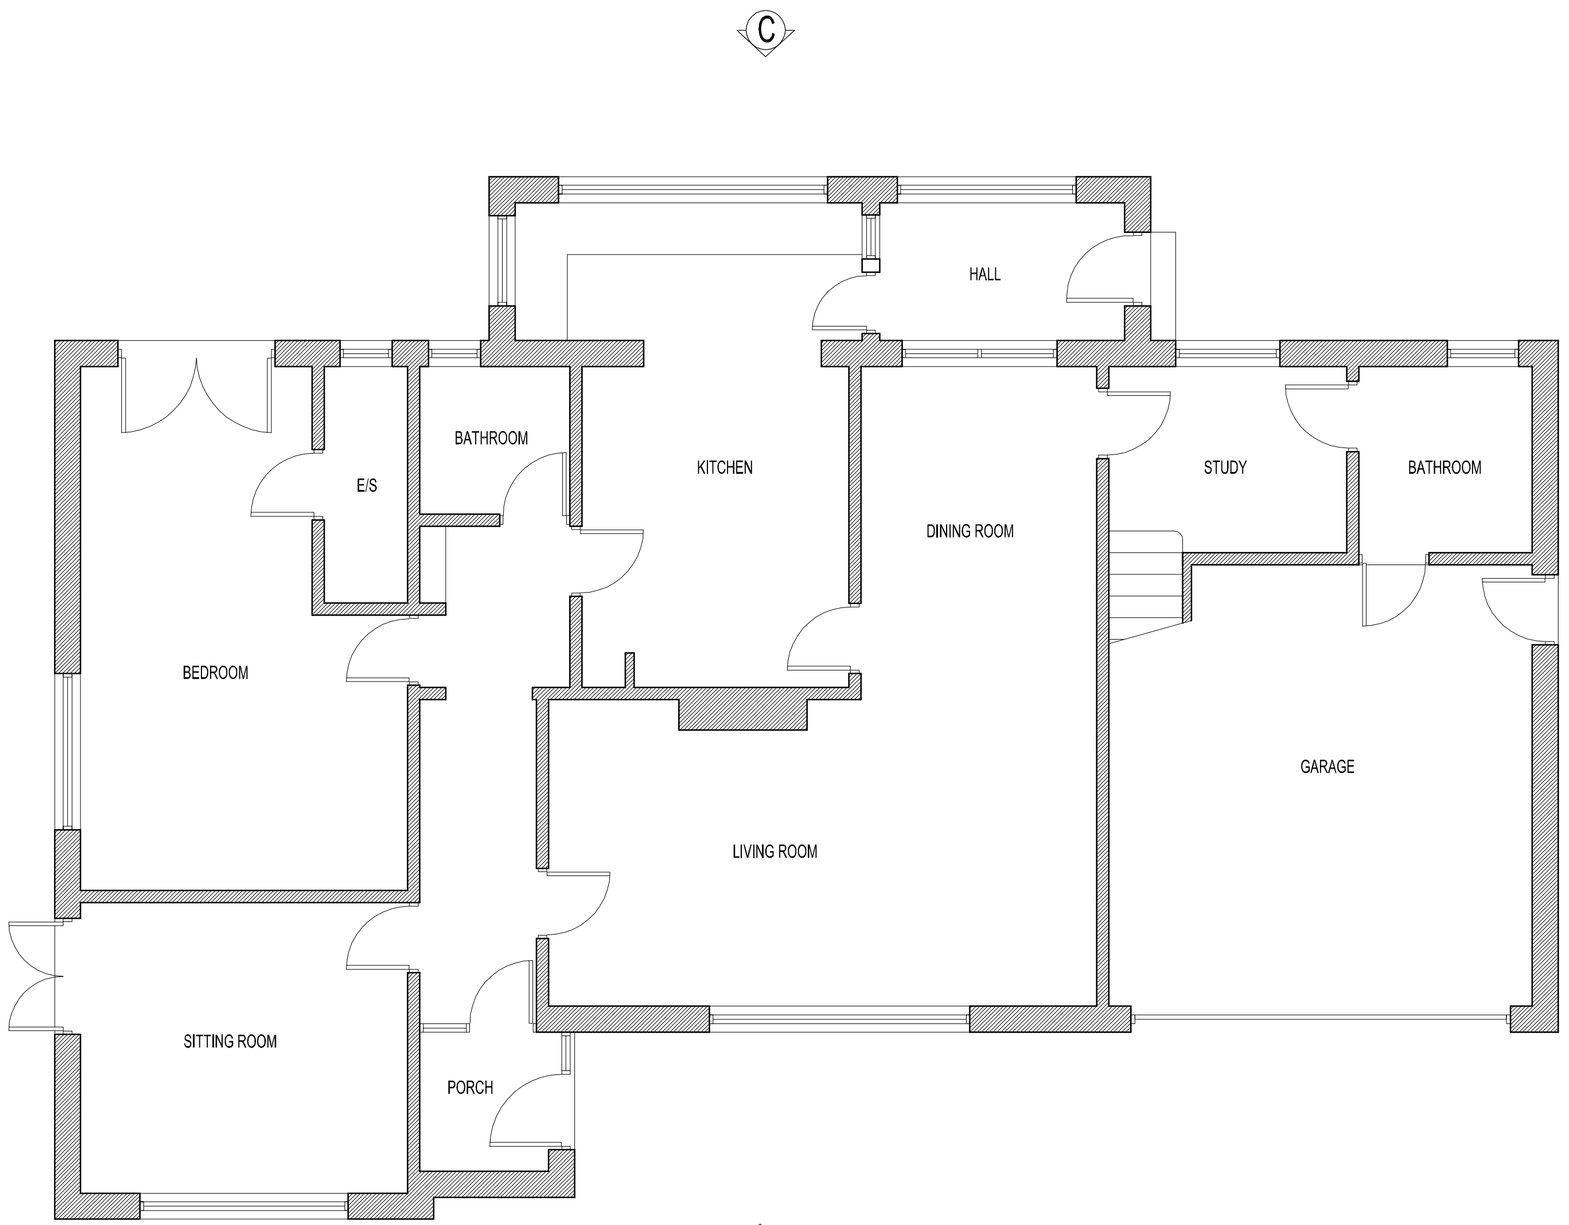

EXISTING GROUND FLOOR PLAN
SCALE 1:50

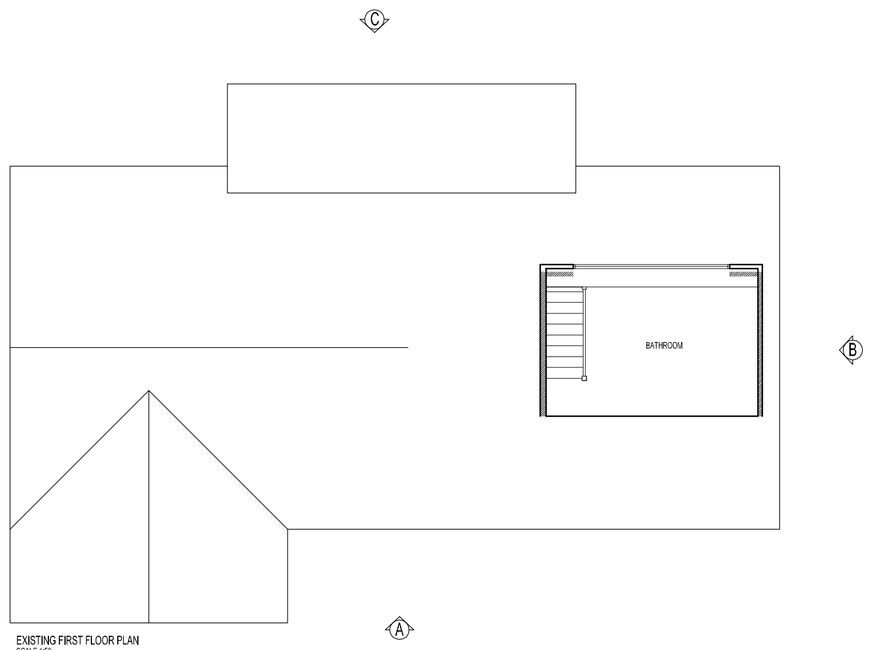

EXISTING FIRST FLOOR PLAN
SCALE 1:50

Coda Studios Ltd
Hope Works, 25 Mowbray Street,
Sheffield, S3 8EL
t: 0870 990 3095 f: 0870 990 3096
e:information@codastudios.co.uk

Mr and Mrs Penn	*Client*
8 St Helier Drive	*Job*
Barnsley	
Exisitng Plans	*Title*
-	

DRAWN	CHECKED	DATE	SCALE	
-	-	03/2009	A3 ISSUE: 1.100 1.200	A1 ISSUE: 1.50 1.100

REVISION	DRAWING STATUS	DRAWING NUMBER
-	*Preliminary*	*1141-002*

© COPYRIGHT EXISTS ON THE DESIGNS AND INFORMATION SHOWN ON THIS DRAWING
The Contractor must verify all dimensions on site before making shop drawings or commencing work of any kind. No dimensions to be scaled from this drawing. Architect to be notified of any discrepancies in dimensions immediately.