Notes:

PLANNING DRAWINGS - THIS DRAWING SHOULD NOT BE USED FOR ANY OTHER PURPOSES THAN THAT SPECIFIED HERE

COPYRIGHT - THIS DRAWING MAY NOT BE REPRODUCED OR MODIFIED IN WHOLE OR PART BY ANY PERSON OR ORGANISATION WITHOUT THE ARCHITECTS CONSENT. ISUING COPIES TO THIRD PARTIES MAY NOT BE DONE WITHOUT THE ARCHITECTS CONSENT

Revision:

Revision List:

0 5m

EXISTING MATERIALS
Walls - Coursed sandstone
Roof - Stone slates
Windows/ Doors - Wood grain PVCu
Pipes - Black cast iron effect PVCu

Project/ Client: Hollin Moor Barn/ McDonald

Drawing Title: Elevations - Existing


Drawing Number: 2087/TP/004

Scale at A3: 1:100

Date: Nov 19




North Elevation - Existing

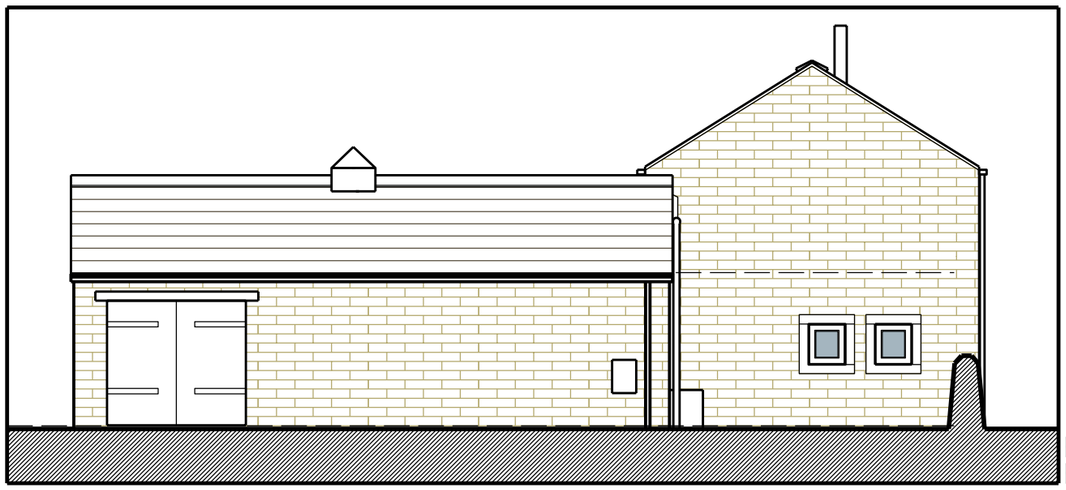

East Elevation - Existing



West Elevation - Existing

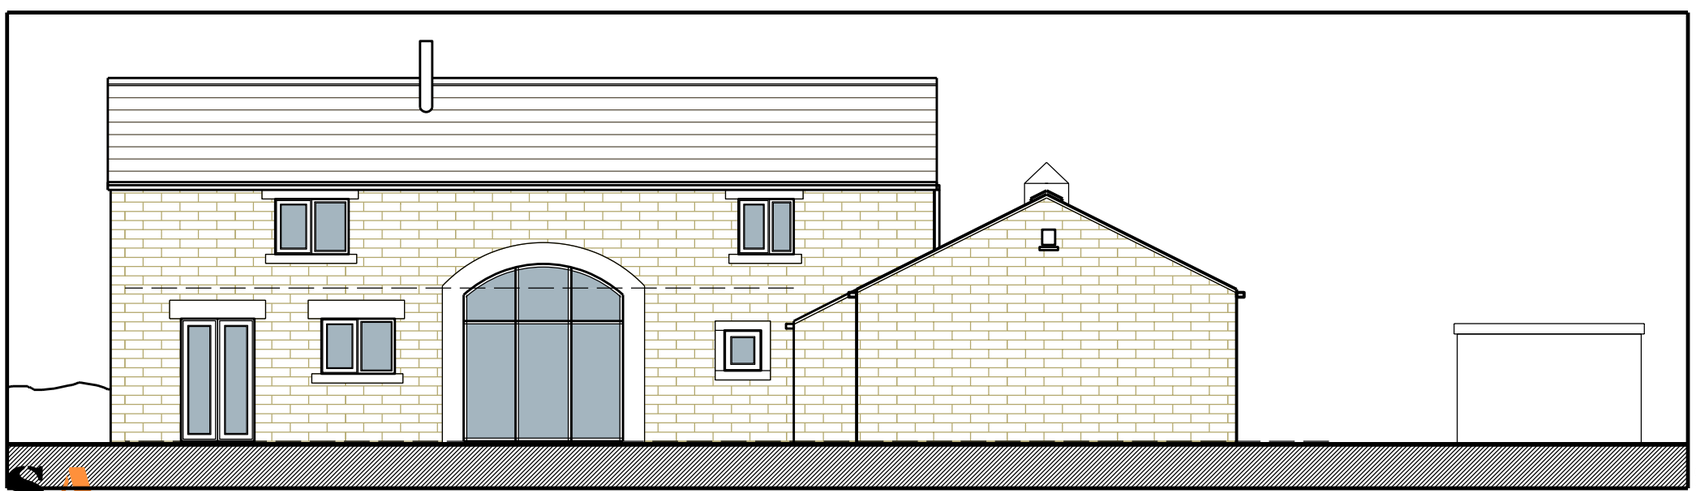

South Elevation - Existing

DSA design space architecture t: +44 (0)1226 762697 e:info@designspacearchitects.co.uk www.designspacearchitects.co.uk