

No scale measurements to be taken from this drawing. Site dimensions to be taken before commencing any work. Any discrepancies to be notified to Contract Administrator prior to commencement of works. All work and materials to be in accordance with *Statutory Requirements and any discrepancies to be* brought to the attention of CBA.

This drawing is the property of CBA. Copyright is reserved by them and the drawing is issued on the condition that it is not copied, reproduced, retained or disclosed to any unauthorised person(s), either wholly or in part without their consent in writing.

Revision Details:

CBA
Chris Baker Associates
Chartered Building Surveyors
The Long Barn
Lley Lane
Soldands
Millhouse Green
Sheffield
S36 9NG
Tel/Fax: 01226 766083
info@cba-ltd.co.uk

30 WITHAM COURT
HIGHAM
BARNSLEY
S75 1PX


Drawing Title:
LOCATION PLAN

Drawn By: LEB
Date: 28.06.08
Scale: 1:1250
Drawing No: 08.194/D-003
Revision:


No scale measurements to be taken from this drawing. Site dimensions to be taken before commencing any work. Any discrepancies to be notified to Contract Administrator prior to commencement of works. All work and materials to be in accordance with Statutory Requirements and any discrepancies to be brought to the attention of CBA.

This drawing is the property of CBA. Copyright is reserved by them and the drawing is issued on the condition that it is not copied, reproduced, retained or disclosed to any unauthorised person(s), either wholly or in part without their consent in writing.


Revision Details:
Revision A - 11.09.08
Alterations to roof pitch.
Revision B - 25.09.08
Show proposed conservatory

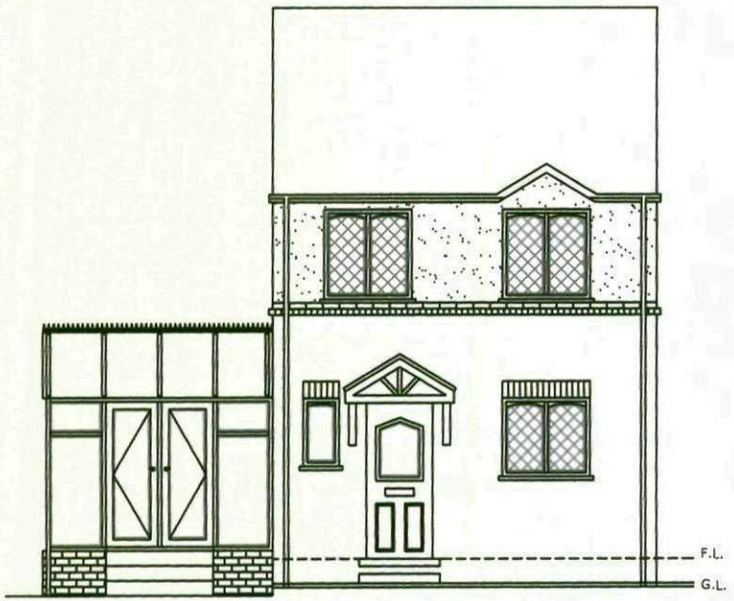


Proposed Front Elevation

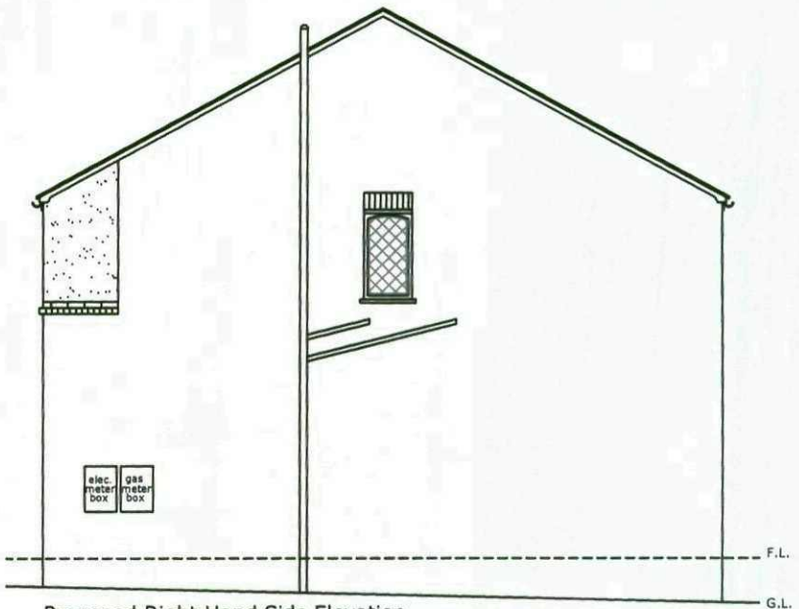

Proposed Right Hand Side Elevation

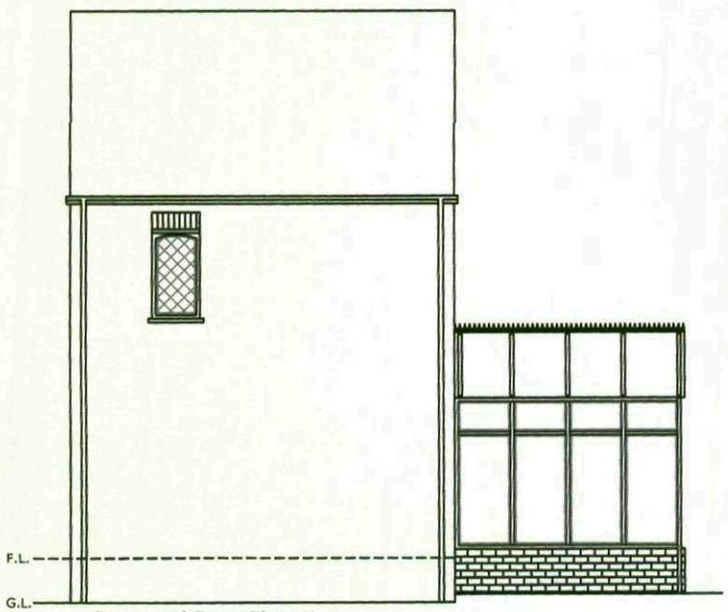

Proposed Rear Elevation

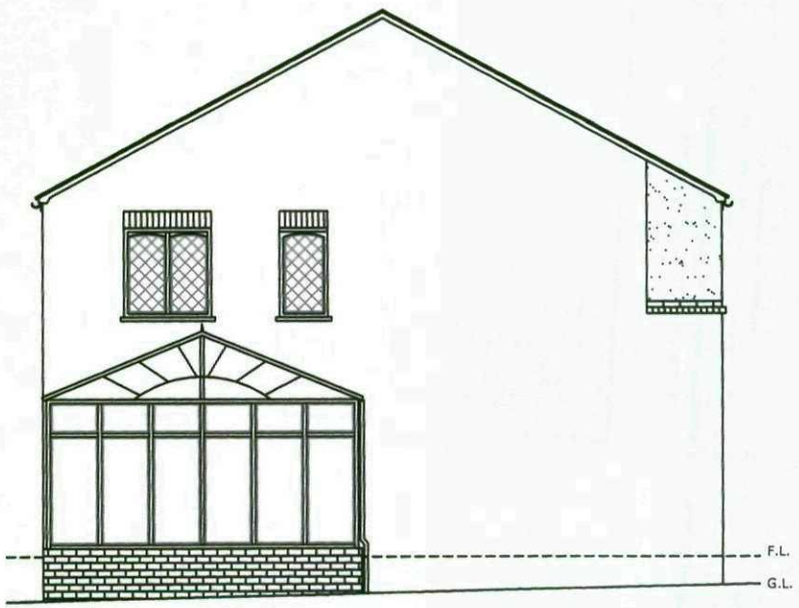


Proposed Left Hand Side Elevation

CBA
Chris Baker Associates
Chartered Building Surveyors
The Long Barn
Lisey Lane
Ecklands
Millhouse Green
Sheffield
S36 9NG
Tel/Fax: 01226 7860
info@cba-ltd.co.uk


30 WITHAM COURT
HIGHAM
BARNSLEY
S75 1PX

Drawing Title: PROPOSED ELEVATIONS

Drawn By:	LEB
Date:	03.09.08
Scale:	1:100
Drawing No:	08.194/D-006
Revision:	Rev B - 25.09.08

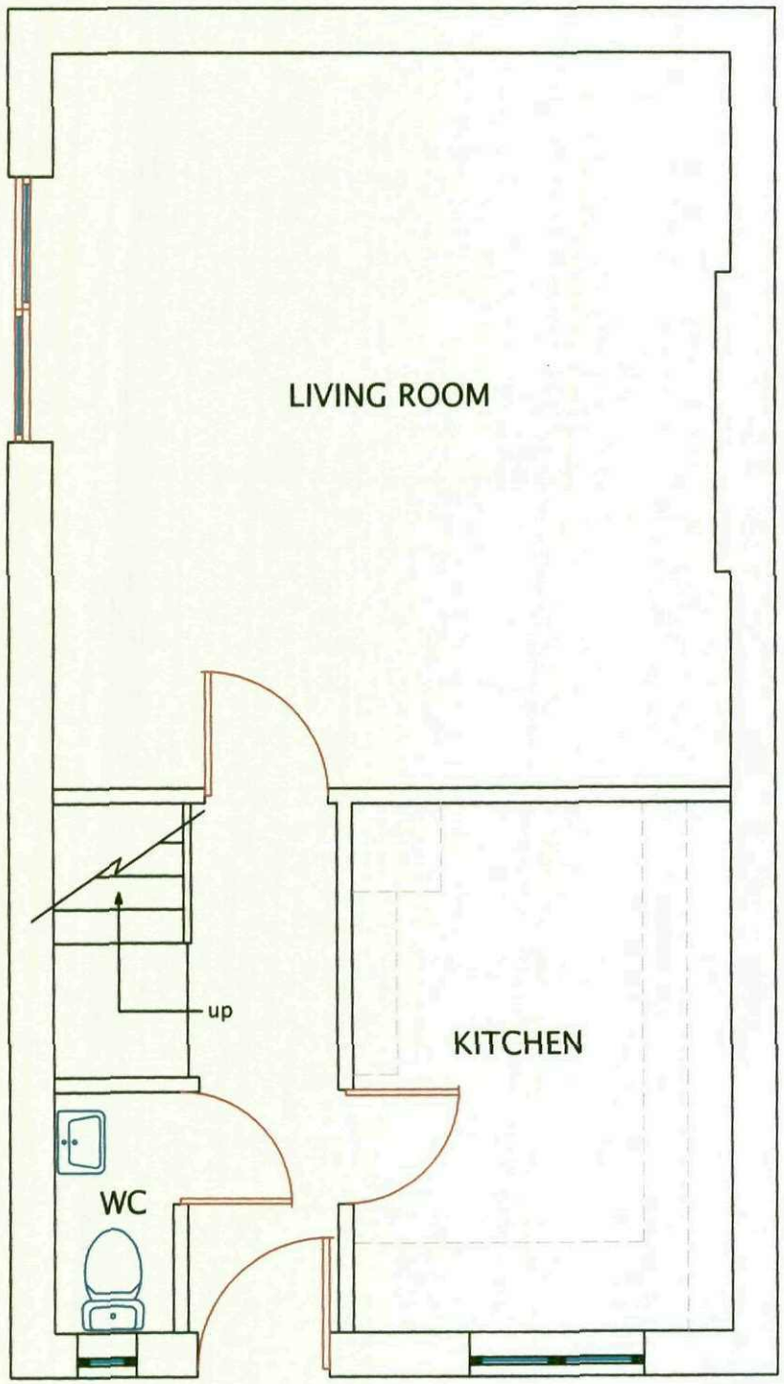

Existing Ground Floor

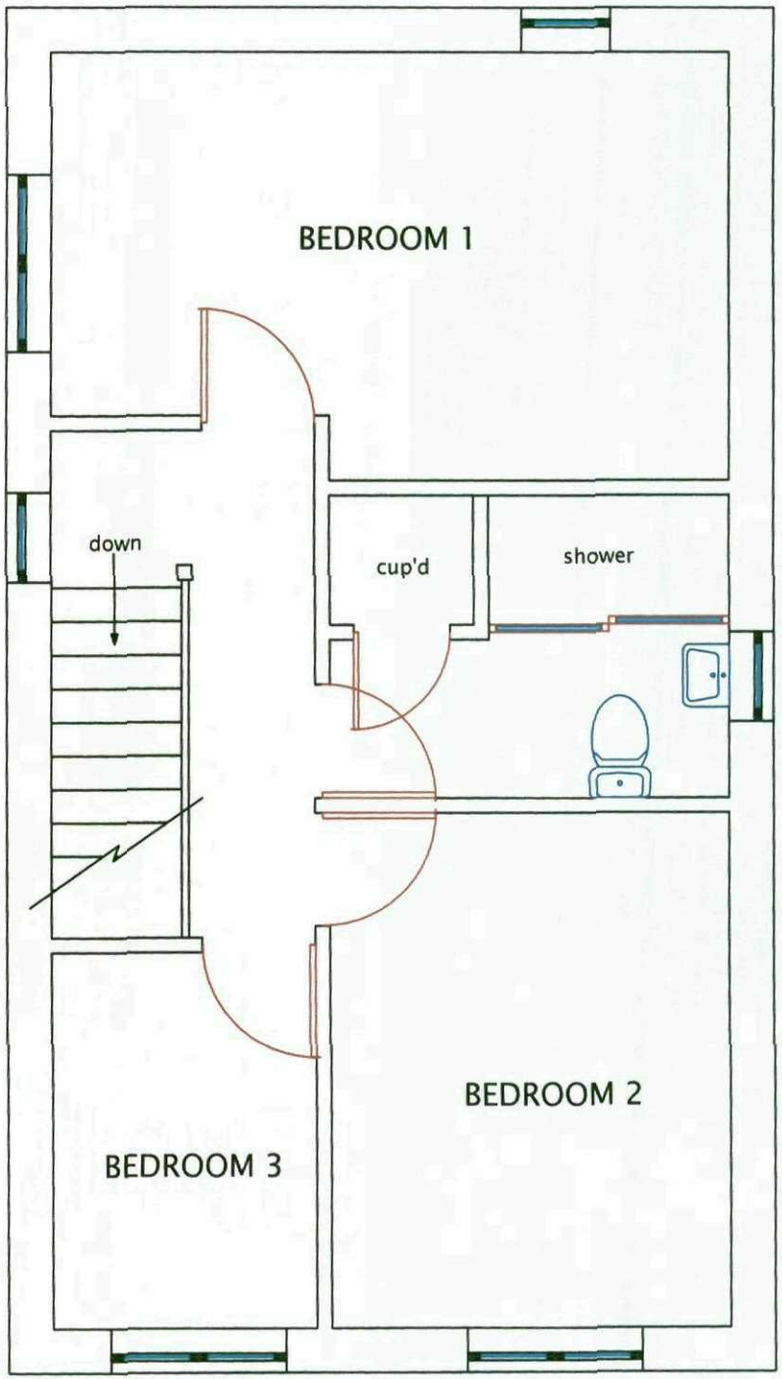

Existing First Floor

No scale measurements to be taken from this drawing
Site dimensions to be taken before commencing any work. Any discrepancies to be notified to Contract Administrator prior to commencement of works.
All work and materials to be in accordance with Statutory Requirements and any discrepancies to be brought to the attention of CBA.

This drawing is the property of CBA. Copyright is reserved by them and the drawing is issued on the condition that it is not copied, reproduced, retained or disclosed to any unauthorized person(s), either wholly or in part without their consent in writing.

Revision Details:

CBA
Chris Baker Associates
Chartered Building Surveyors

The Long Barn
Lliley Lane
Ecklands
Millhouse Green
Sheffield
S36 9NG

Tel/Fax: 01226 76603
info@cba-ltd.co.uk

30 WITHAM COURT
HIGHAM
BARNSLEY
S75 1PX

Drawing Title: EXISTING PLANS

Drawn By: LEB

Date: 17.04.08

Scale: 1:50


Drawing No: 08.194/D-001

Revision:


No scale measurements to be taken from this drawing. Side dimensions to be taken before commencing any work. Any discrepancies to be notified to Contract Administrator prior to commencement of works. All work and materials to be in accordance with Statutory Requirements and any discrepancies to be brought to the attention of CBA.

This drawing is the property of CBA. Copyright is reserved by them and the drawing is issued on the condition that it is not copied, reproduced, retained or disclosed to any unauthorised person(s), either wholly or in part without their consent in writing.


Revision Details: Revision A - 11.09.08
Alterations to roof pitch.

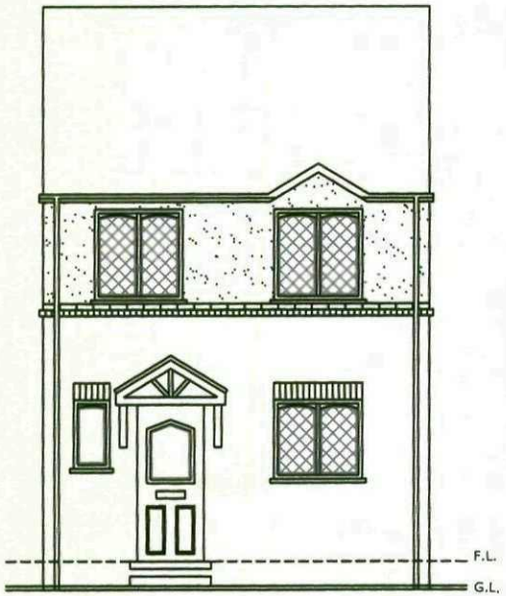


Existing Front Elevation

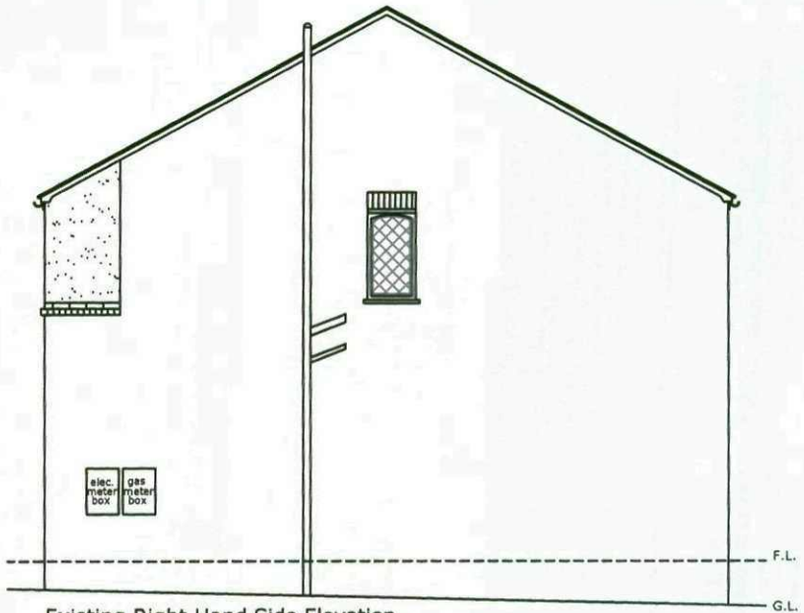

Existing Right Hand Side Elevation

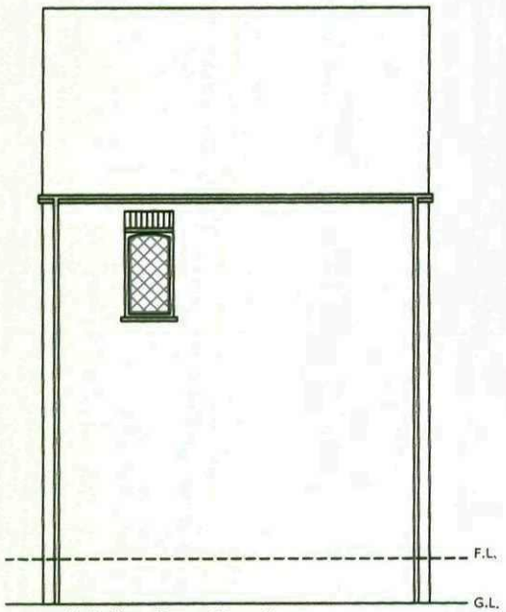

Existing Rear Elevation

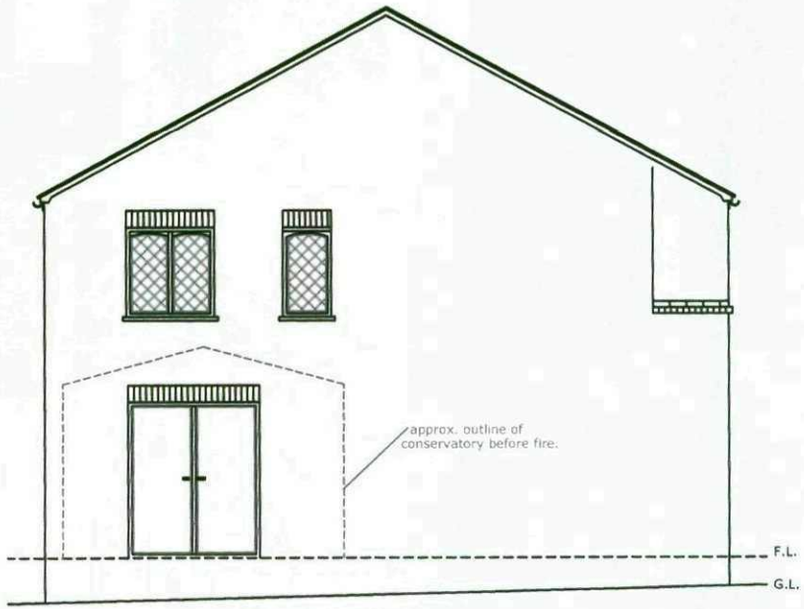

Existing Left Hand Side Elevation

CBA
Chris Baker Associates
Chartered Building Surveyors
The Long Barn
Lley Lane
Ecklands
Millhouses Green
Sheffield
S36 9NG
Tel/Fax: 01226 7660
info@cba-ltd.co.uk

30 WITHAM COURT
HIGHAM
BARNSLEY
S75 1PX


Drawing Title: EXISTING ELEVATIONS

Drawn By: LEB
Date: 17.04.08
Scale: 1:100
Drawing No: 08.194/D-002
Revision: Rev A - 11.09.08


No scale measurements to be taken from this drawing. Site dimensions to be taken before commencing any work. Any discrepancies to be notified to Contract Administrator prior to commencement of works. All work and materials to be in accordance with Statutory Requirements and any discrepancies to be brought to the attention of CBA.

This drawing is the property of CBA. Copyright is reserved by them and the drawing is issued on the condition that it is not copied, reproduced, retained or disclosed to any unauthorized person(s), either wholly or in part without their consent in writing.

Revision Details:

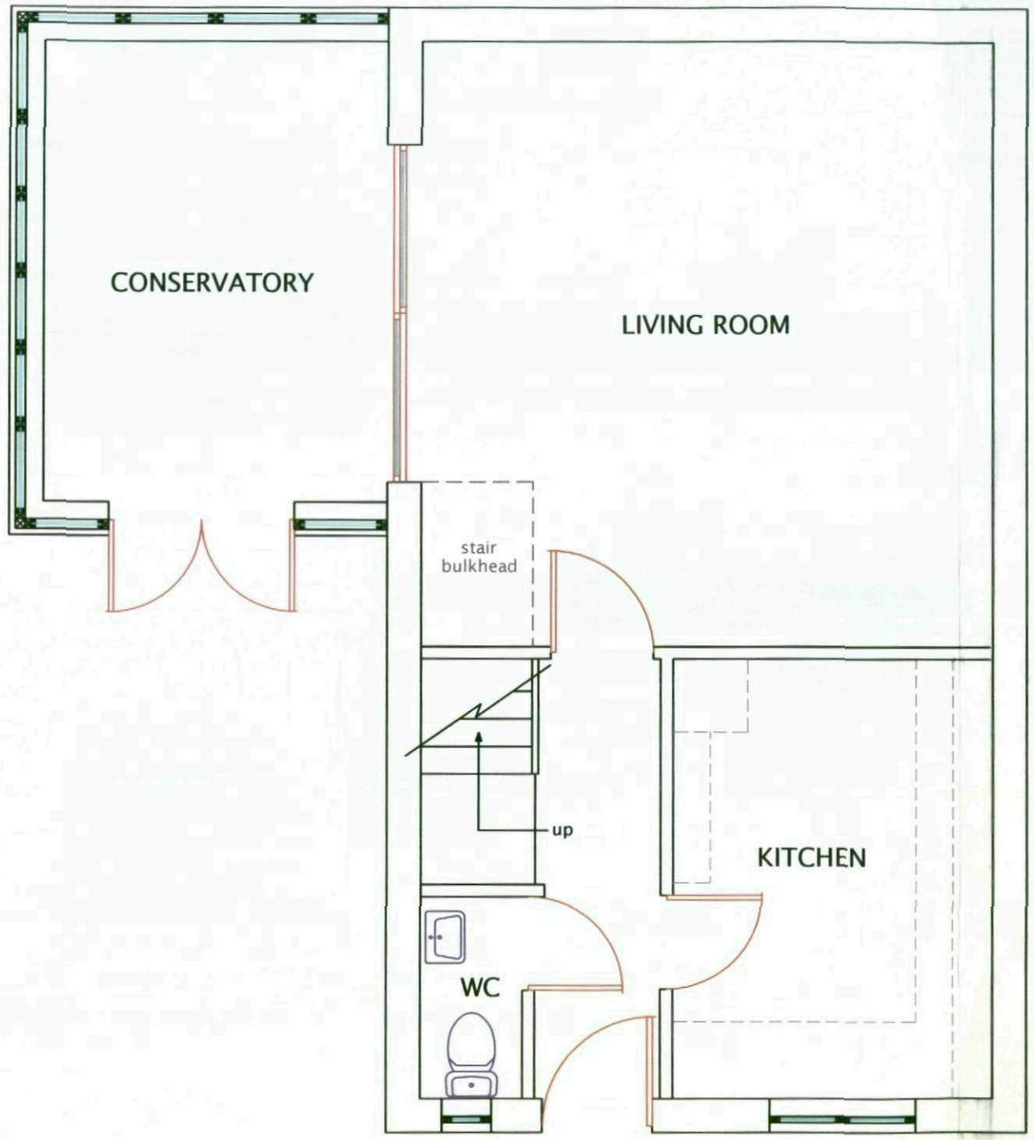

Proposed Ground Floor

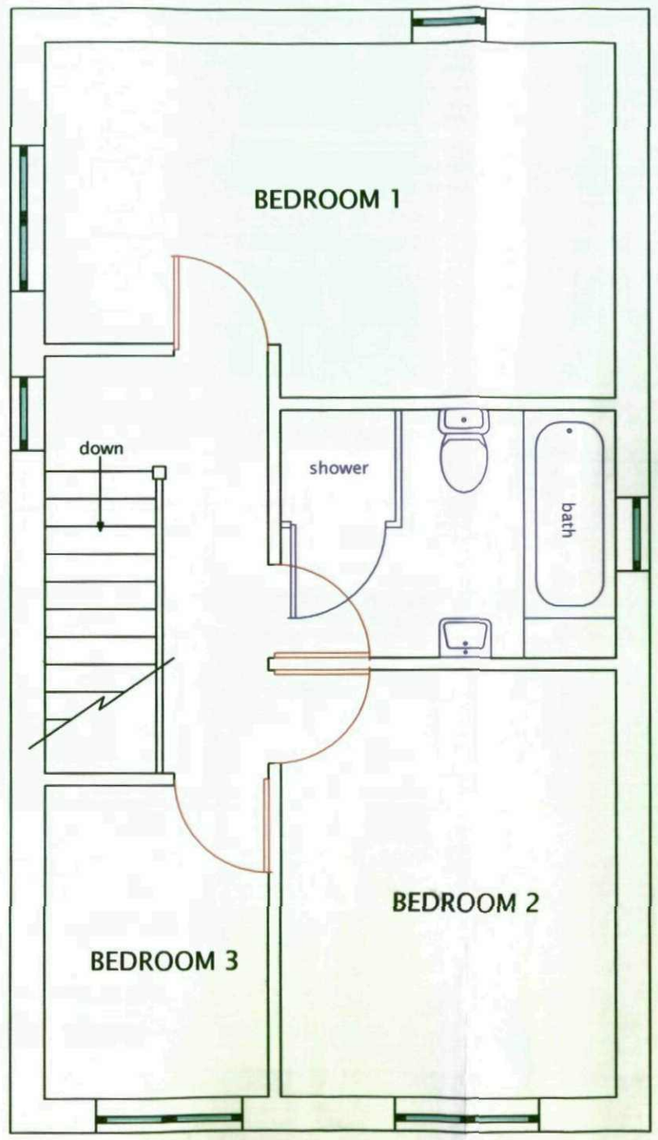

Proposed First Floor

CBA
Chris Baker Associates
Chartered Building Surveyors
The Long Barn
Liley Lane
Ecklands
Millhouse Green
Sheffield
S36 9NG
Tel/Fax: 01226 766033
info@cba-ltd.co.uk

30 WITHAM COURT
HIGHAM
BARNSLEY
S75 1PX

Drawing Title: PROPOSED PLANS

Drawn By: LEB
Date: 15.09.08
Scale: 1:50
Drawing No: 08.194/D-005
Revision: