




REAR ELEVATION
AS PROPOSED

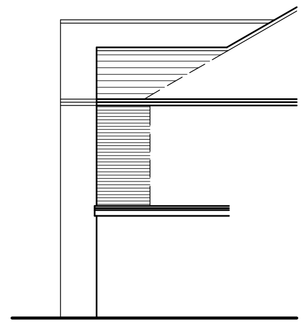

SIDE ELEVATION
AS PROPOSED

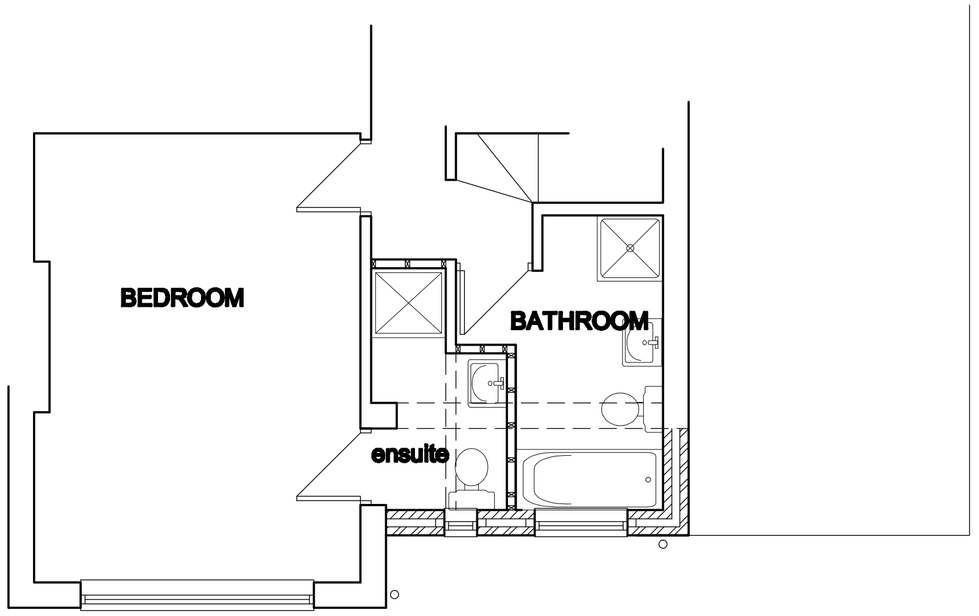


FIRST FLOOR PLAN
AS PROPOSED

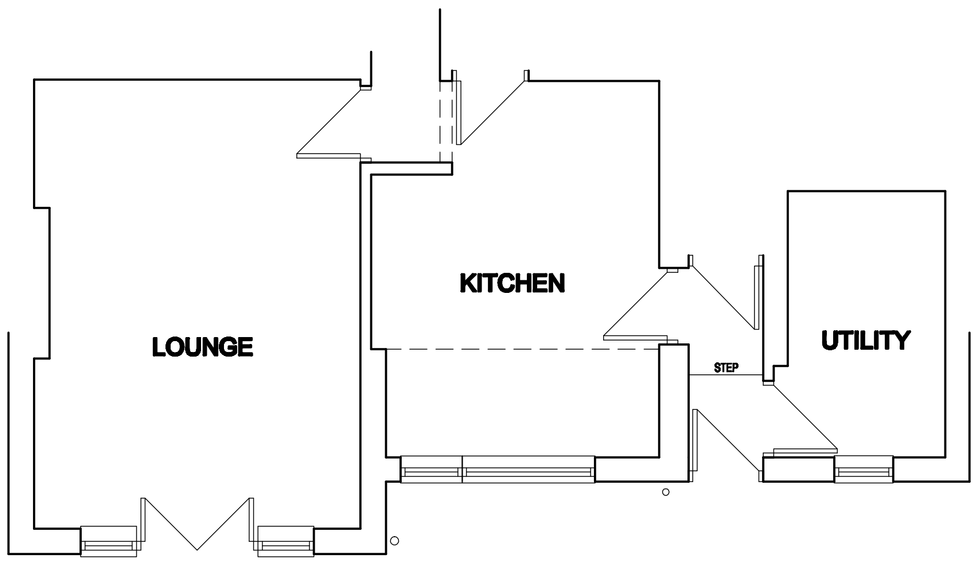


GROUND FLOOR PLAN




REAR ELEVATION
AS EXISTING

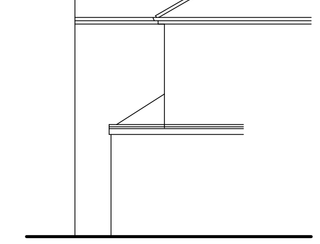


SIDE ELEVATION
AS EXISTING

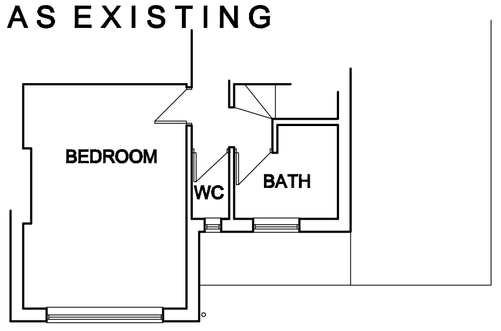

FIRST FLOOR PLAN
AS EXISTING

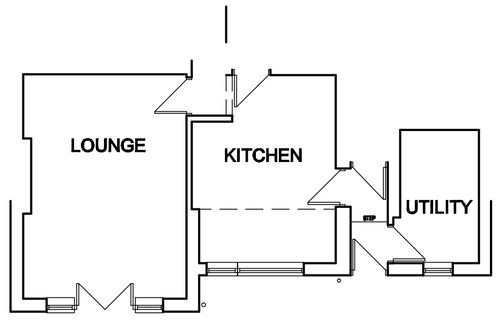

GROUND FLOOR PLAN
AS EXISTING

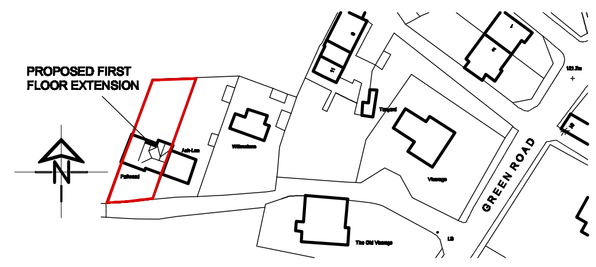

LOCATION PLAN

SCALE 1:1250

White Agus Partnership

PROVIDENCE VILLA,
42 SACKVILLE STREET,
BARNSLEY.
S70 2DB

Phone: 01226 206482
Fax: 01226 283030
Email: info@whiteaguspartnership.co.uk
Web: www.whiteaguspartnership.co.uk

SURVEYORS AND BUILDING DESIGN CONSULTANTS

Project. PROPOSED EXTENSION 'FALLWOOD' GREEN ROAD DODWORTH, BARNSLEY	Client. MR A. MOODY
Drawing Title. PLANS AND ELEVATIONS	Date. MAY 2010 / Scale. 1:50 & 1:100 @ A1
	Ref. 10–017 / Dwg. No. 01 / Rev.

Date		Suffix	Description	Date		Suffix	Description