



EXISTING FRONT ELEVATION
SCALE 1:100

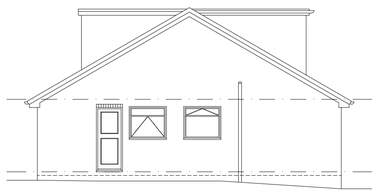


EXISTING SIDE ELEVATION
SCALE 1:100

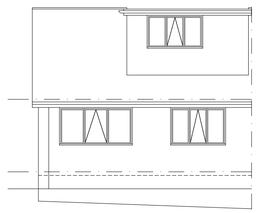

EXISTING REAR ELEVATION
SCALE 1:100




PROPOSED FRONT ELEVATION
SCALE 1:100

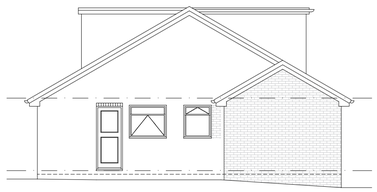

PROPOSED SIDE ELEVATION
SCALE 1:100



PROPOSED REAR ELEVATION
SCALE 1:100

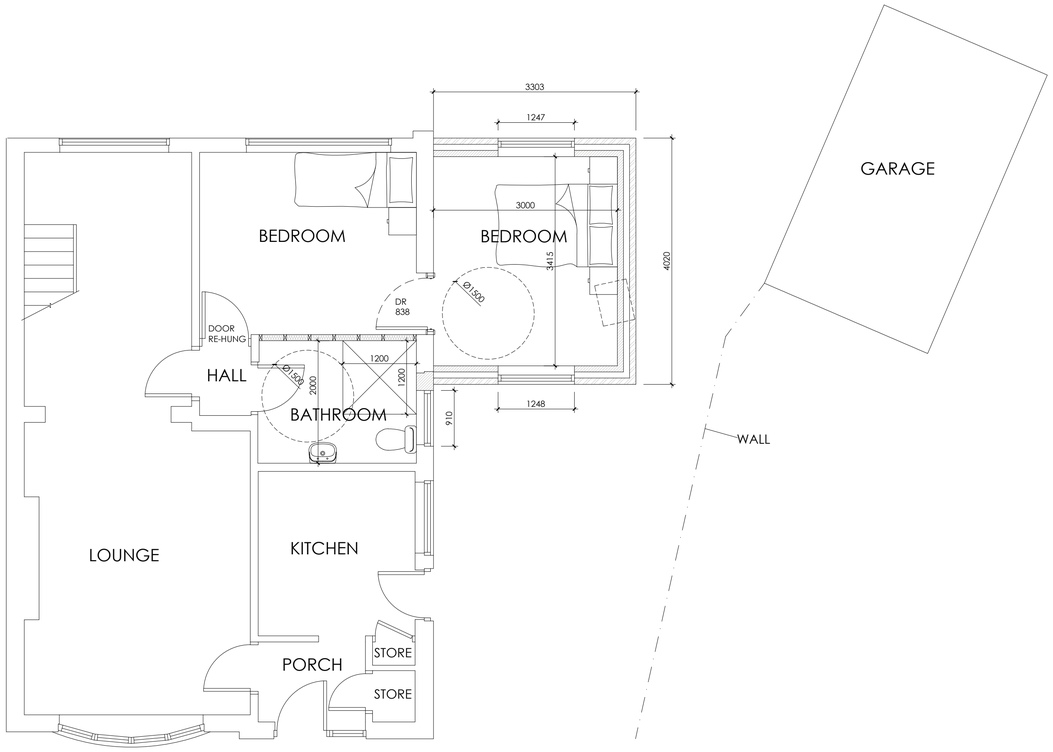

PROPOSED GROUND FLOOR PLAN
SCALE 1:50



EXISTING GROUND FLOOR PLAN
SCALE 1:100





BLOCK PLAN
SCALE 1:500



LOCATION PLAN
SCALE 1:1250

White Agus PARTNERSHIP
OFFICE ONE,
34 VICTORIA ROAD,
BARNSLEY,
S70 2BU
Phone: 01226 208482
Email: info@whiteaguspartnership.co.uk
Web: www.whiteaguspartnership.co.uk
ARCHITECTURAL SERVICES

Project. PROPOSED EXTENSION AT 11 FOUNTAINS WAY, MONK BRETTON BARNSLEY, S71 2JL	Client. MRS P. BEESON
Drawing Title. PROPOSED PLANS & ELEVATIONS	Date. JULY 2019 / Scale. 1:50 @ A1
	Ref. 19-045 / Dwg. No. 01 / Rev. C

Date	Suffix	Description	Date	Suffix	Description
02/08/2019	A	REVISED TO CLIENTS REQUIREMENTS			
09/08/2019	B	REVISED LAYOUT			
16/08/2019	C	BEDROOM DOOR RE-HUNG			