
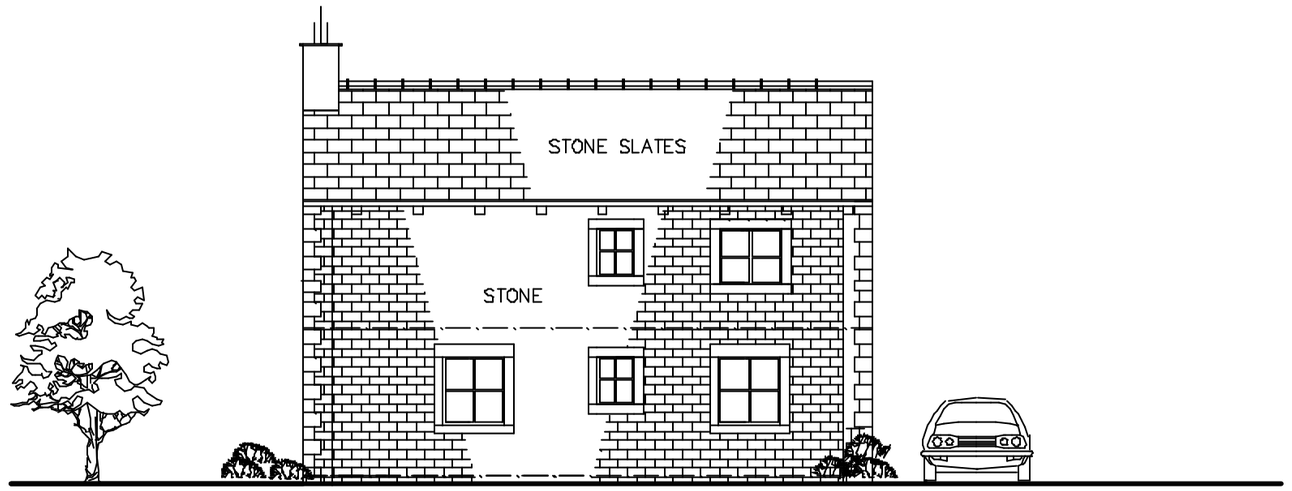



TO REAR

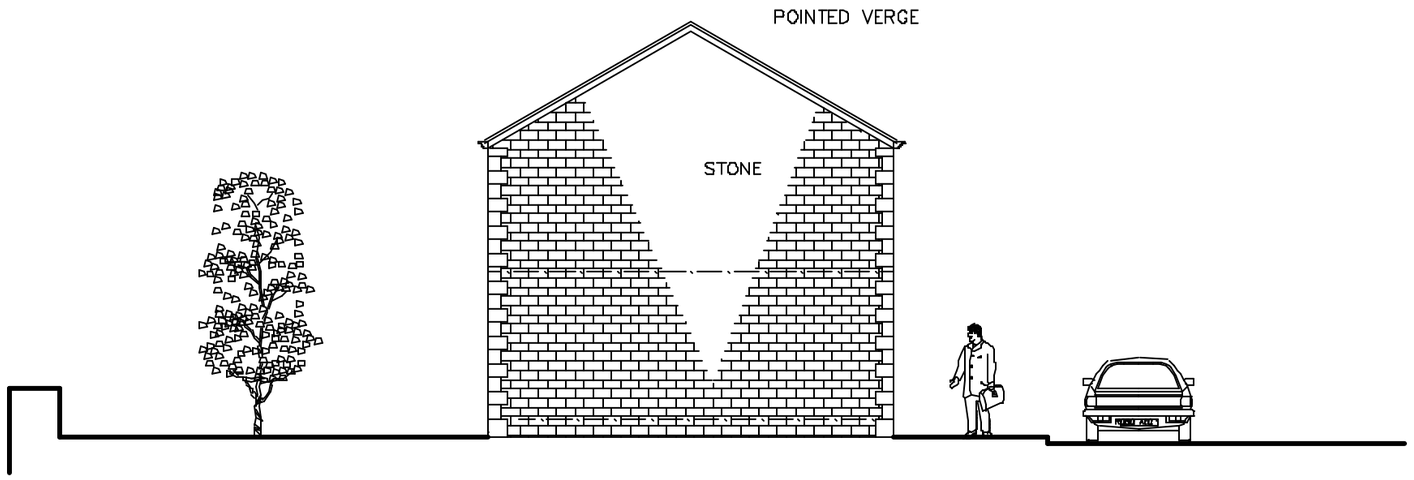


TO SIDE

**MALLALIEU** ARCHITECTS LTD

WREN COTTAGE, STRINGER HOUSE LANE,
EMLEY. HUDDERSFIELD. HD8 9SU.

01924 848334
07971 041016

JOB TITLE

H. BUCKLEY AND SONS,
HALL FARM,
HIGH HOYLAND,
BARNSLEY

PROPOSED REDEVELOPMENT

| DRAWING | NUMBER |
|---|---|
| UNITS 4 REAR ELEVATIONS | 2062/9 |
| SCALE: 1:100 | DATE: OCTOBER 2008 |