

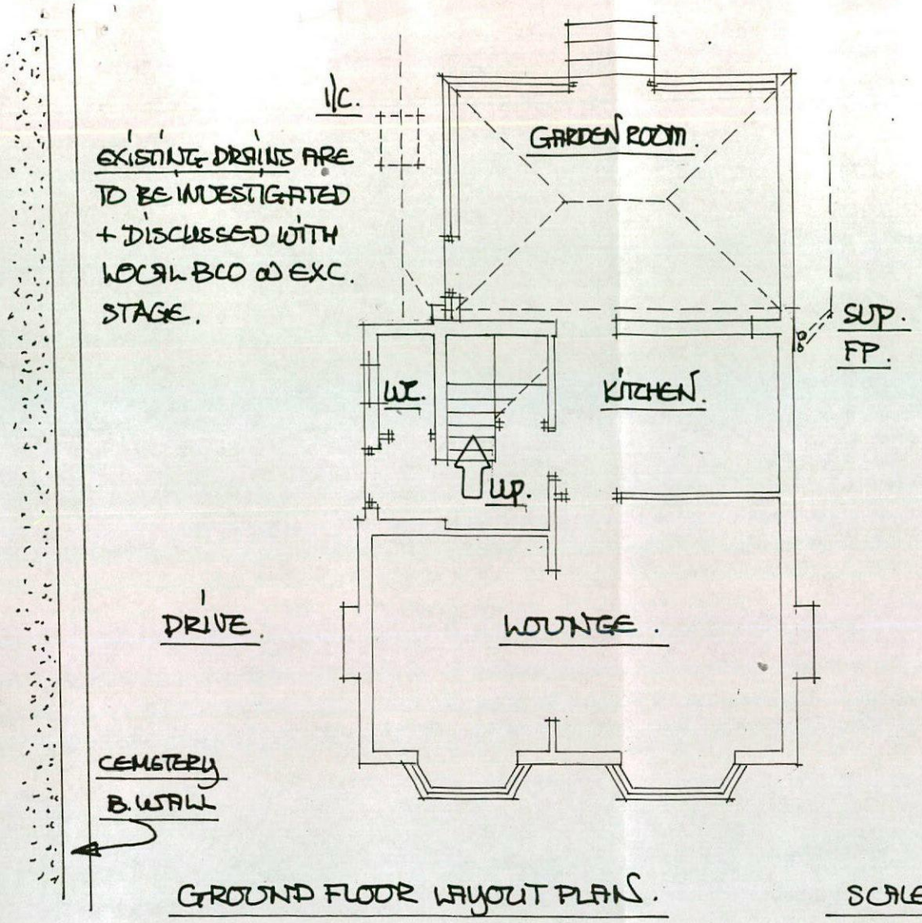


GROUND FLOOR LAYOUT PLAN. SCALE 1:100 m.

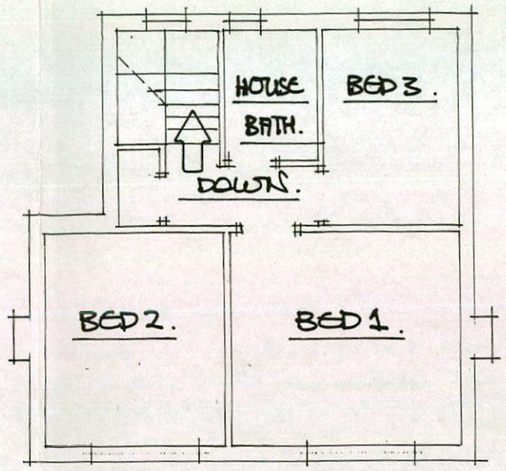

FIRST FLOOR LAYOUT PLAN.

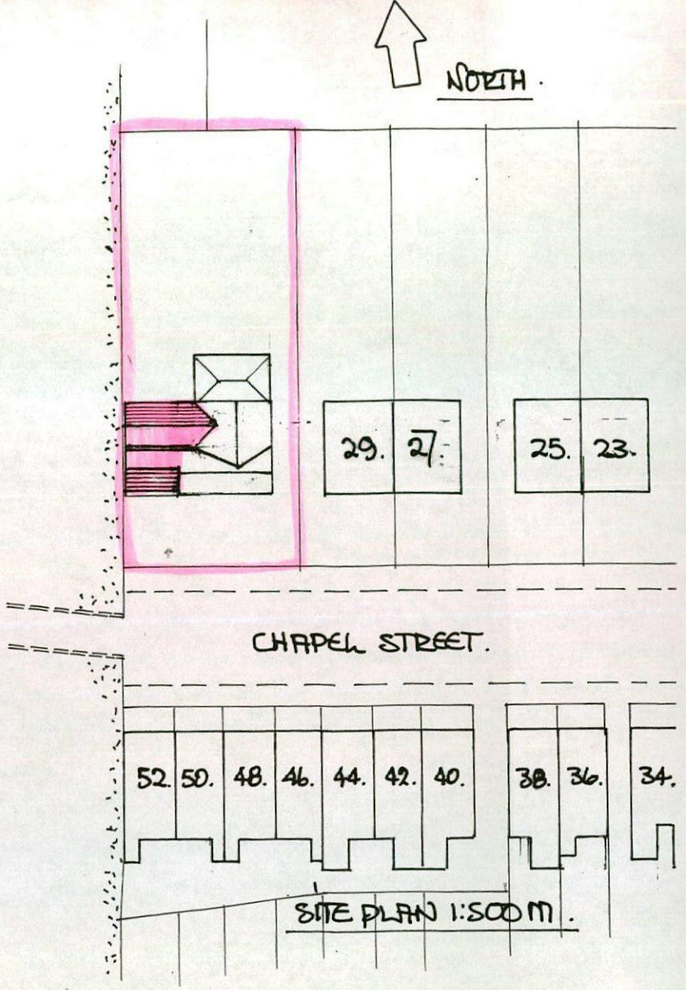



SITE PLAN 1:500 m.

FRONT ELEVATION FROM CHAPEL ST.


SIDE ELEVATION FROM DRIVE/CEMETERY.

REAR VIEW FROM GARDEN.

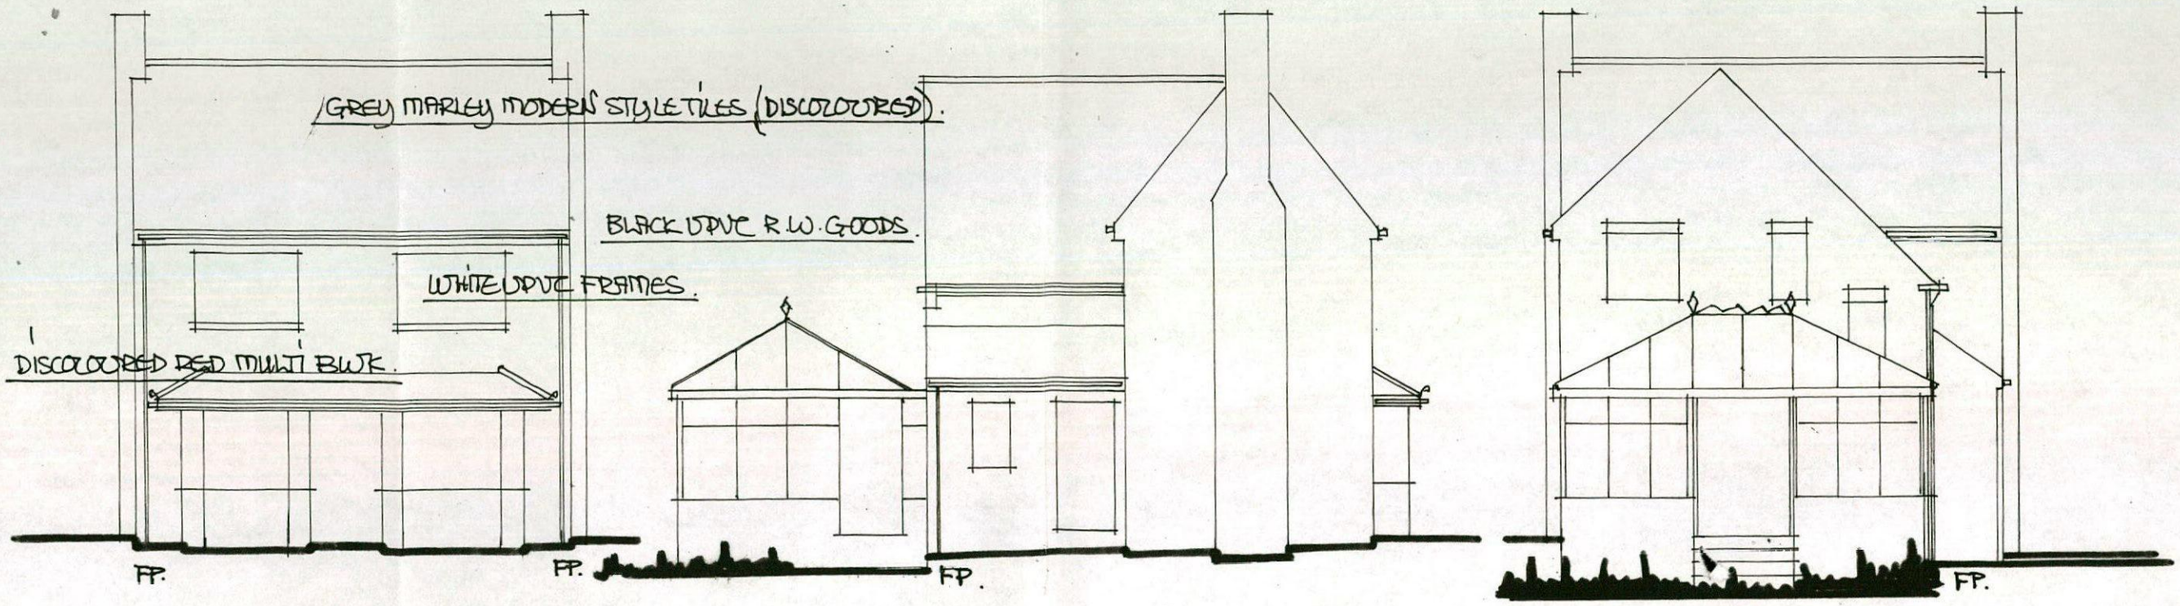

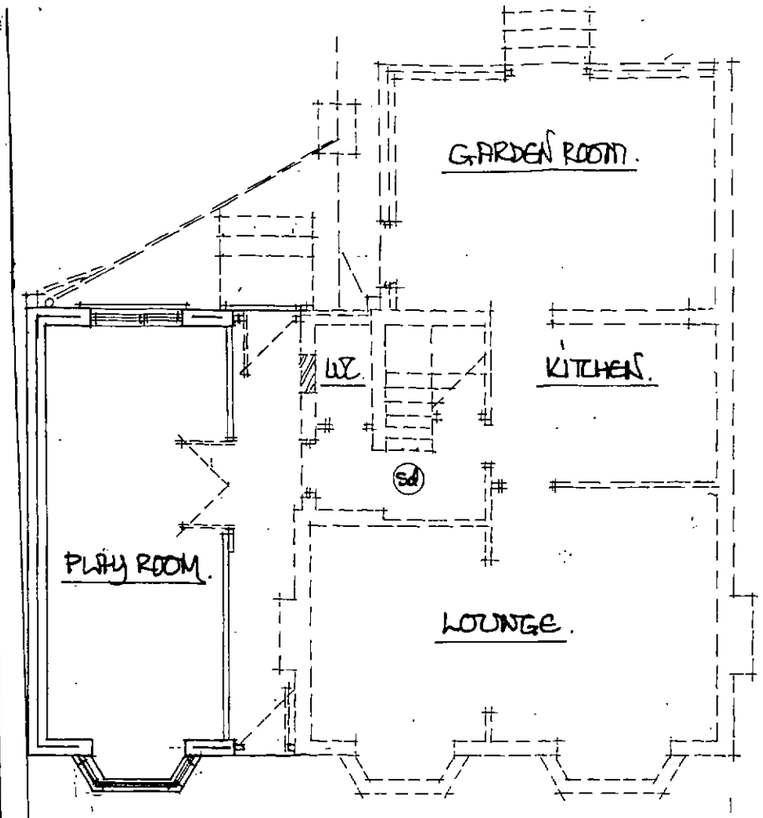

PROP. G. FLOOR PLAN.

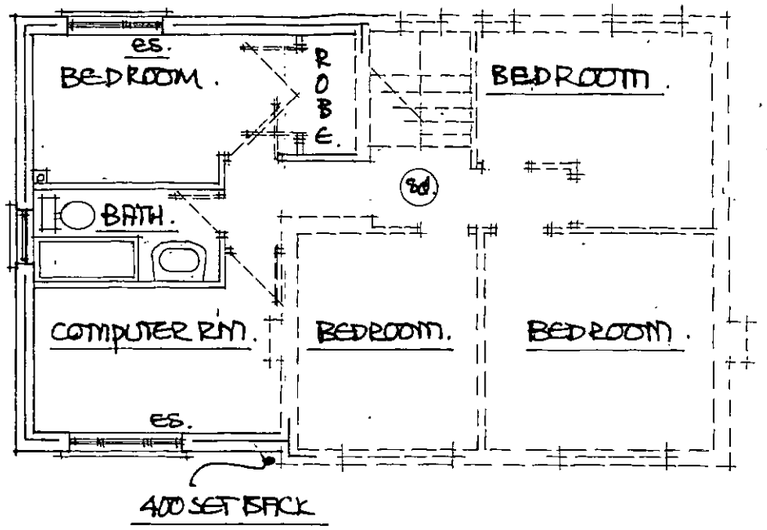


PROP. F. FLOOR PLAN.

(SD) SHOWS CEILING MOUNTED SMOKE DETECTORS WIRED BACK TO FUSE BD + INTERLINKED + BATTERY BACK UP – FIXED 300MM MIN FROM LIGHT FITTINGS + WALL JUNCTIONS.


ES. SHOWS FIRE SAFETY ESCAPE SASH MIN 750 H X 450W TO OPEN THRO' 90° BOTTOM OF SASH BETWEEN 800/1100 ABOVE FLOOR.

SCALE 1:100 @ A1

PROP. F. ELEVATION.

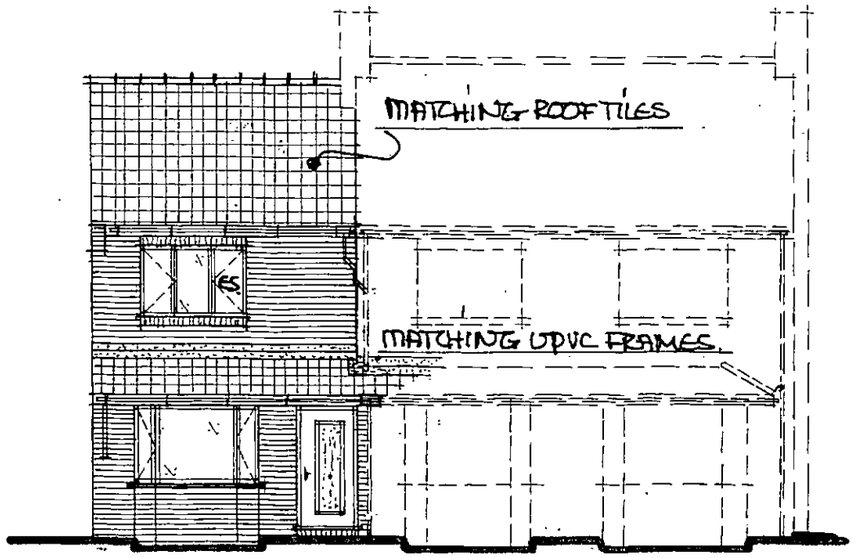

PROP. S. ELEVATION.

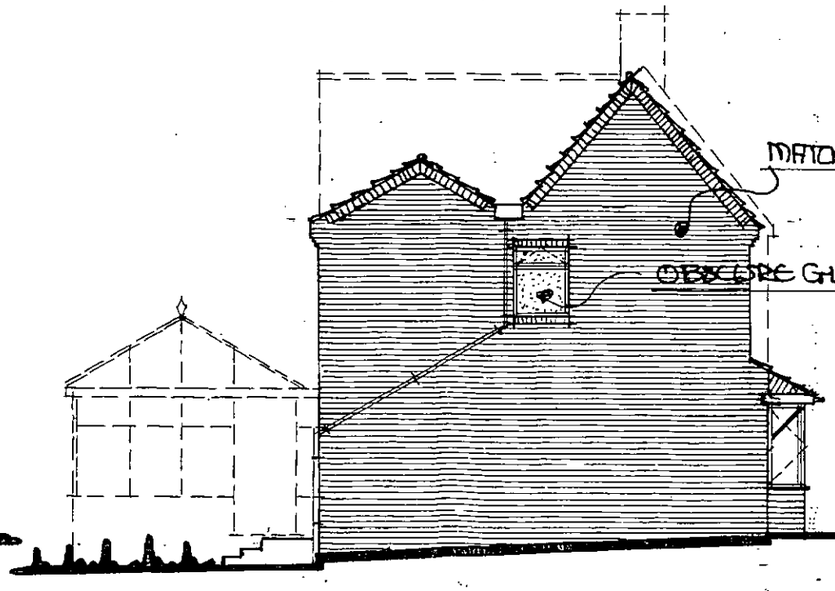

PROP. R. ELEVATION.

