



**FRONT ELEVATION**
SCALE: 1:100




**SIDE ELEVATION**
SCALE: 1:100

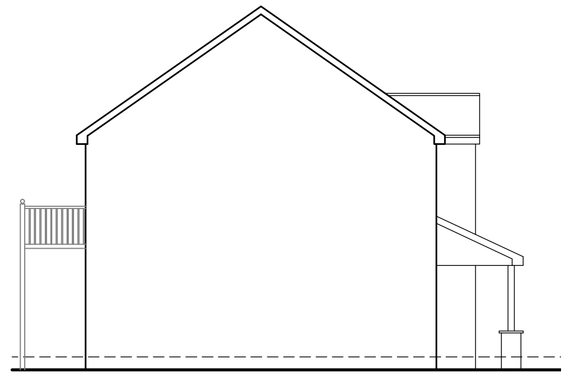


**REAR ELEVATION**
SCALE: 1:100

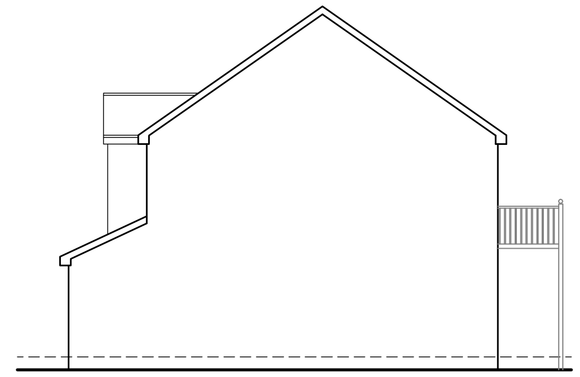


**SIDE ELEVATION**
SCALE: 1:100

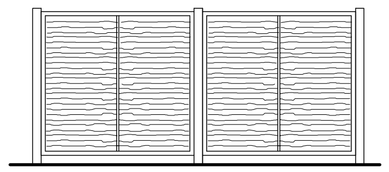


**SCREEN FENCE** (TO BE PROVIDED ON ALL BOUNDARIES)
CONC POSTS
1800MM HIGH DARK STAINED TIMBER
LARCH LAP FENCING PANELS

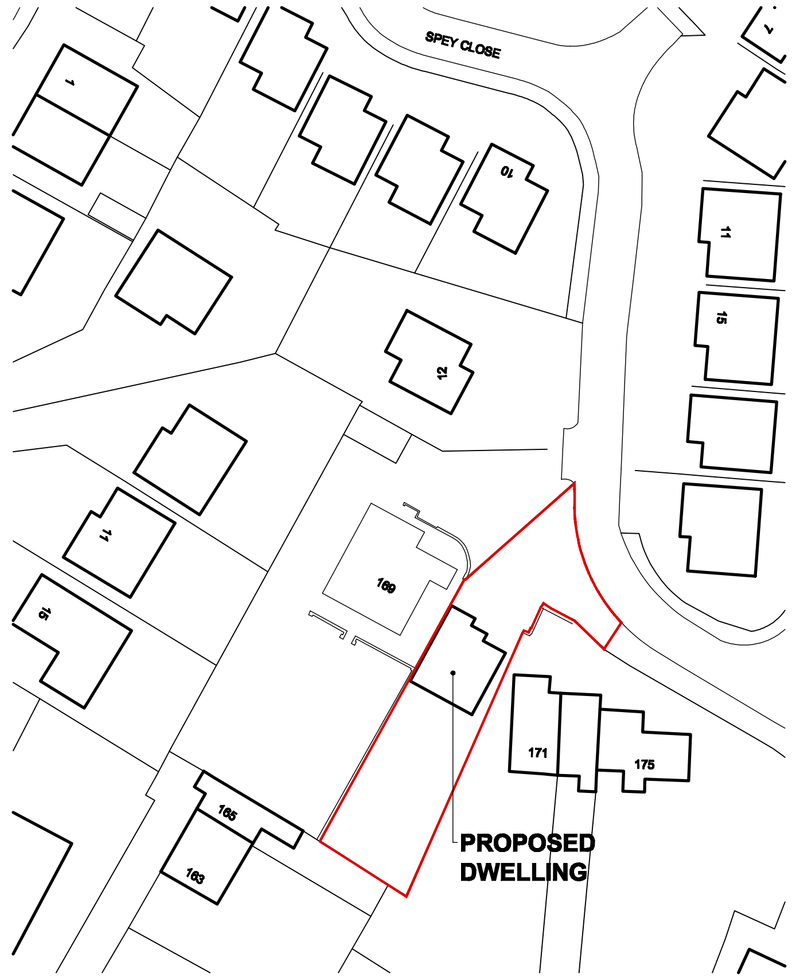



**LOCATION PLAN**
SCALE: 1:500

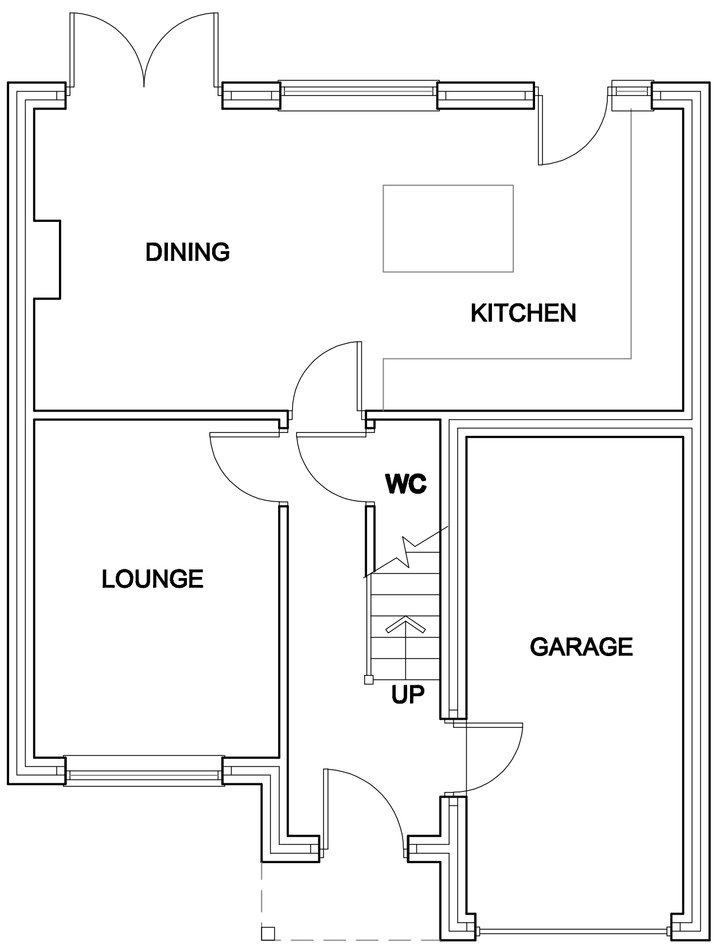


**GROUND FLOOR PLAN**
SCALE: 1:50

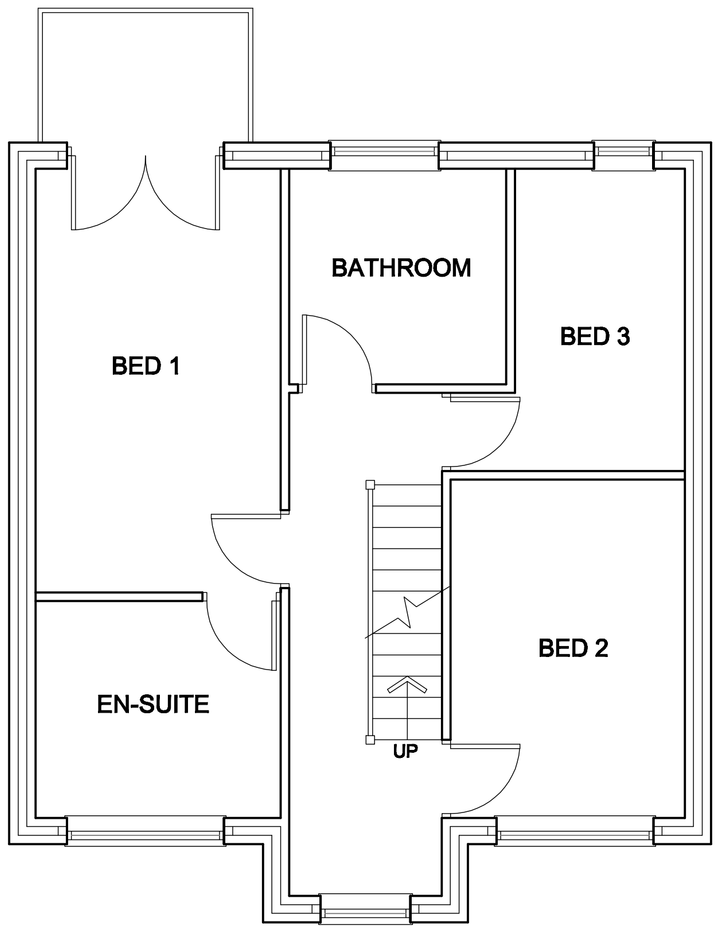


**FIRST FLOOR PLAN**
SCALE: 1:50

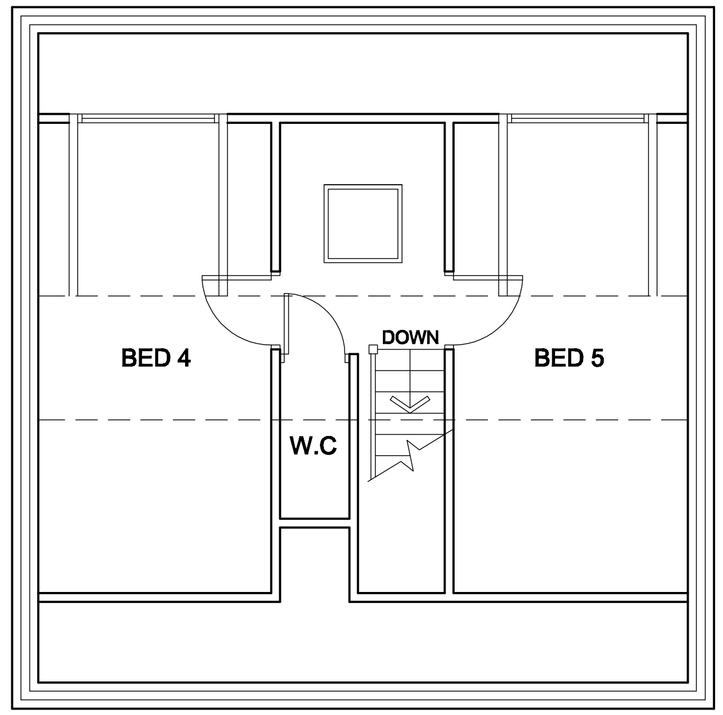


**SECOND FLOOR PLAN**
SCALE: 1:50

White Agus Partnership
PROVIDENCE VILLA,
42 SACKVILLE STREET,
BARNSLEY.
S70 2DB
Phone: 01226 206482
Fax: 01226 283030
Email: info@whiteaguspartnership.co.uk
Web: www.whiteaguspartnership.co.uk
SURVEYORS AND BUILDING DESIGN CONSULTANTS

| | |
|---|---|
| Project. PROPOSED RESIDENTIAL DEVELOPMENT SPEY CLOSE/HILL END ROAD MAPPLEWELL, BARNSLEY | Client. MR RHYS JONES |
| Drawing Title. PLANS & ELEVATIONS | Date. AUGUST 2010 / Scale. 1:50 |
| | Ref. 10-036 / Dwg. No. 01 / Rev. A |

| Date | Suffix | Description | Date | Suffix | Description |
|---|---|---|---|---|---|
| 20/08/10 | A | REVISED TO CLIENTS REQUESTS | | | |