
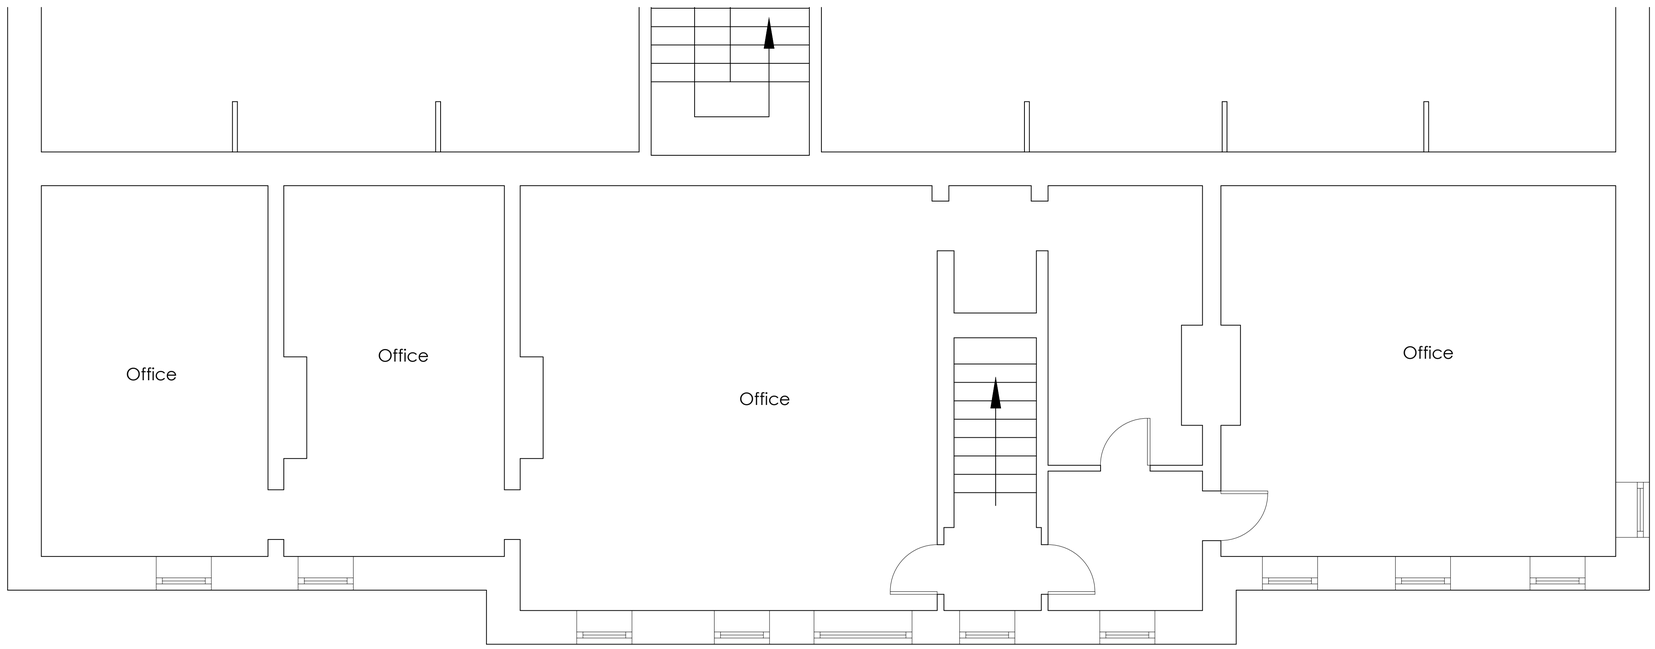


EXISTING FIRST FLOOR PLAN
SCALE 1:50

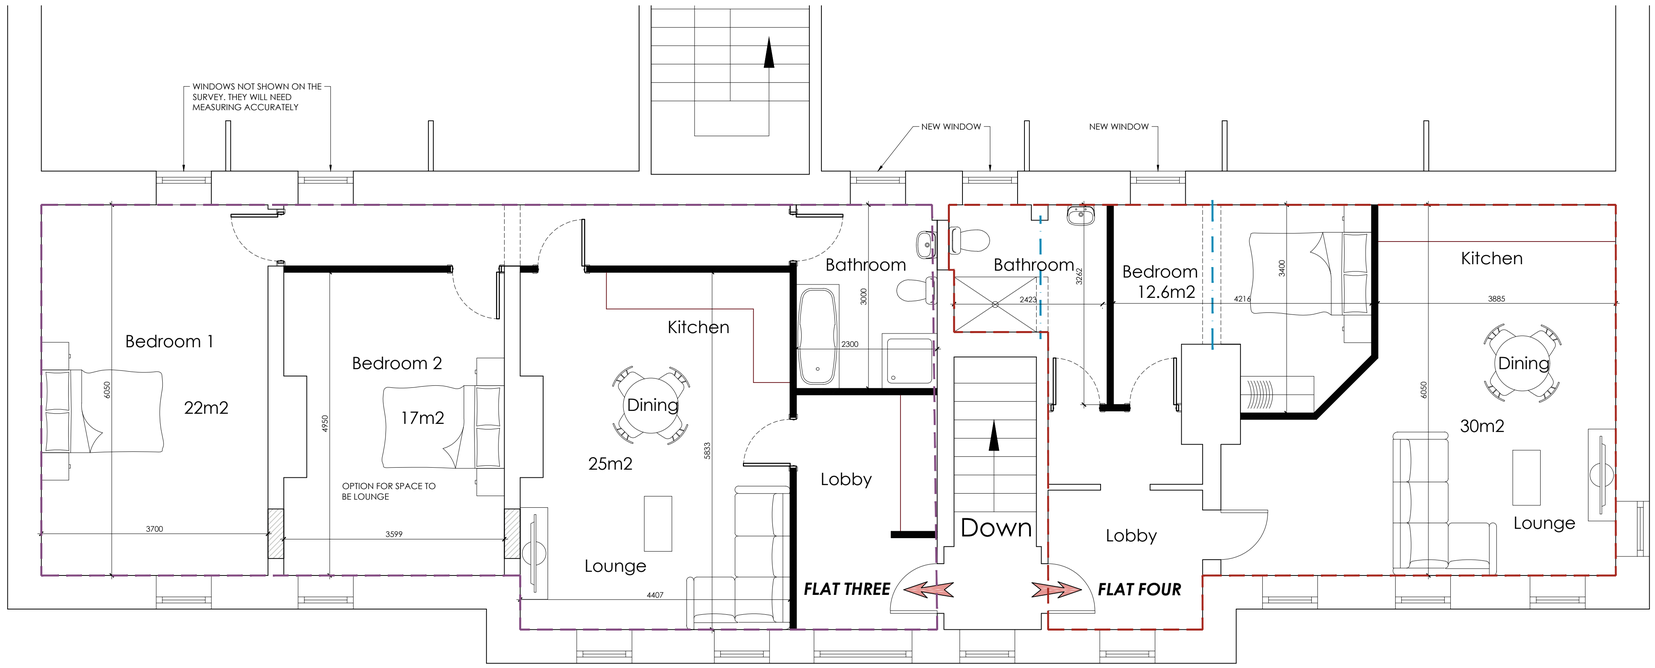

PROPOSED FIRST FLOOR PLAN
SCALE 1:50

White Agus PARTNERSHIP
OFFICE ONE,
34 VICTORIA ROAD,
BARNSLEY,
S70 2BU
Phone: 01226 208482
Email: info@whiteaguspartnership.co.uk
Web: www.whiteaguspartnership.co.uk

ARCHITECTURAL SERVICES

Project.	Client.
PROPOSED WORKS AT DRILL HALL, 11 EASTGATE BARNSLEY, S70 2EW	MR S. WEBBER
Drawing Title: FIRST FLOOR PLANS	Date. JANUARY 2023 / Scale. 1:50 & 1:100 @ A1
	Ref. 22–140 / Dwg. No. 02 / Rev.

Date	Suffix	Description	Date	Suffix	Description