



REAR ELEVATION AS PROPOSED

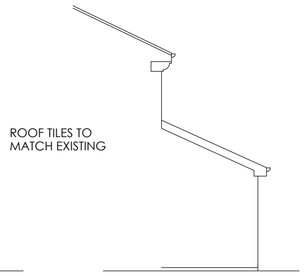


SIDE ELEVATION AS PROPOSED

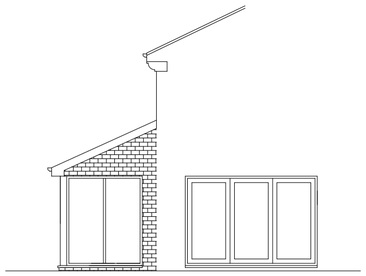


SIDE ELEVATION AS PROPOSED




REAR ELEVATION AS EXISTING

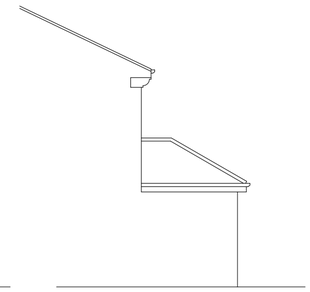


SIDE ELEVATION AS EXISTING

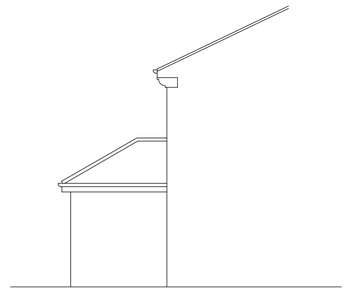

SIDE ELEVATION AS EXISTING

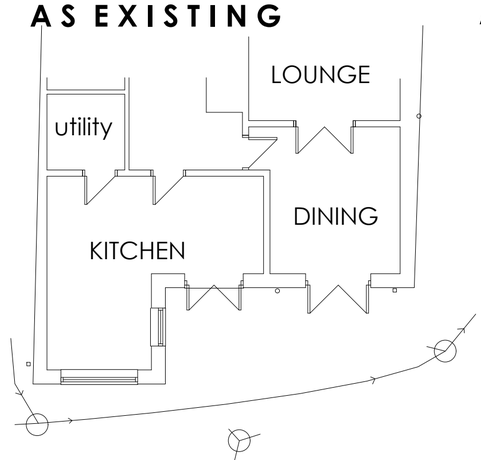

GROUND FLOOR AS EXISTING

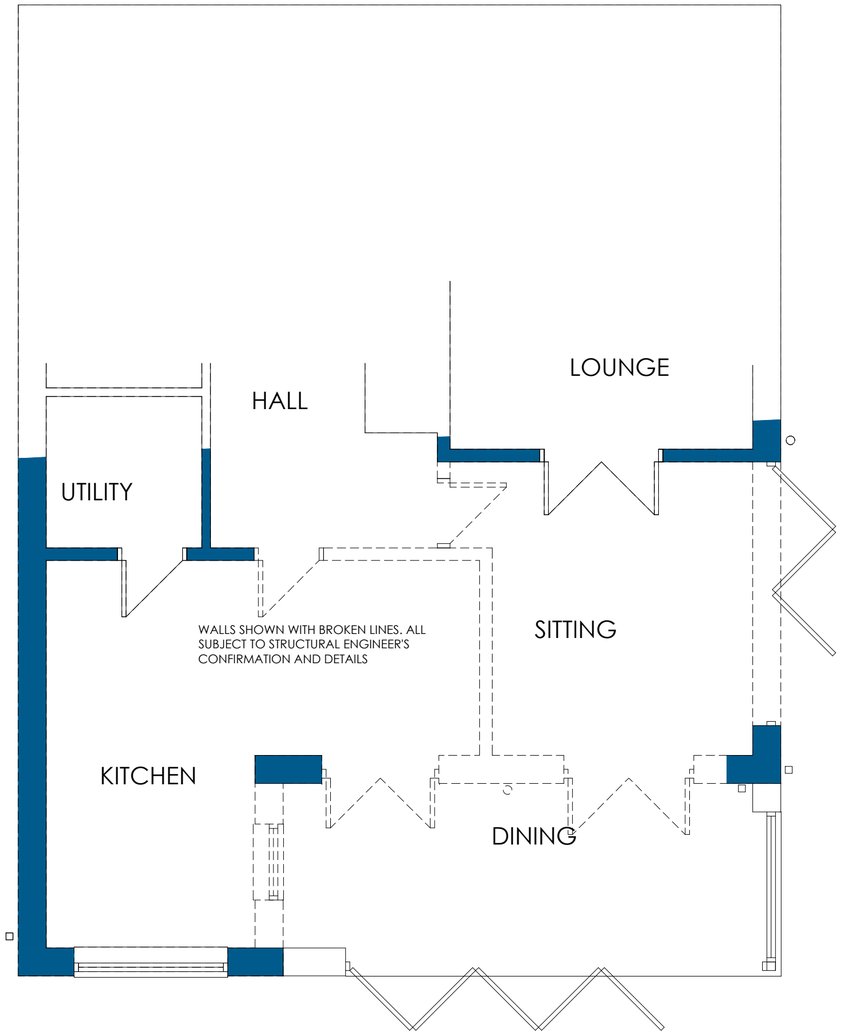

GROUND FLOOR PLAN AS PROPOSED



SITE PLAN
SCALE 1:500



LOCATION PLAN
SCALE 1:1250



White Agus PARTNERSHIP
OFFICE ONE
34 VICTORIA ROAD
BARNSLEY.
S70 2BU
Phone: 01226 208482
Email: info@whiteaguspartnership.co.uk
Web: www.whiteaguspartnership.co.uk
ARCHITECTURAL SERVICES

Project.	Client.
PROPOSED REAR EXTENSION 59 LOCKSLEY GARDENS, BIRDWELL BARNSLEY S70 5SU	ME LEE FLETCHER
Drawing Title. PLANS AND ELEVATIONS	Date. AUG 2020 / Scale. 1:50 & 1:100 @ A2 Ref. 20-095 / Dwg. No. 01 / Rev. A

Date	Suffix	Description	Date	Suffix	Description
07-09-20	A	GLAZING REVISED			