
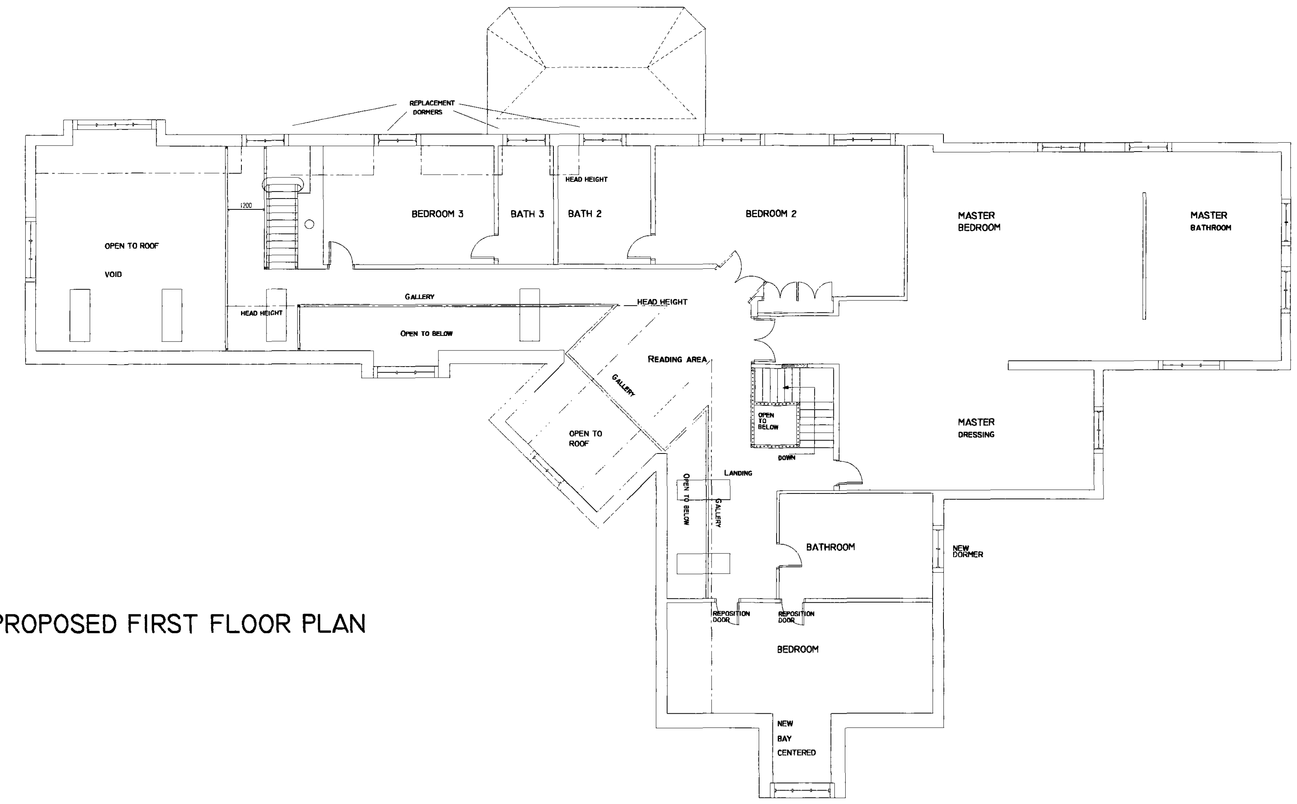


PROPOSED FIRST FLOOR PLAN

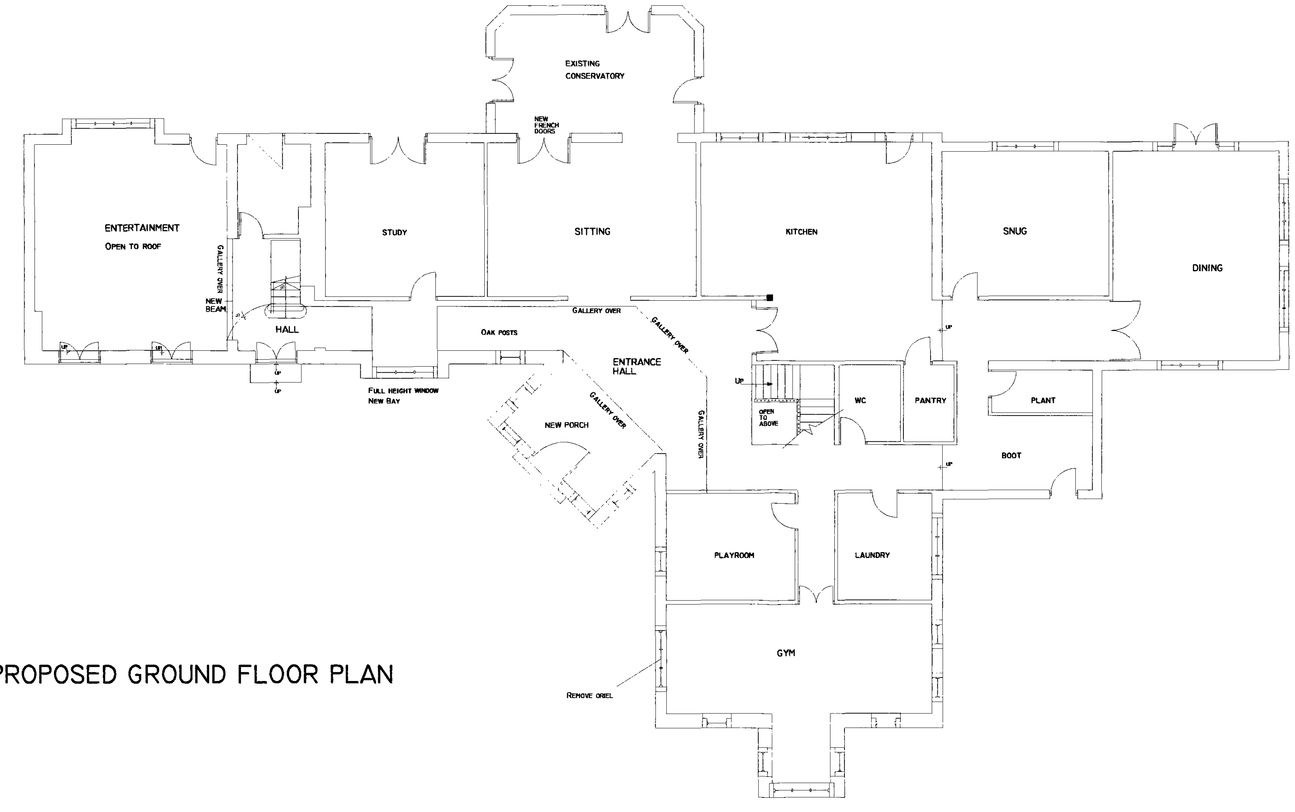

PROPOSED GROUND FLOOR PLAN

Rev	Description	Date
C	Ridge lowered, Hedge added, Lounge & Dinning altered	06/04/09

Do Not Scale

Report all changes and omissions to designer

Dimensions to be checked before fabrication

JOHN GOODYEAR & COMPANY LTD
Architectural & Interior Design


William Goodyear Building, 200 Sheffield Road, Barnsley, South Yorkshire, England, S70 4PD
Tel: +44 (0) 1226 731159 Fax: +44 (0) 1226 731157
Email: designe@johngoodyear.co.uk
www.johngoodyear.co.uk

Job Title
Treelands Lodge, Stainborough, Barnsley


Drawing Title
Proposed Ground & First Floor Layouts.

Scale	Date
1:100 @ A1	March 2009

Drawing N°	Revision	©
JB/001	C	2009

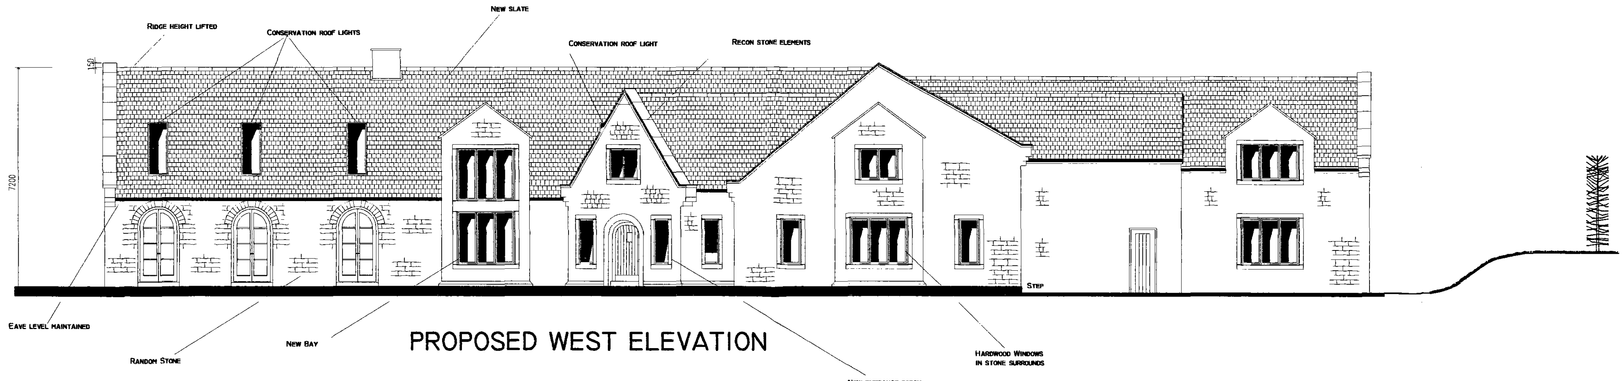

PROPOSED WEST ELEVATION

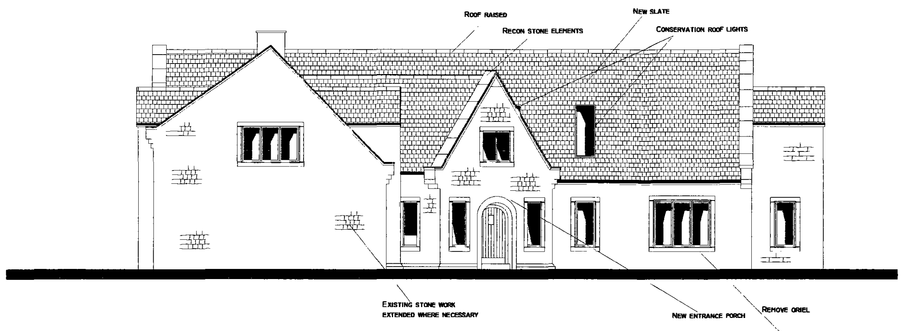


PROPOSED NORTH ELEVATION



PROPOSED EAST ELEVATION

CONSERVATORY OMITTED FOR CLARITY

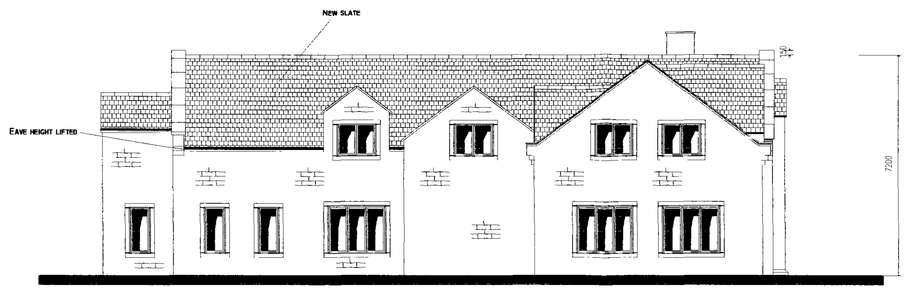

PROPOSED SOUTH ELEVATION

Rev	Description	Date
C	Ridge lowered, Hedge added, Lounge & Dinning altered	06/04/09

Do Not Scale

Report all changes and omissions to designer

Dimensions to be checked before fabrication

JOHN GOODYEAR & COMPANY LTD
Architectural & Interior Design


William Goodyear Building, 200 Sheffield Road, Barnsley,
South Yorkshire, England, S70 4PD
Tel: +44 (0) 1226 731159 Fax: +44 (0) 1226 731157
Email: design@johngoodyear.co.uk
www.johngoodyear.co.uk

Job Title
Treelands Lodge, Stainborough, Barnsley


Drawing Title
Proposed North, South, East, West, Elevations

Scale	Date
1:100 @ A1	March 2009

Drawing Nº	Revision	©
JB/002	C	2009

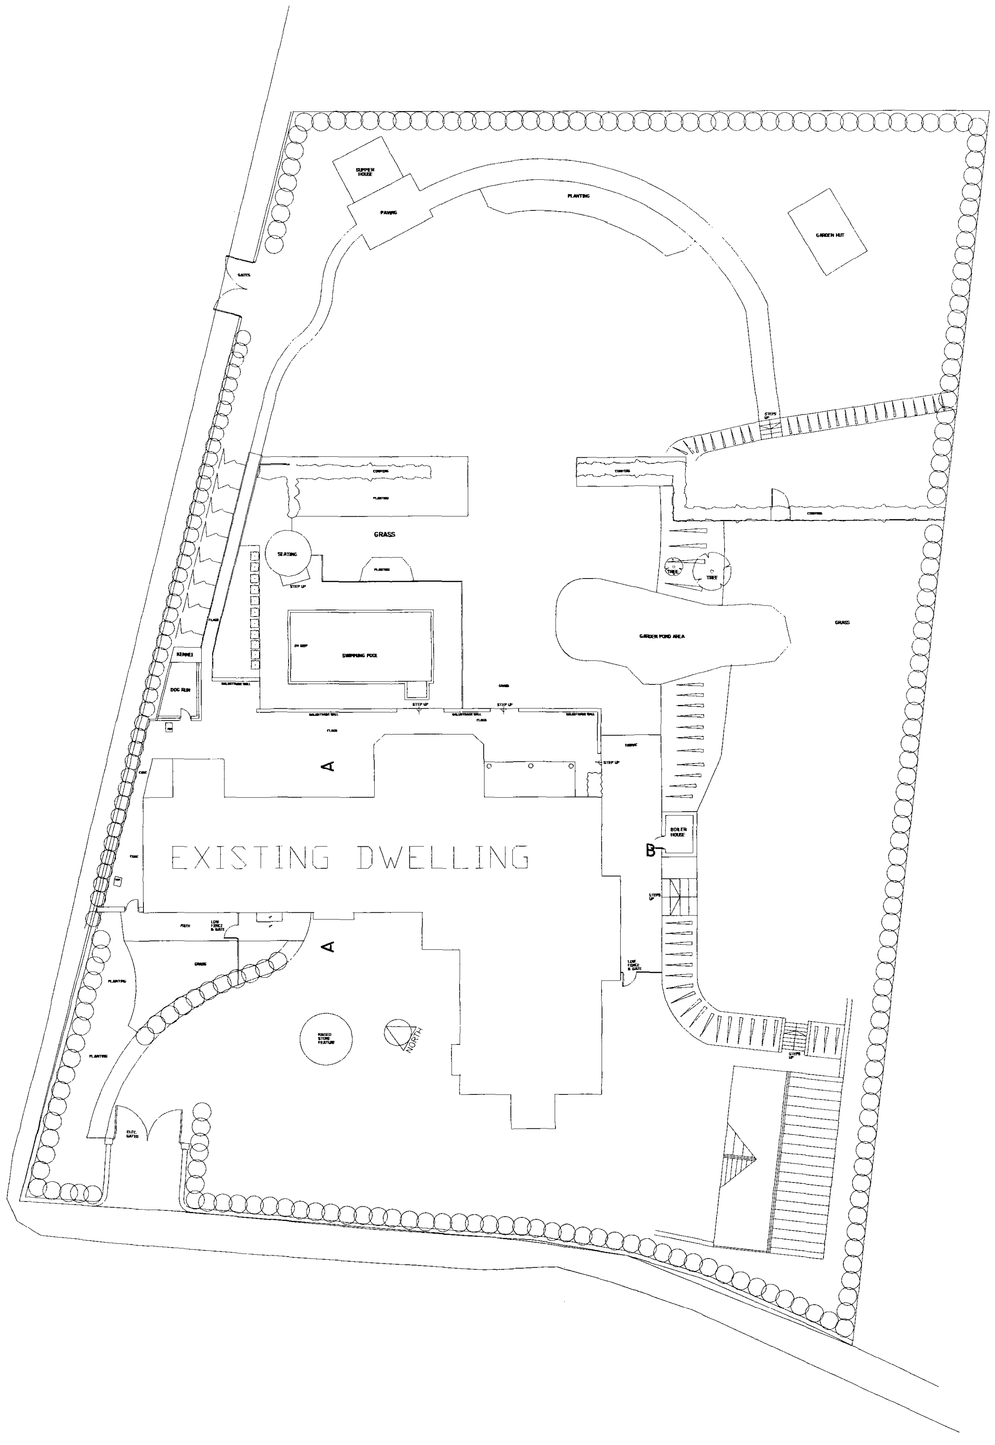

EXISTING SITE PLAN

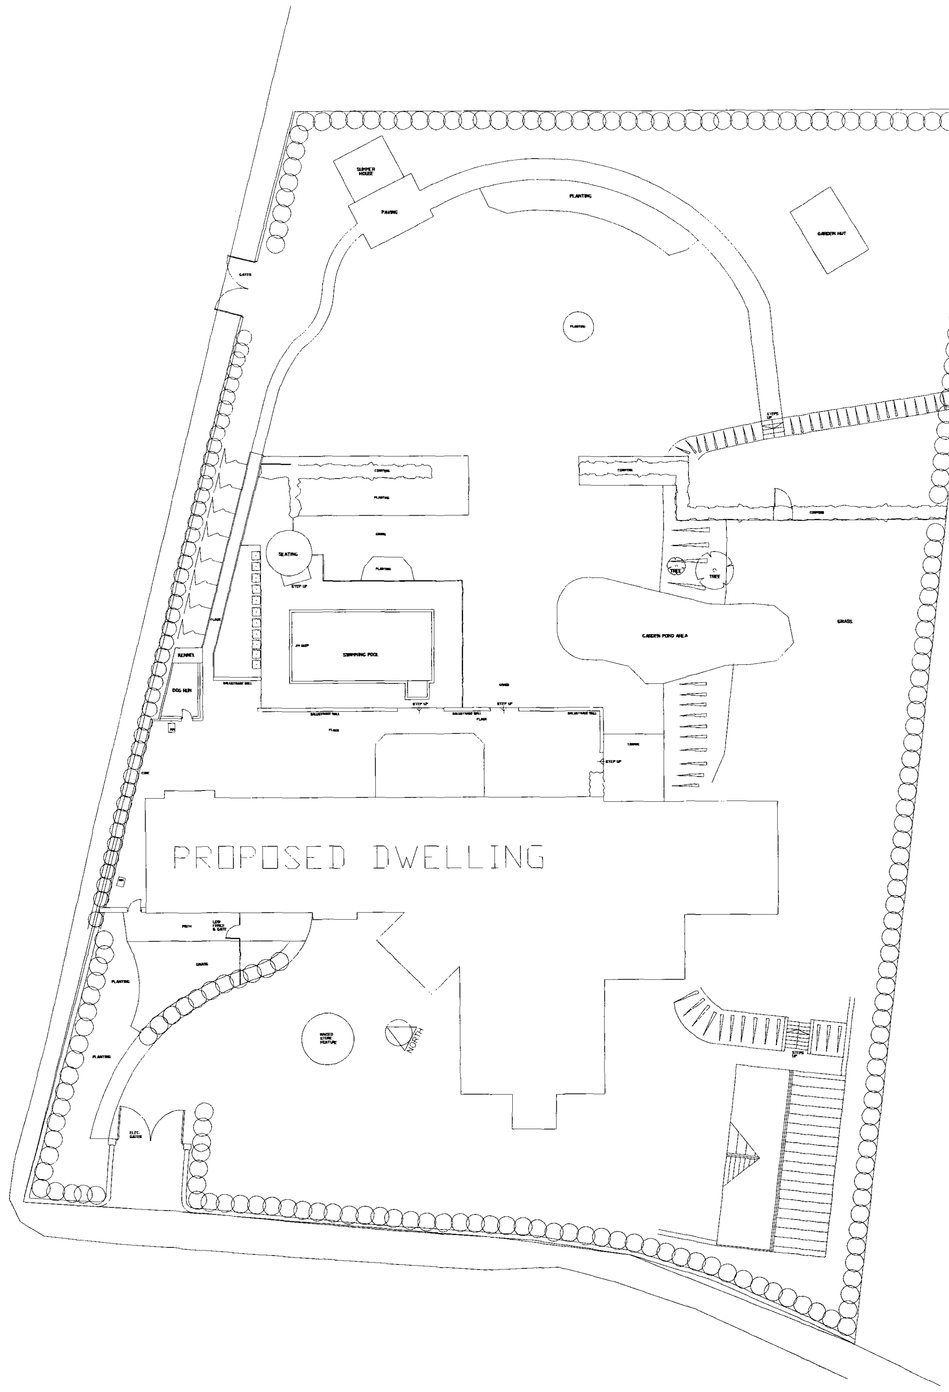

PROPOSED SITE PLAN

Rev	Description	Date

Do Not Scale

Report all changes and omissions to designer

Dimensions to be checked before fabrication

JOHN GOODYEAR & COMPANY LTD
Architectural & Interior Design

William Goodyear Building, 200 Sheffield Road, Barnsley.
South Yorkshire, England, S70 4PD
Tel: +44 (0) 1226 731159 Fax: +44 (0) 1226 731157
Email: design@johngoodyear.co.uk
www.johngoodyear.co.uk

Job Title
Troelands Lodge, Stainborough, Barnsley

Drawing Title
Site plans from original JR. drawing N°011, Feb 08.

Scale	Date
1:200 @ A1	March 2009

Drawing N°	Revision	©
JB/003	na	2009