
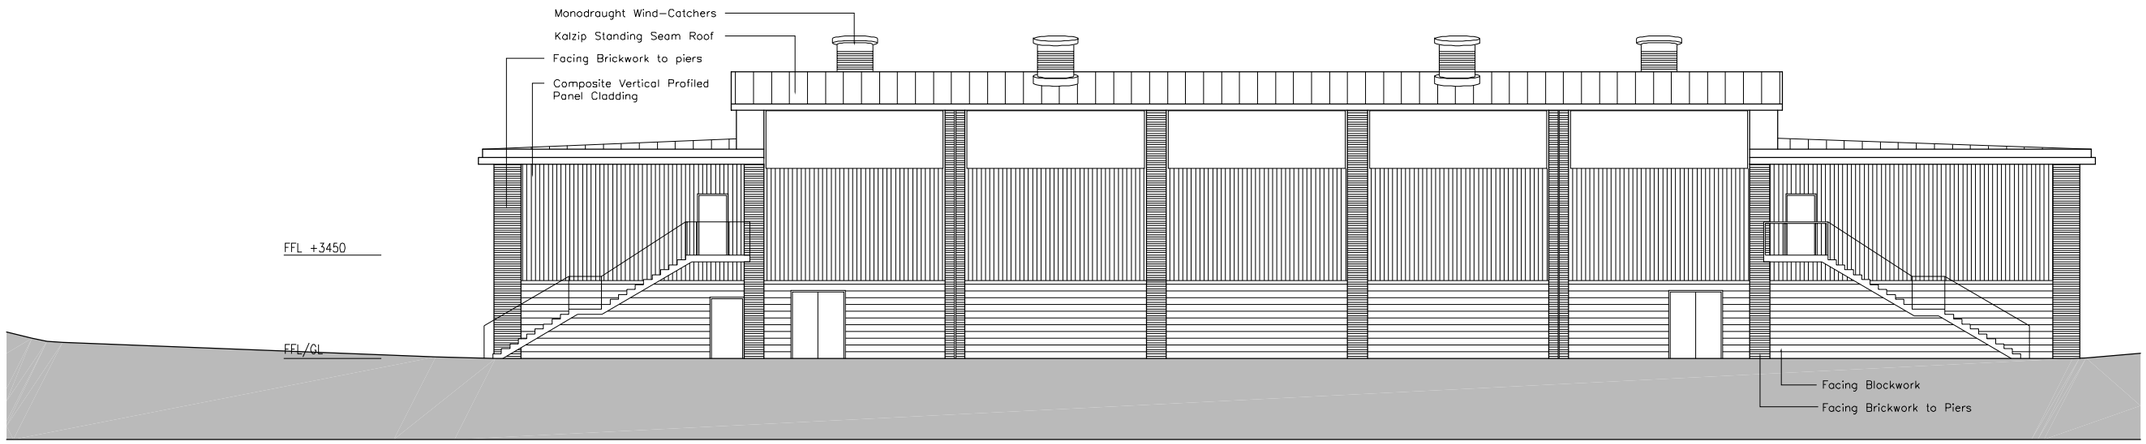


South West Elevation

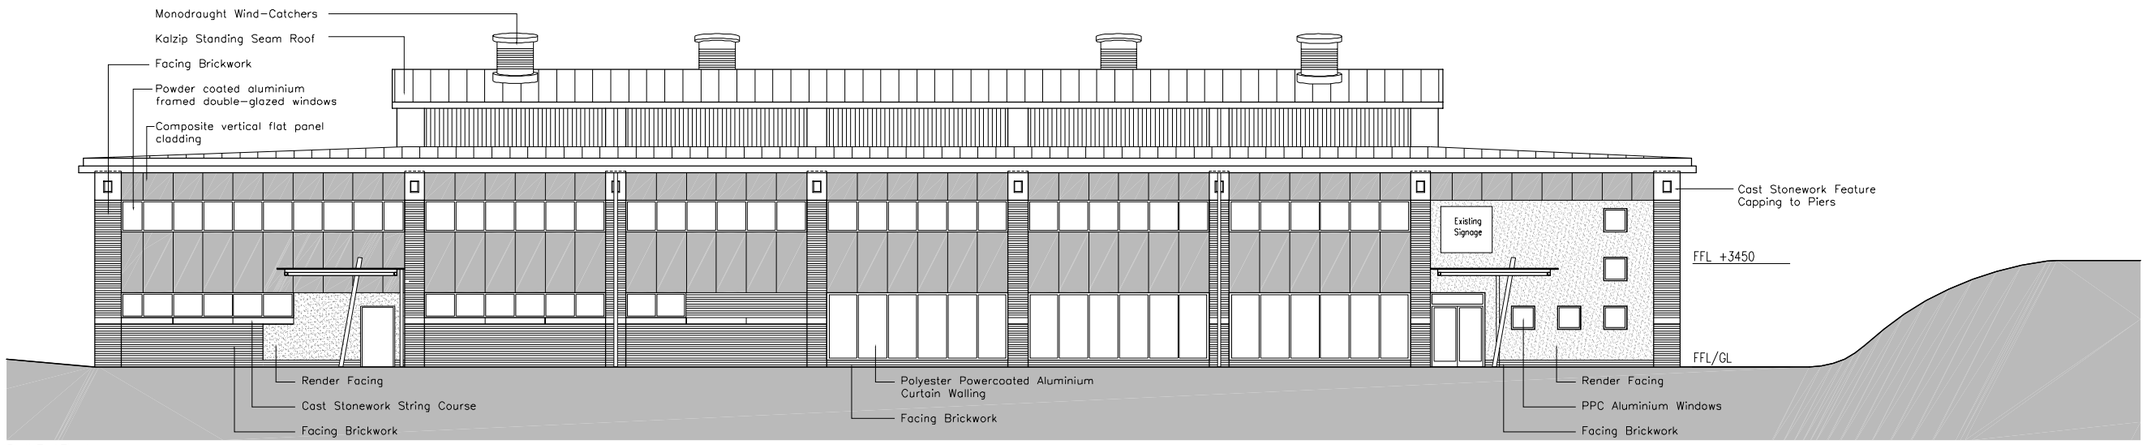

South East Elevation

Do not scale from this drawing
The contractor is to check all dimensions on site and report any discrepancies to the architect
All rights described in chapter IV of the copyright, designs and patents act 1988 have been generally asserted

PLANNING ISSUE

D	19-11-10	Drawn: PH	Check: PP

Issued for PLANNING

C	12-11-10	Drawn: PH	Check: PP

Issued for TENDER

B	13-09-2010	Drawn: PH	Check: PP

Existing Signage Corrected

A	13-09-2010	Drawn: PH	Check: PP

Initial Issue

Fulcrum
2 Sidney Street
Sheffield S1 4RH

Telephone +44(0)114276165 1
Facsimile +44(0)1142796191
Website www.jeffersonsheard.com

Jefferson Sheard Architects

Drawn	PH
Check	PP

Project
Extension to Honeywell Sports Centre

Drawing
Existing GA Elevations 1 of 2
South East and South West Elevations

Scale	1:100@A1
Date	01-09-2010
Ref.	0012
Number	0007
Rev.	D