Drawing No.	Rev No.
MSS001 -001	

DO NOT SCALE: Contractor to check all dimensions and report any omissions or errors


NOTES

N
W E
S


INDICATIVE ONLY

PROPOSED DWELLING AREA 120.7m² = 1300 sq ft

SITE AREA 630m²

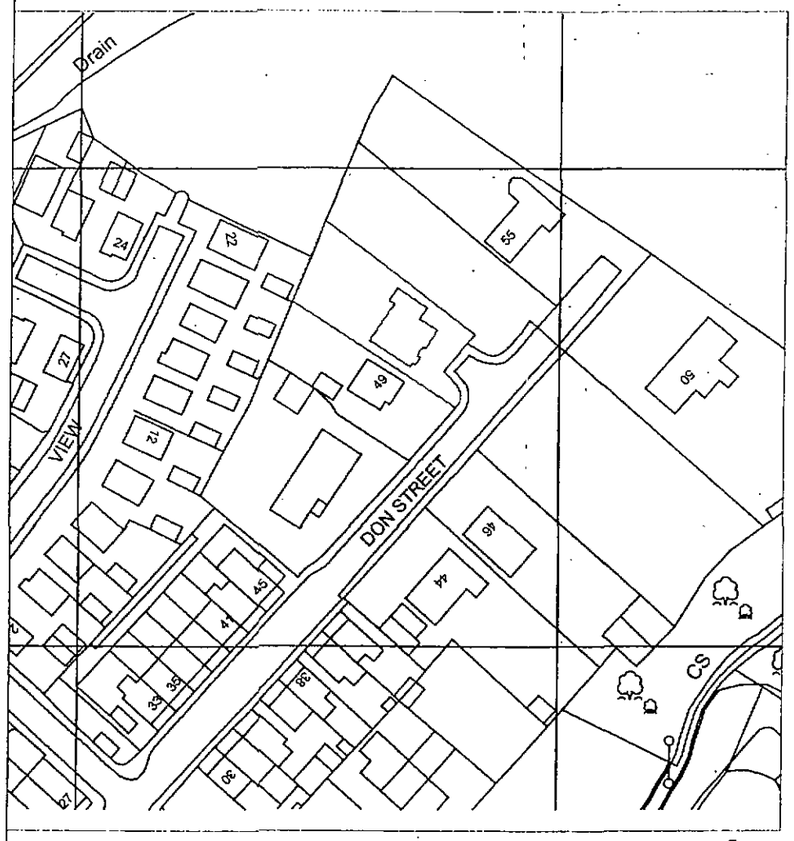

LOACATION PLAN
SCALE 1:1250 AT A3

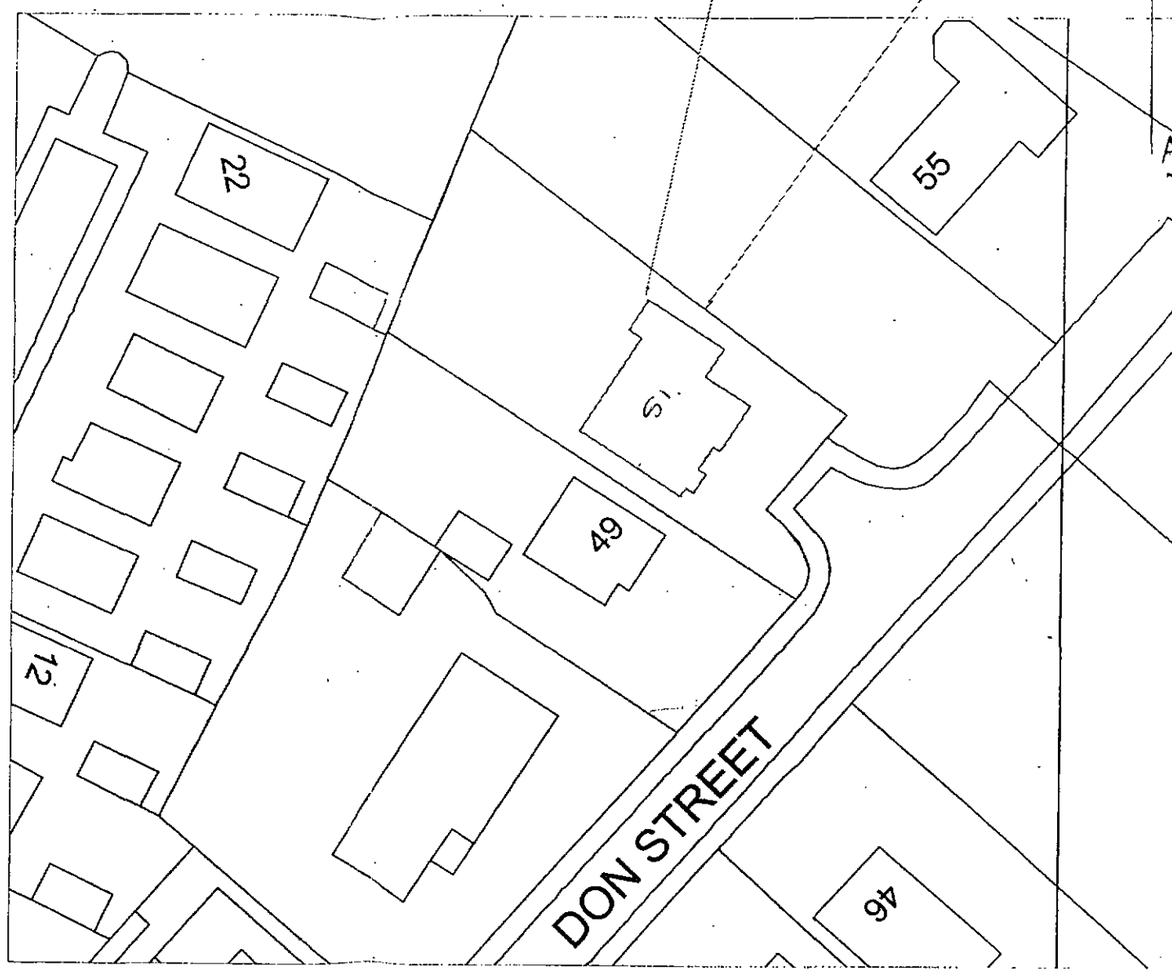

SITE PLAN
SCALE 1:500 AT A3

BARNSLEY Metropolitan Borough Council

17 AUG 2007

APPROVED TOWN PLANNING

Rev	Description	By	Chk	App	Date

JRB DESIGNS Ltd
166 Churchfield Lane
Darton
Barnsley
S75 5EA
Tel: 01226 380542
Fax: 01226 380078
Mob: 07970 541192
Email: john@jrbdesigns.co.uk

This drawing is copyright. © jrbdesigns Ltd.

Client
SUSAN SMYTH

Drawing Title
SITE PLANS

Address
LAND ADJACENT TO 49 DON STREET
PENISTONE
SHEFFIELD
S36 6HA

Project Title:
PROPOSED FOUR BEDROOM DETACHED HOUSE

Purpose of Issue:
PLANNING

Drawing Status
FIRST ISSUE

Scale at A3	Drawn By	Date
AS SHOWN	JRB	08/06/2007

Checked By	Date	Approved By	Date
SS	08/06/2007	SS	08/06/2007

Project No.	Drawing No.	Revision
MSS001	001	-

APPROVAL ☒ INFORMATION ☐ TENDER ☐ CONTRACT ☐ CONSTRUCTION ☐