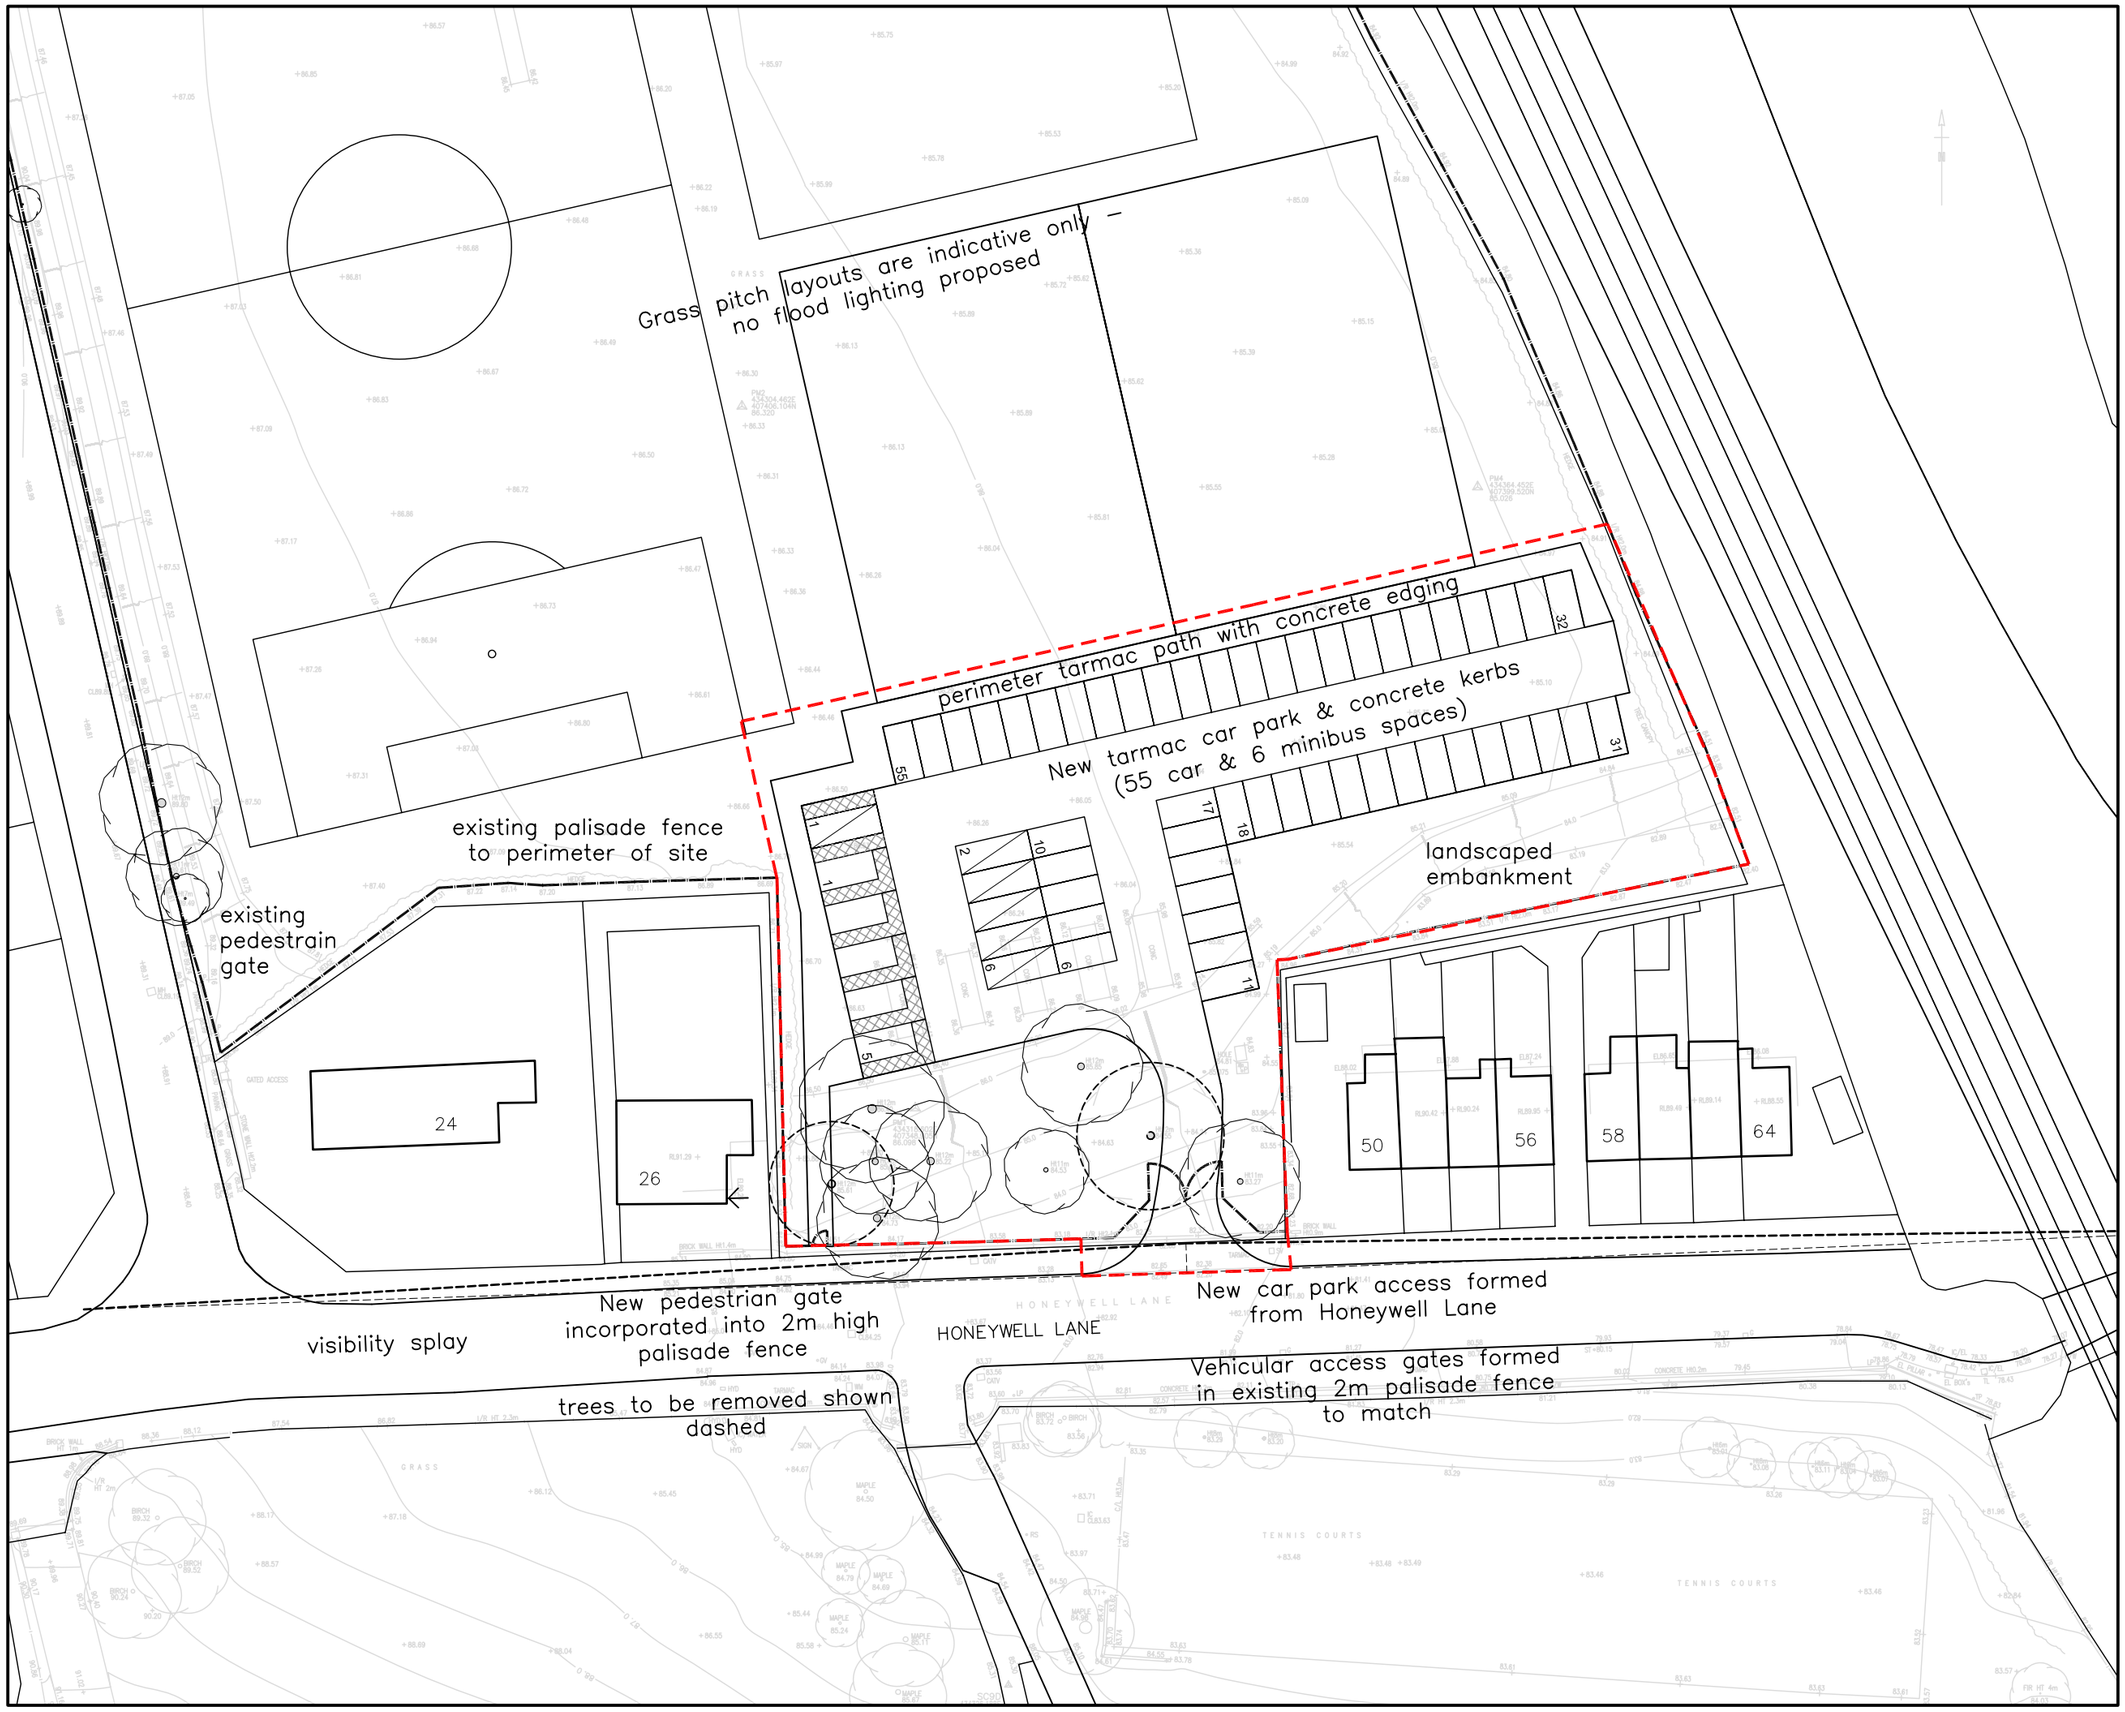


Do not scale from this drawing

The contractor is to check all dimensions on site and report any discrepancies to the architect

All rights described in chapter IV of the copyright, designs and patents act 1988 have been generally asserted

PLANNING ISSUE

-	14.12.2010	Drawn: AL	Check: PP

Initial Issue - issued for planning approval

Fulcrum
2 Sidney Street
Sheffield S1 4RH
Telephone +44(0)1142761651
Facsimille +44(0)1142799191
Website www.jeffersonsheard.com

Jefferson Sheard Architects

Drawn CA	Check PP

Project

New Car Park
Honeywell Campus
Barnsley College

Drawing

Proposed General Arrangement
Site Plan

Scale 1:500@A3		Date 11-10-2010
Ref. 0020	Number 2000	Rev. -