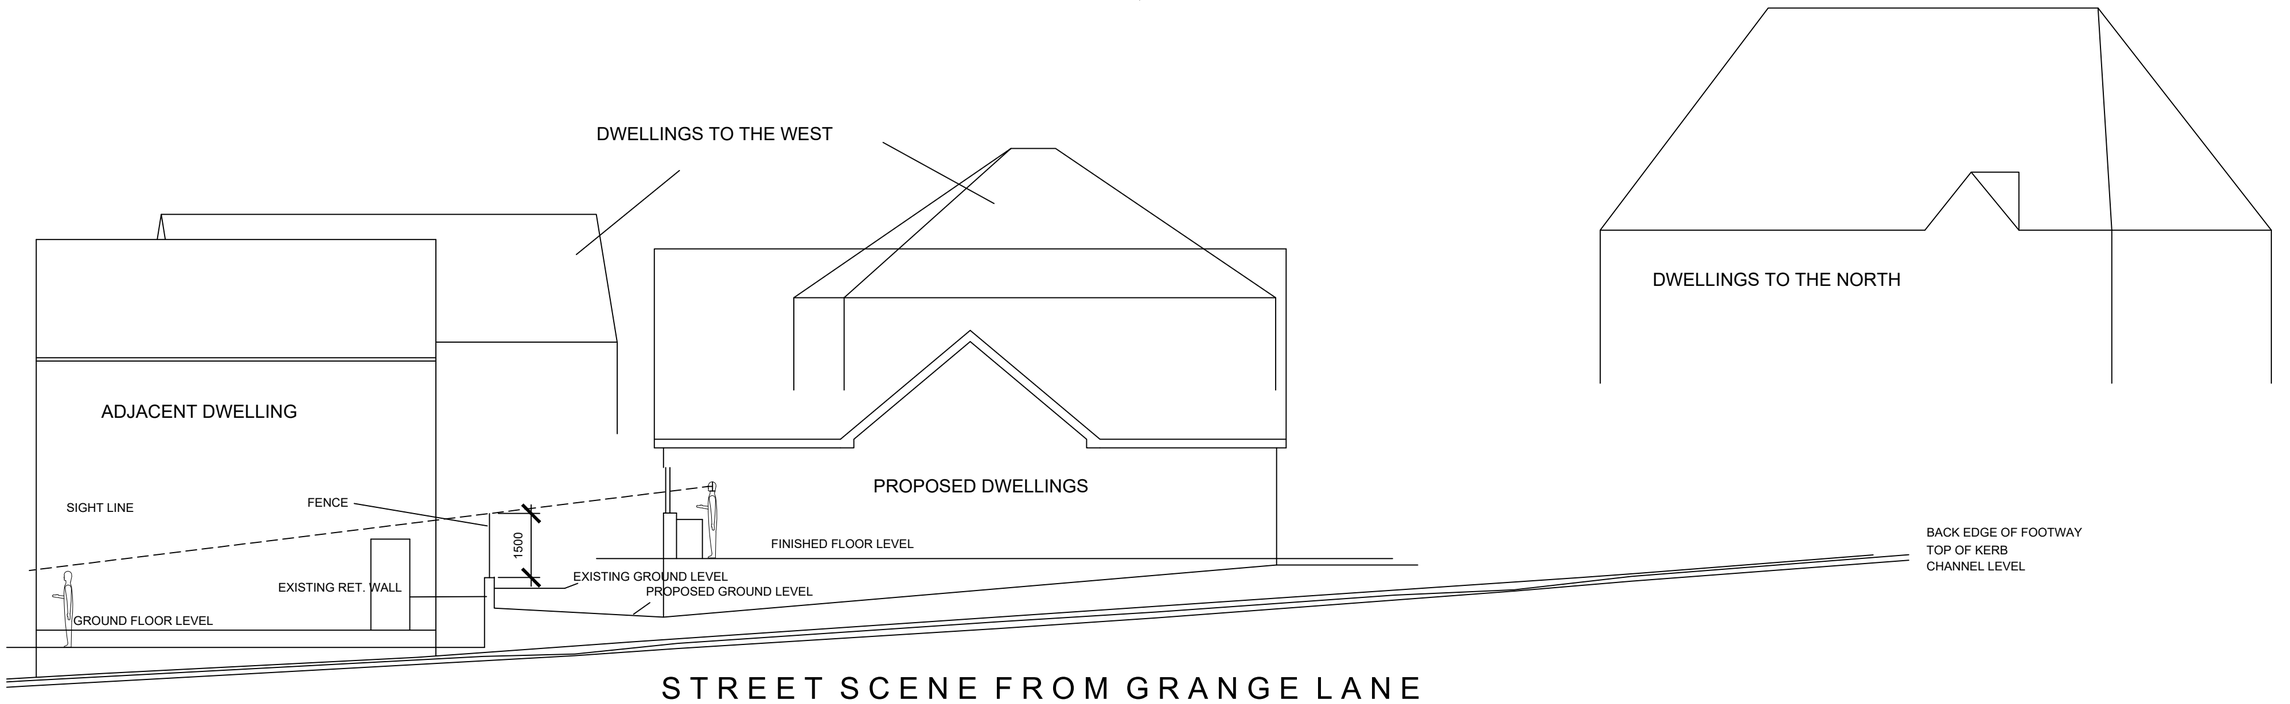

STREET SCENE FROM GRANGE LANE

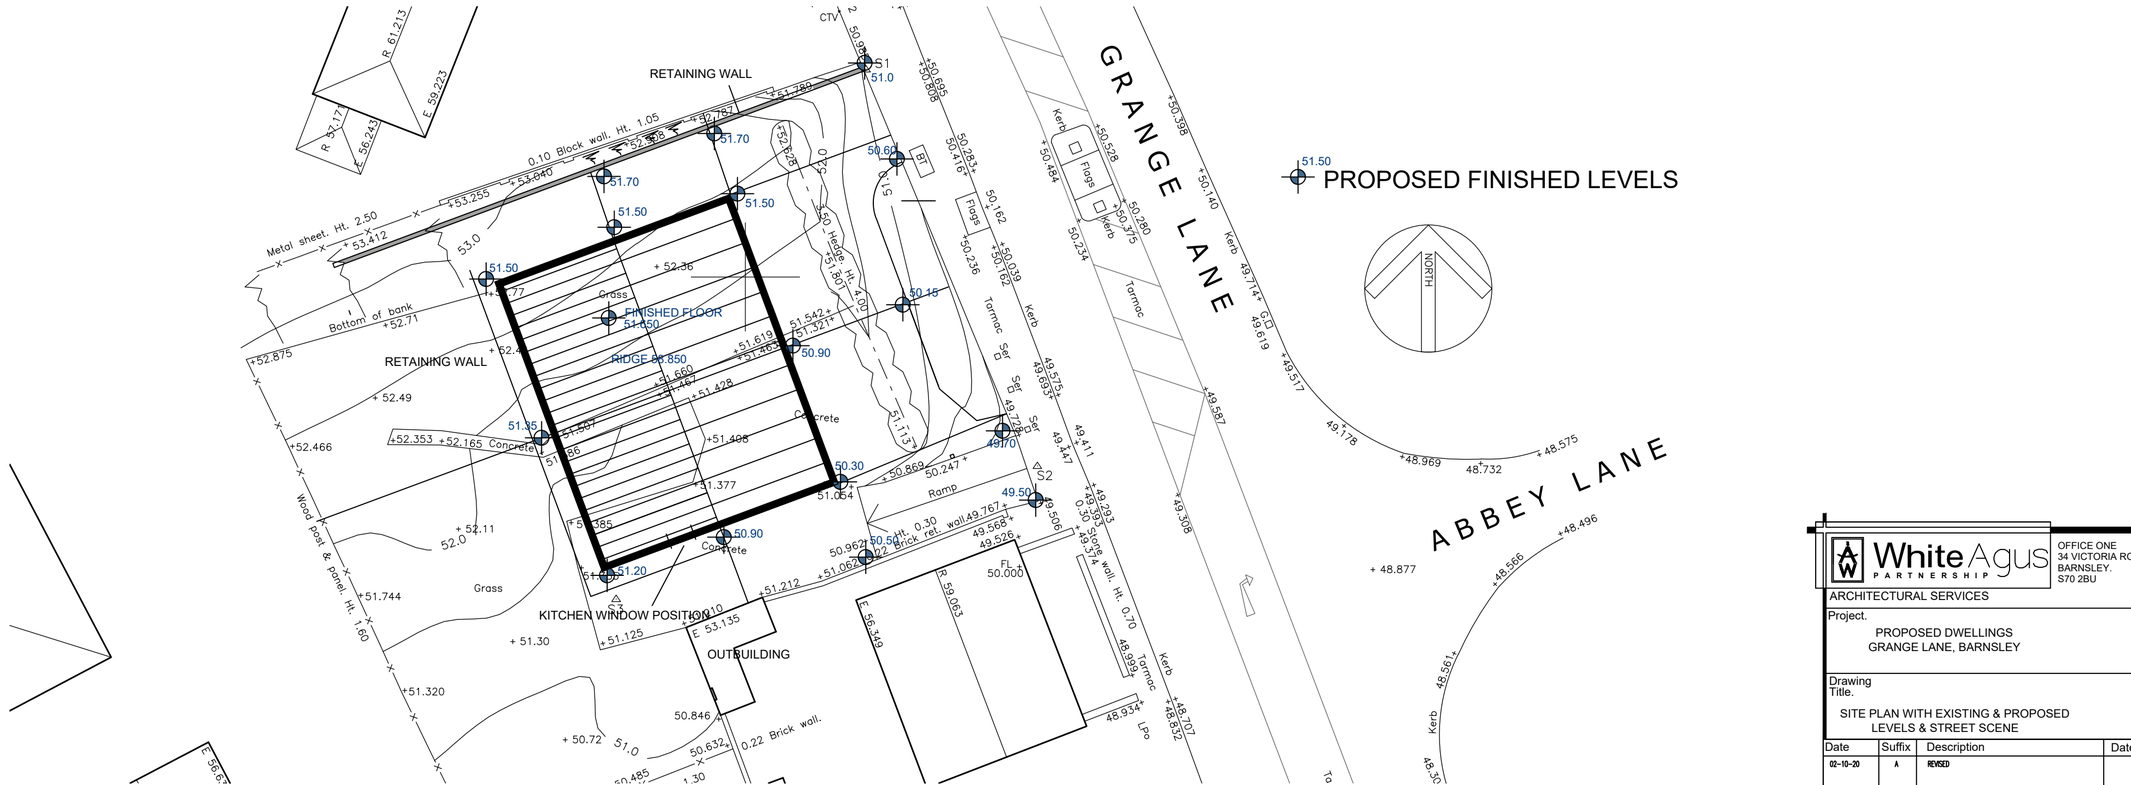

White Agus PARTNERSHIP
OFFICE ONE
34 VICTORIA ROAD
BARNSLEY.
S70 2BU
Phone: 01226 208482
Email: info@whiteaguspartnership.co.uk
Web: www.whiteaguspartnership.co.uk

ARCHITECTURAL SERVICES

Project. PROPOSED DWELLINGS GRANGE LANE, BARNSLEY	Client. MRS GWEN COOPER
Drawing Title. SITE PLAN WITH EXISTING & PROPOSED LEVELS & STREET SCENE	Date. SEPT 2020 · Scale. 1:200 @ A2 Ref. 19-146 · Dwg. No. 05 · Rev. A

Date	Suffix	Description	Date	Suffix	Description
02-10-20	A	REVISED			