




front elevation

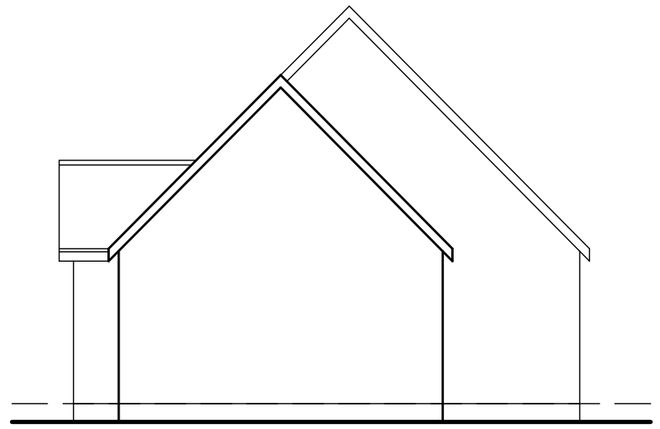


side elevation

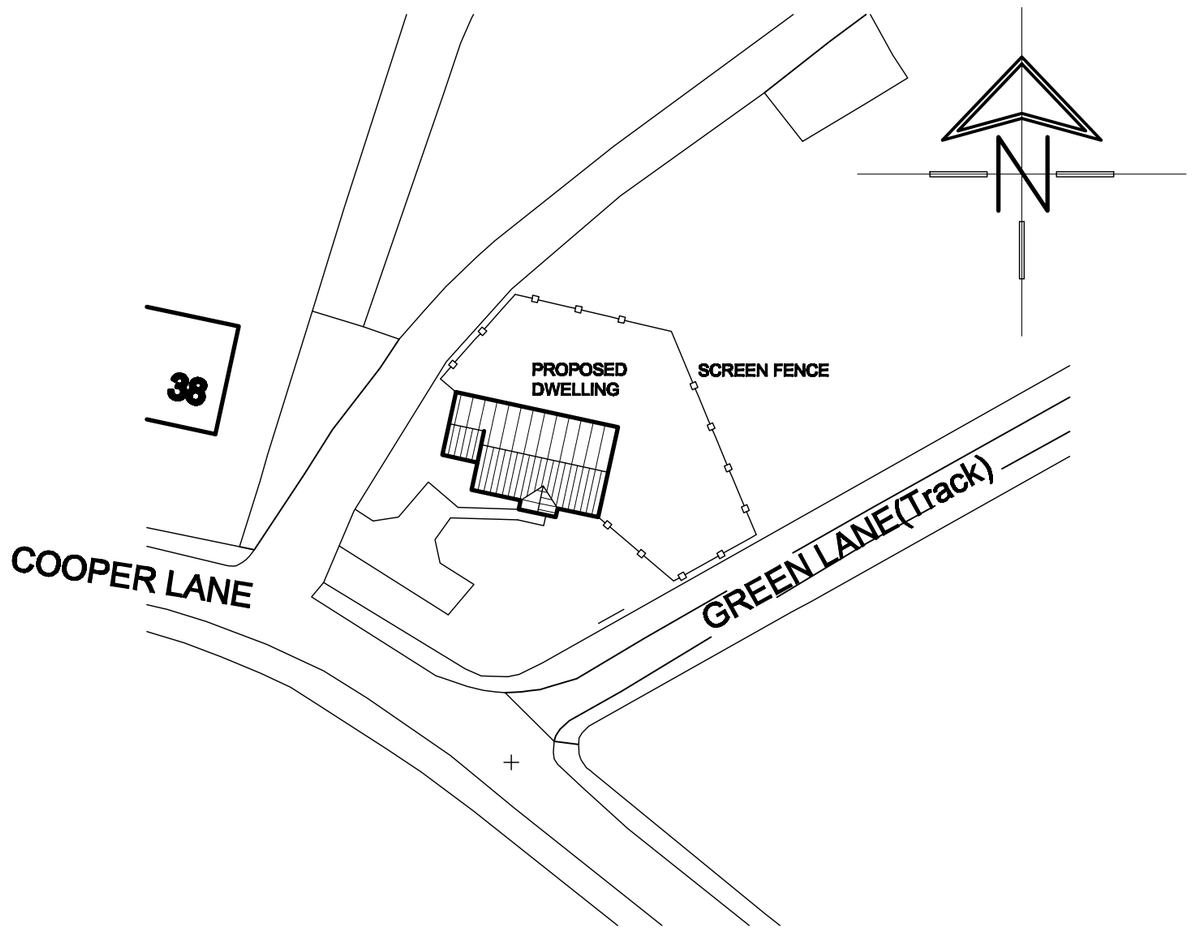


SITE PLAN
SCALE 1:500

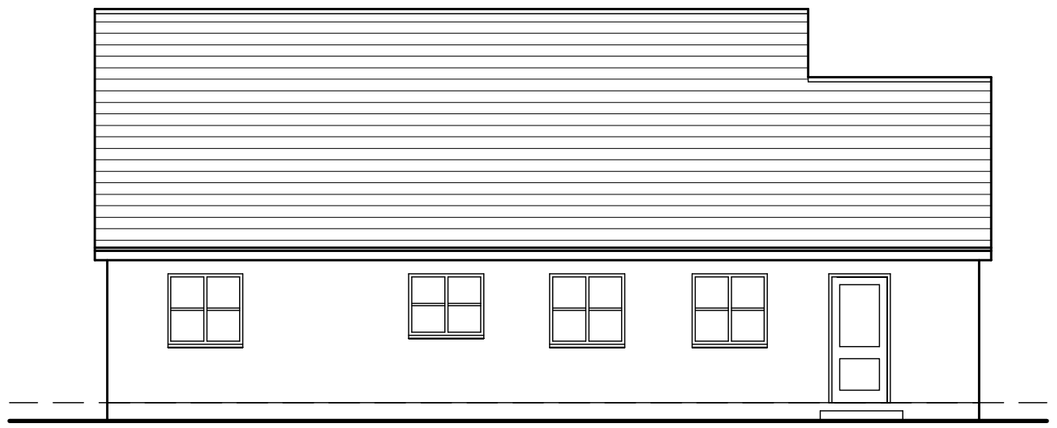


rear elevation

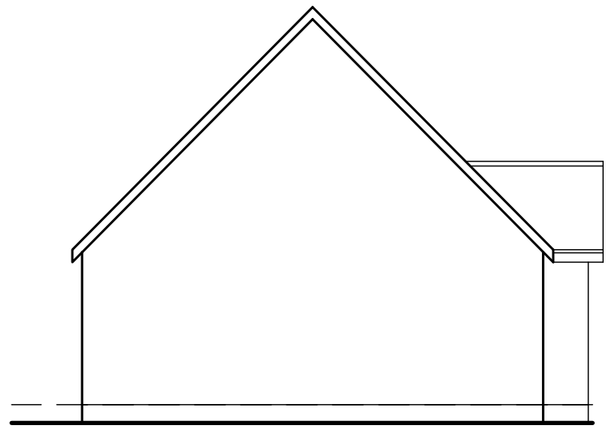

side elevation

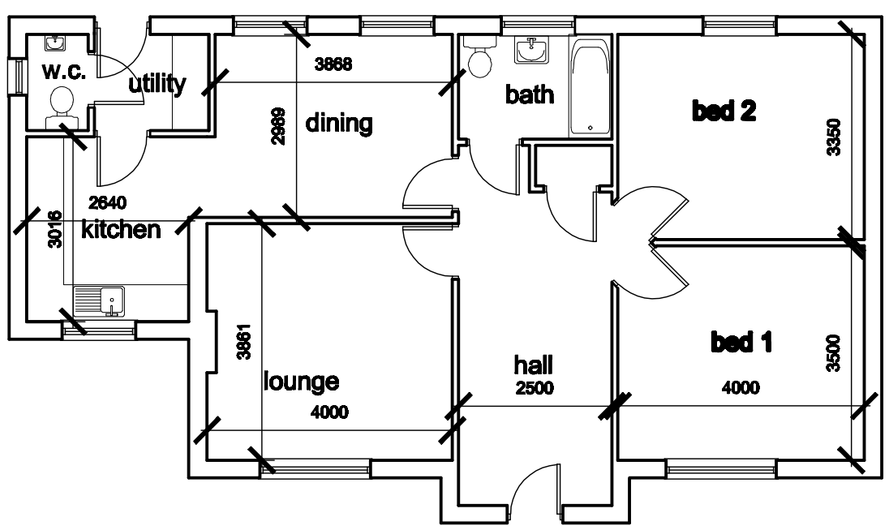

ground floor plan

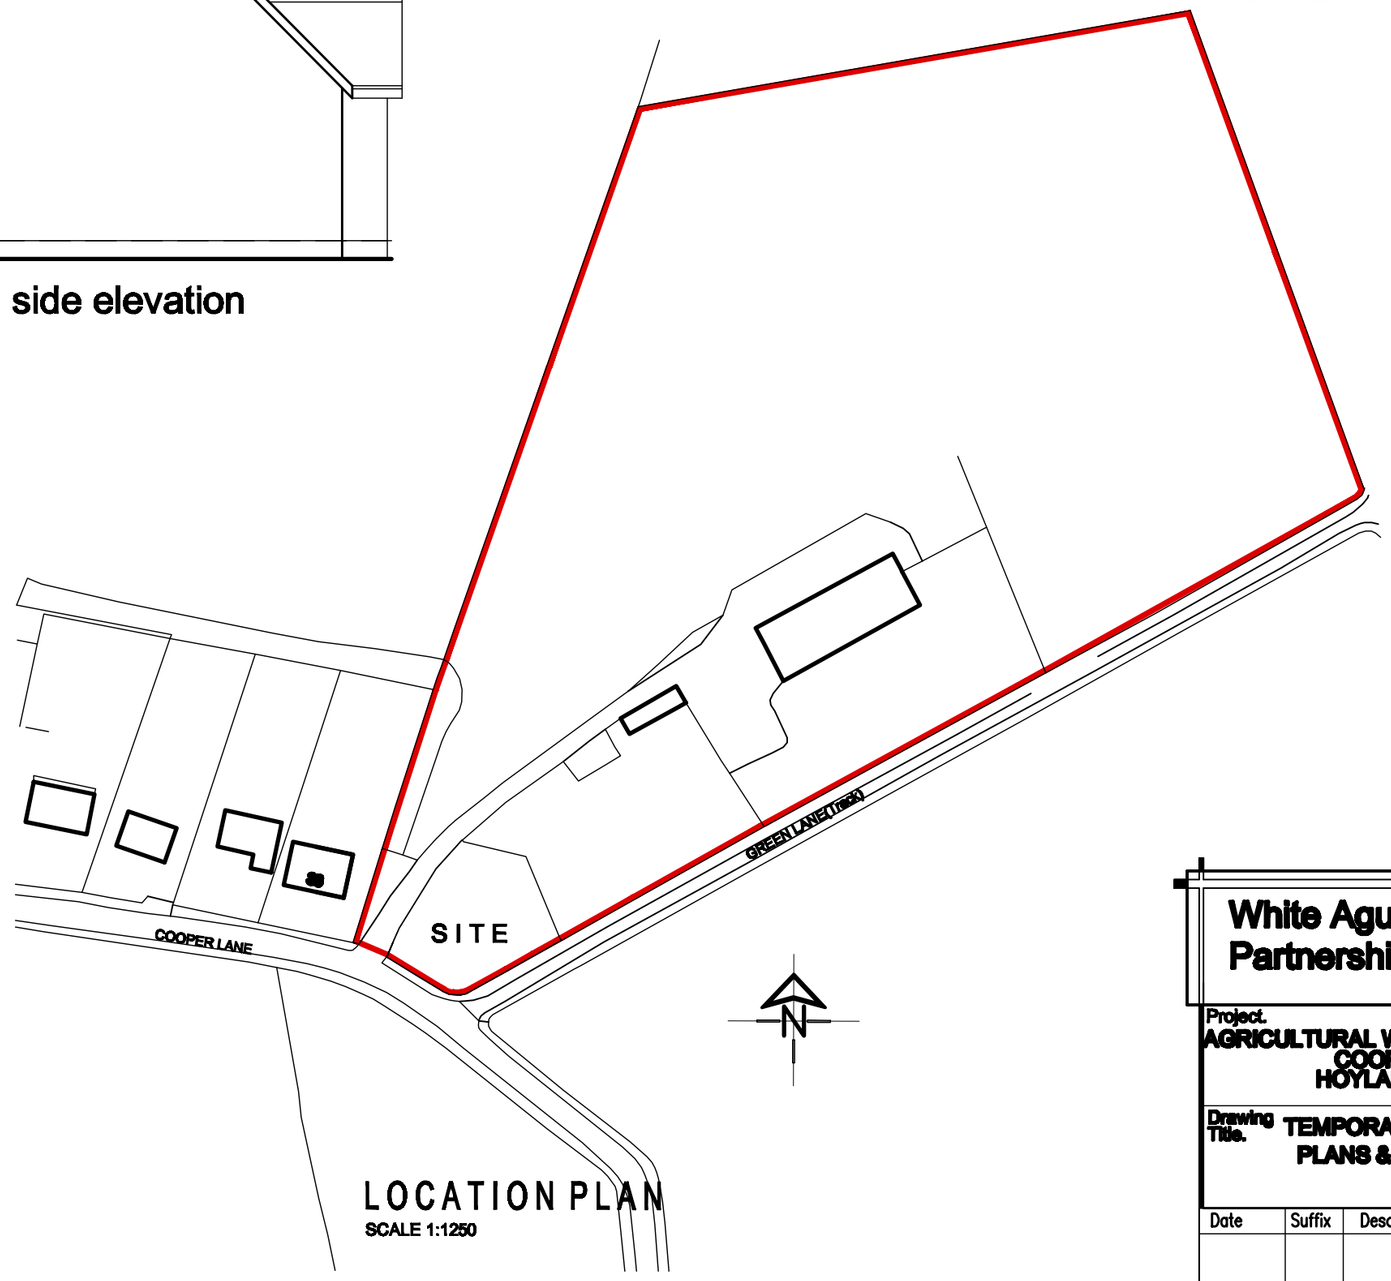

LOCATION PLAN
SCALE 1:1250

White Agus Partnership
128B, NEW ROAD,
STAINCROSS,
BARNSLEY.
S75 6PP
PHONE/FAX. 01226 208482
E mail: agus@btinternet.com
CHARTERED SURVEYORS AND BUILDING DESIGN CONSULTANTS

Project. AGRICULTURAL WORKER'S DWELLING COOPER LANE HOYLANDSWAINE	Client. MR SHAW
Drawing Title. TEMPORARY DWELLING PLANS & ELEVATIONS	Date. JUNE 2010 / Scale. 1:100
	Ref. 09-063 / Dwg. No. 04 / Rev.

Date	Suffix	Description	Date	Suffix	Description