

WHITE HART ROAD, **PENISTONE**

Bellway

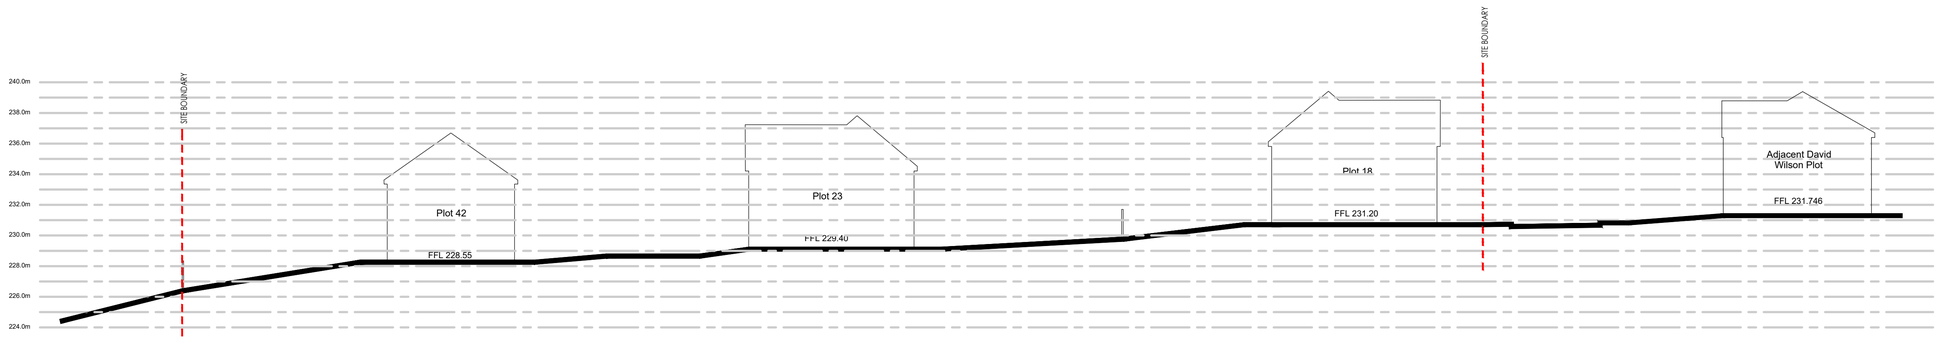


Site Section 1

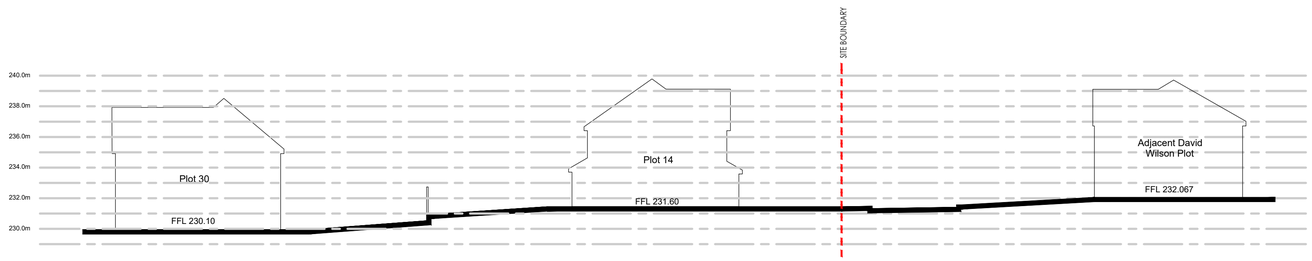

Site Section 2



Site Section 3

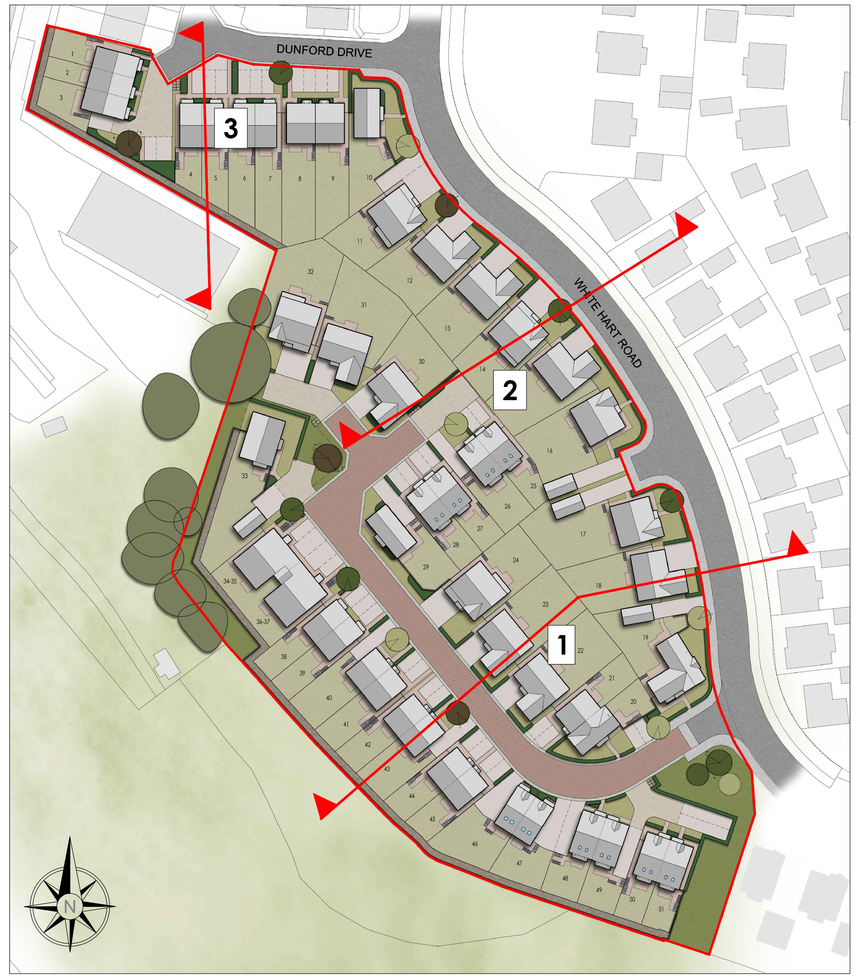

SITE PLAN SHOWING SITESECTIONS LOCATIONS
NOT TO SCALE

SITE SECTIONS - 2524-SS-02A
WHITE HART ROAD, PENISTONE
BELLWAY HOMES
SCALE:1:200@A1 - JUNE 2026

PARKER PEEL
ARCHITECTURAL
e info@parkerpeel.co.uk w www.parkerpeel.co.uk t 01924 921 860

SITE SECTIONS - 1:200

NOTE: Levels are shown for illustrative purposes only and are subject to detail design

0m 4m 8m 12m 16m 20m