

House Type 201 - Urban Core

FLOOR AREA
60.48m², 651ft²

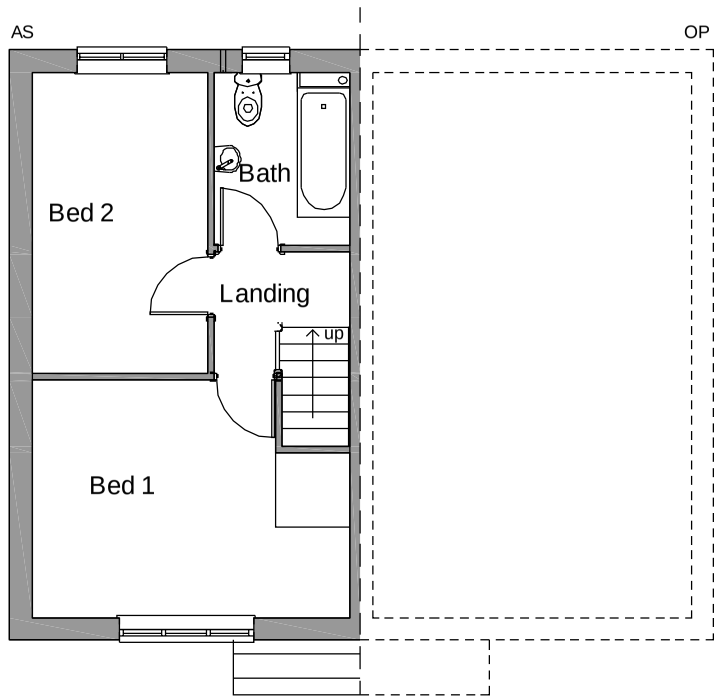

First Floor Plan

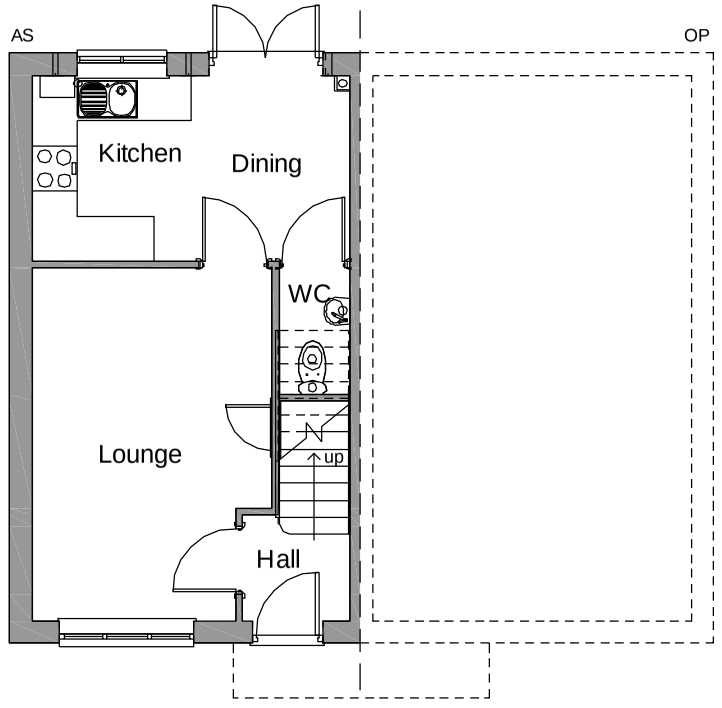


Ground Floor Plan




Front Elevation



Rear Elevation

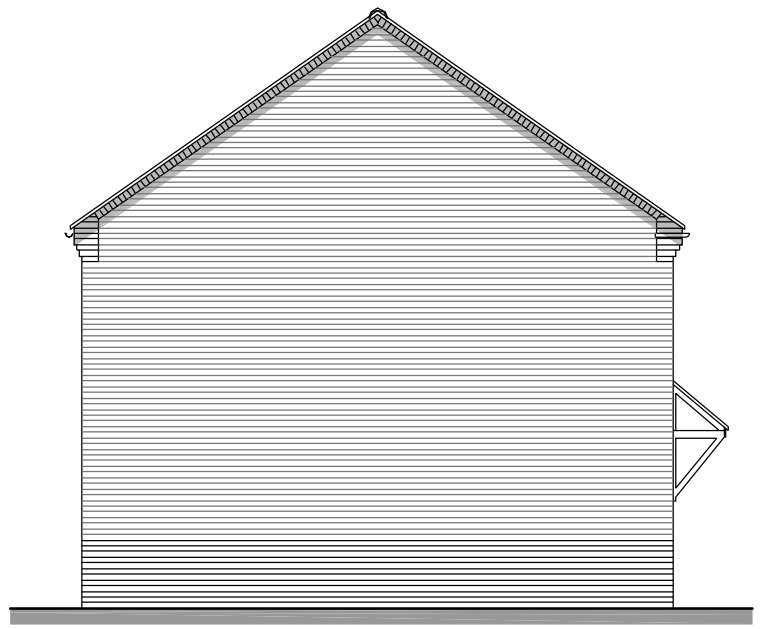

Side Elevation

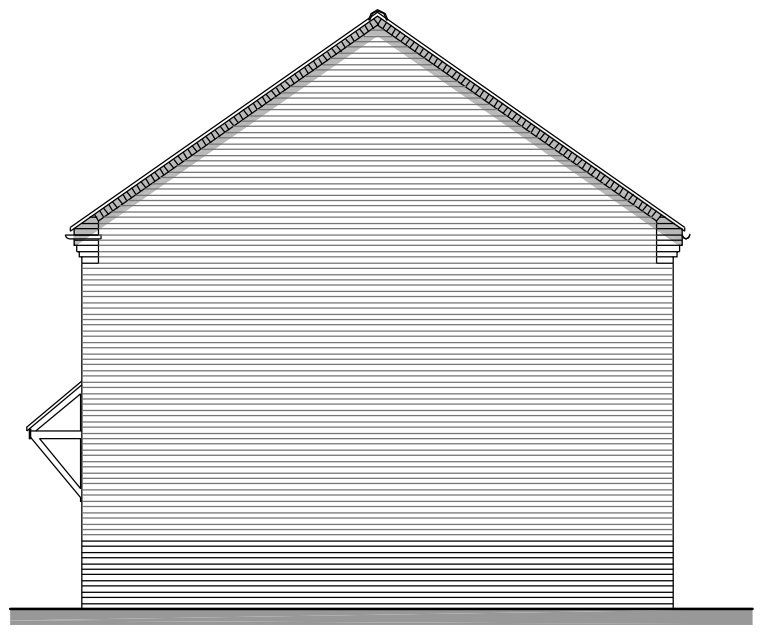

Side Elevation

Notes:
Sketch schemes may be based on plan information of unknown origin and is subject to verification and survey.
Contractors must verify all dimensions on site before commencing any work or shop drawings. This drawing is not to be scaled. Use figured dimensions only.
Building areas are liable to adjustment over the course of the design process due to ongoing construction detailing developments.

Subject to statutory approvals and survey.

50 40 30 20 10mm

Materials
- Main facing brick
- Contrasting brick base course
- Contrasting brick on edge sills and heads
- Plain profile, concrete roof tiles
- White uPVC double glazed, plain casement windows
- White uPVC fascias
- Black uPVC rainwater goods
- Lean-to canopies on timber brackets
- Solid panel doors

revisions
status Planning

edward | architectural services ltd
prospect house 32 sovereign street leeds ls1 4bj t 0113 398 4000
www.eas-limited.co.uk

project Barnburgh Lane, Goldthorpe
client Gleeson Homes and Regeneration
title House Type 201
Urban Core

drawn cr checked ge date 08.12.11 scale 1:100@A3
job no 0291 drawing no PL-20 rev .