Notes:

PLANNING DRAWINGS - THIS DRAWING SHOULD NOT BE USED FOR ANY OTHER PURPOSES THAN THAT SPECIFIED HERE

COPYRIGHT - THIS DRAWING MAY NOT BE REPRODUCED OR MODIFIED IN WHOLE OR PART BY ANY PERSON OR ORGANISATION WITHOUT THE ARCHITECTS CONSENT. ISUING COPIES TO THIRD PARTIES MAY NOT BE DONE WITHOUT THE ARCHITECTS CONSENT

Revision: --

Revision List:

0 5m

Project/ Client: Mosley / Bagger Wood Farm

Drawing Title: First Floor Plan - Proposed

Drawing Number: 2068/TP/007

Scale at A3: 1:100

Date: Feb 19

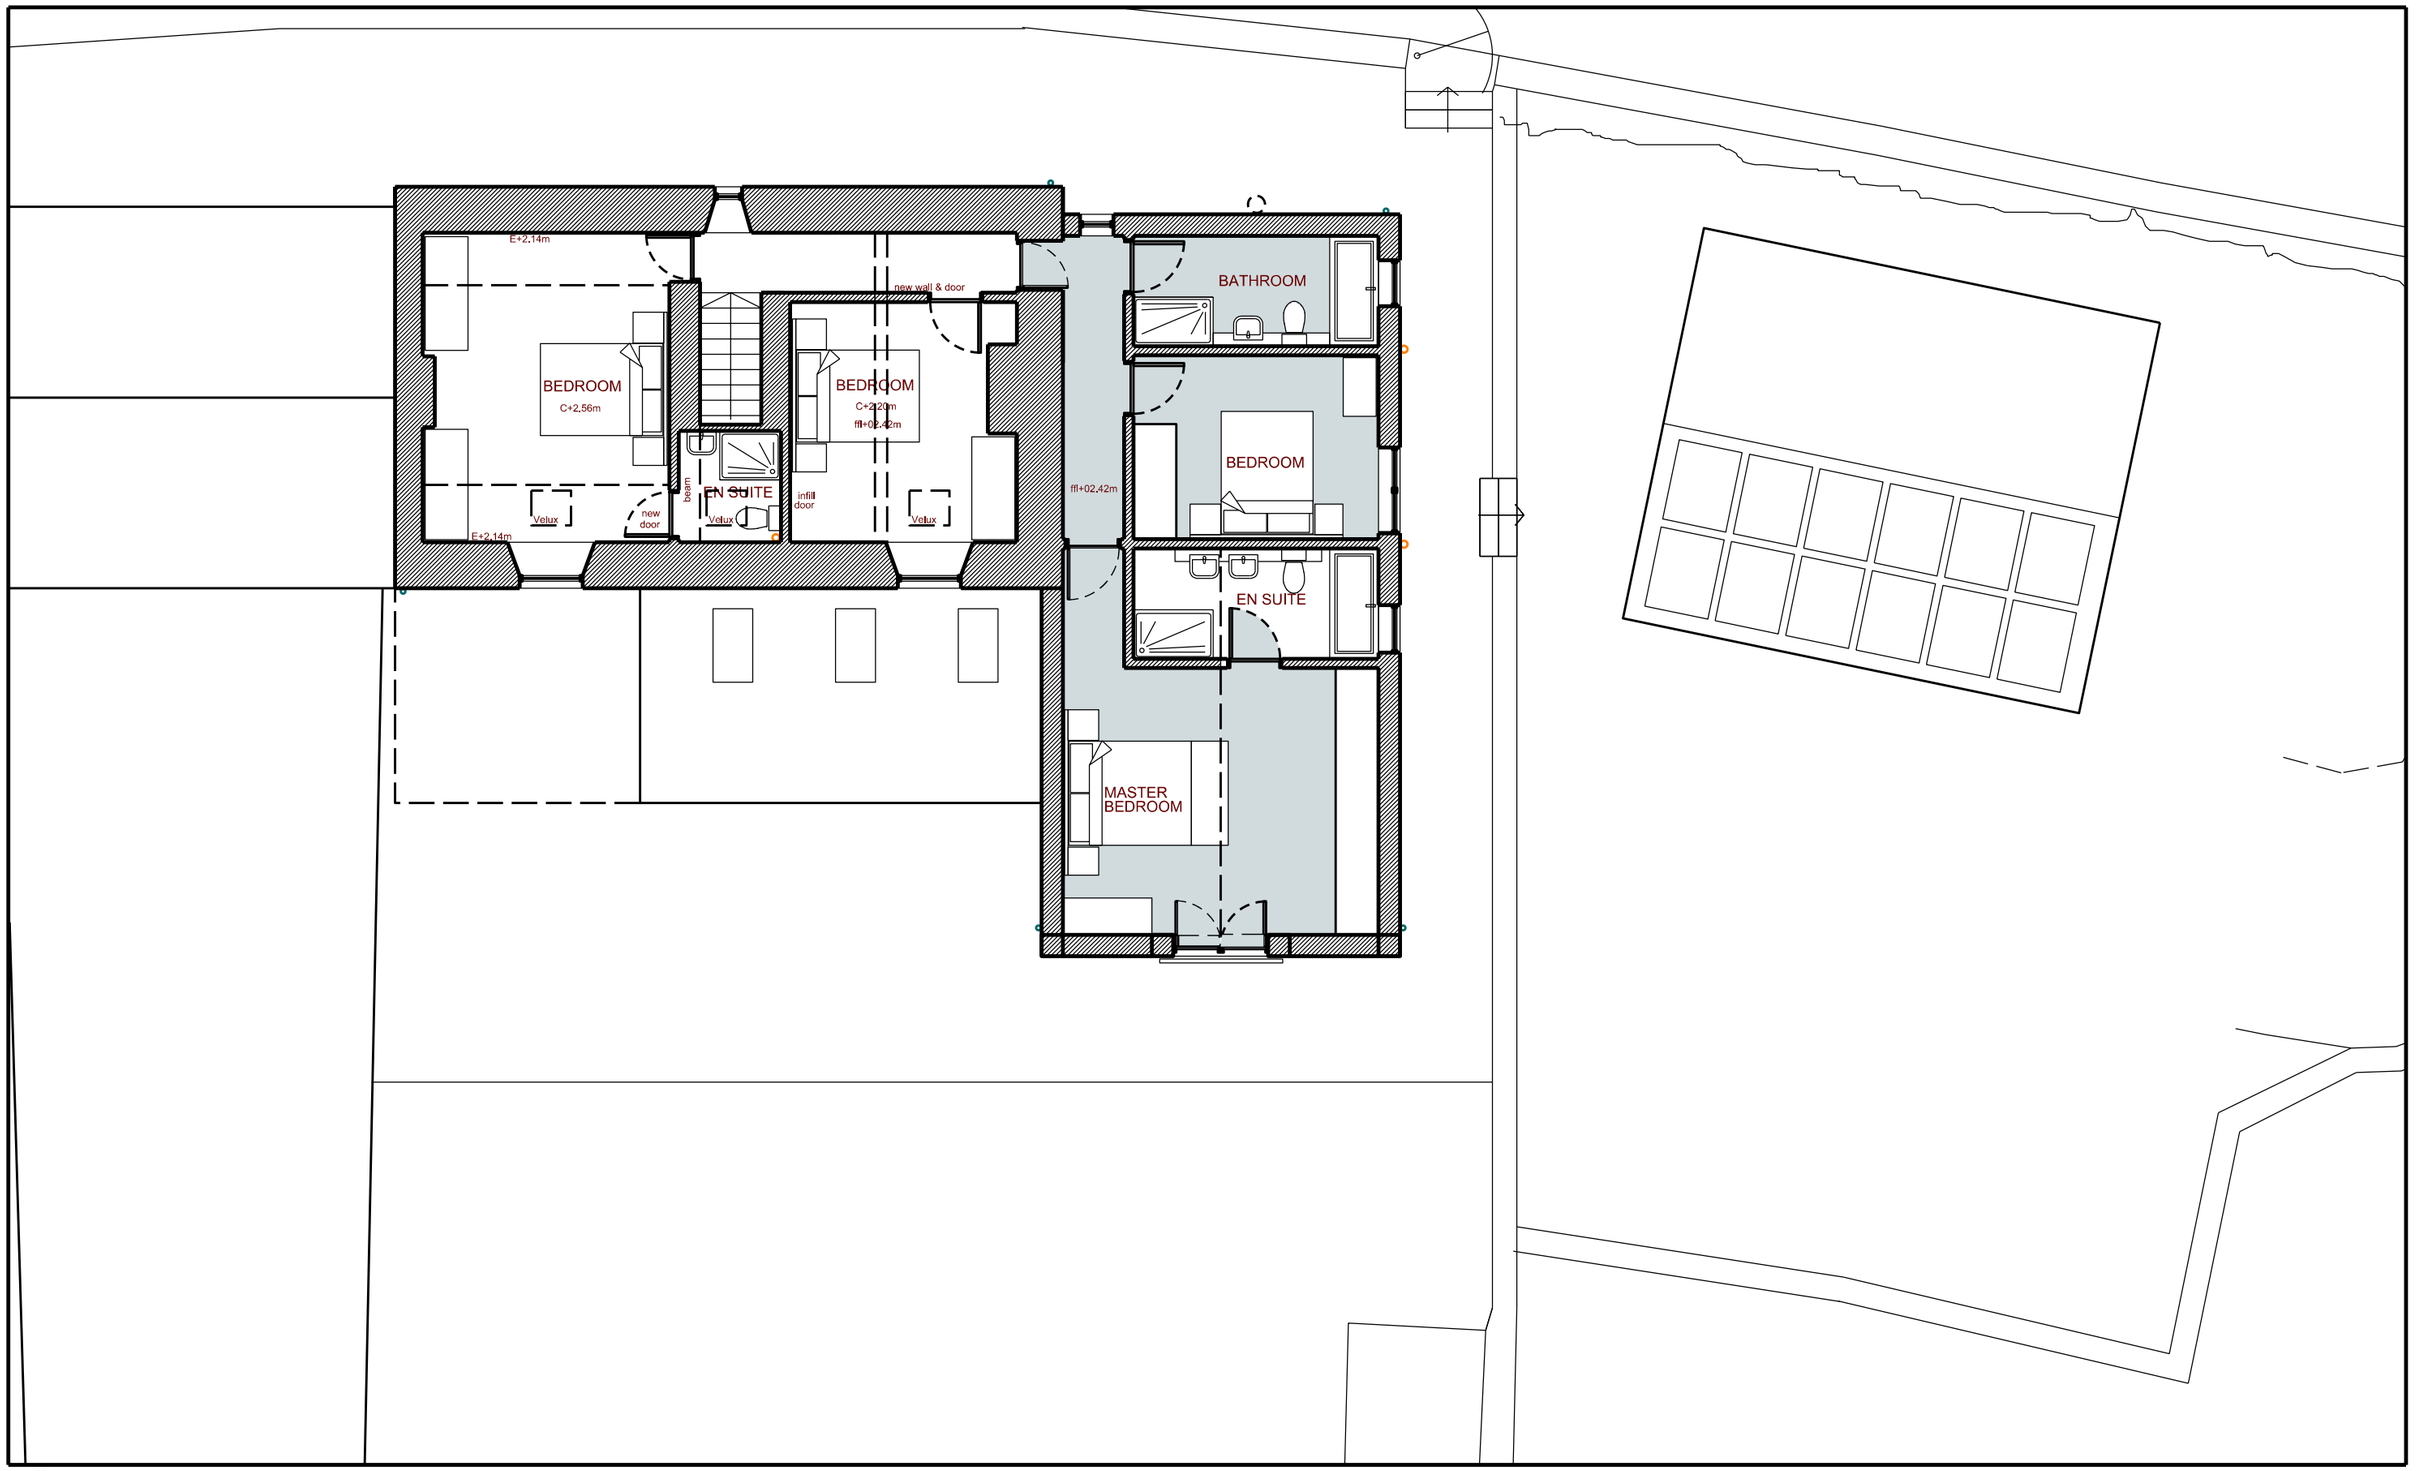

DSA design space architecture t: +44 (0)1226 762697 e:info@designspacearchitects.co.uk www.designspacearchitects.co.uk