


Drawing No.	Rev No.
MMG001 -001	

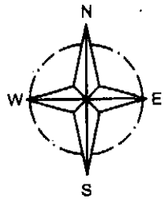

INDICATIVE ONLY

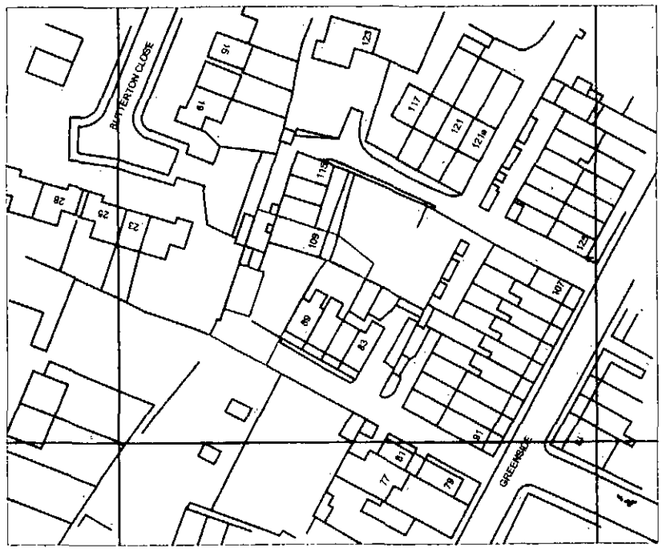

LOACATION PLAN
SCALE 1:1250

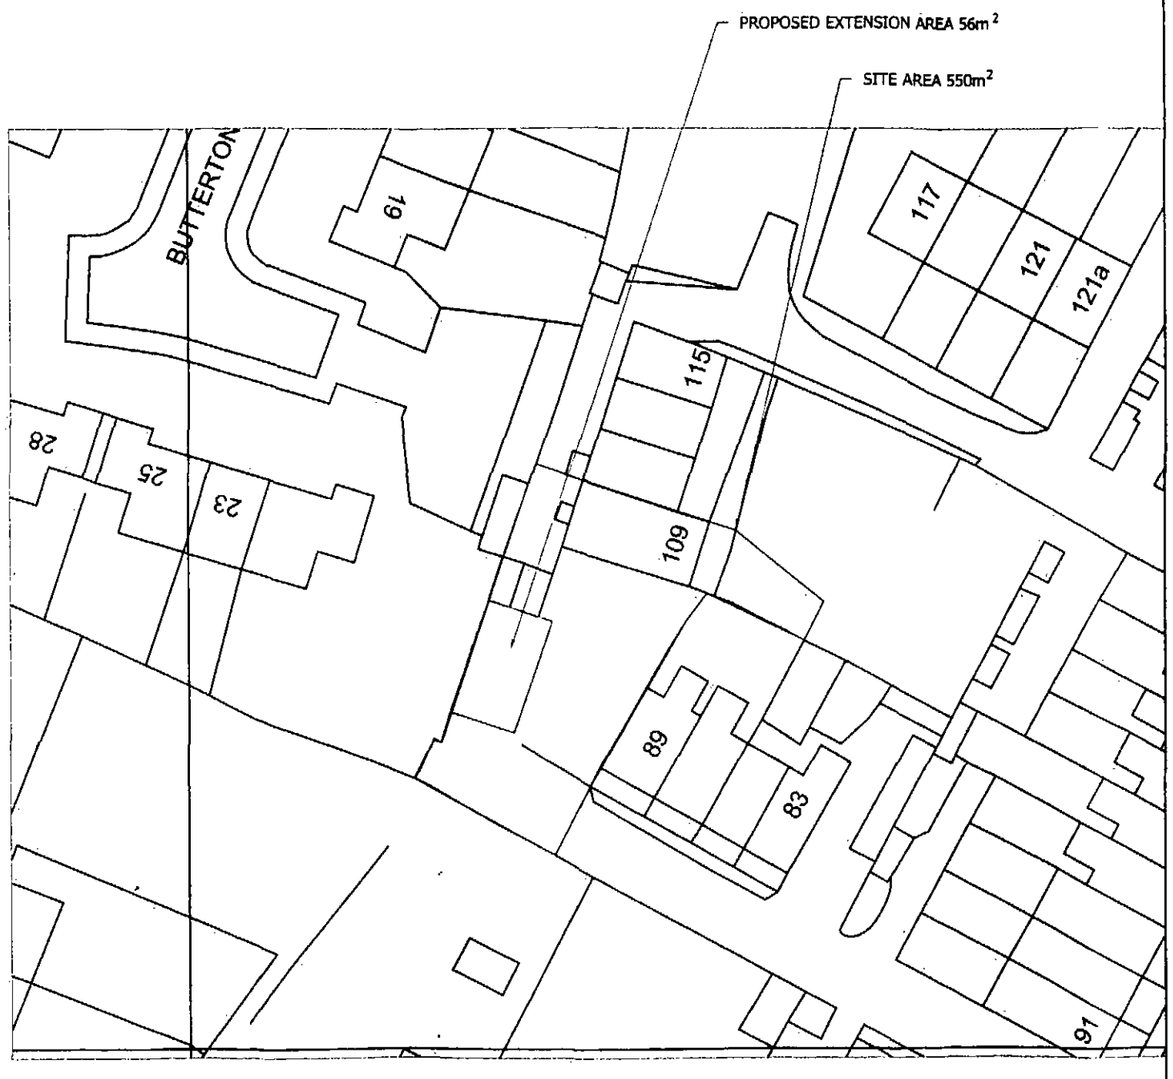

SITE PLAN
SCALE 1:500

DO NOT SCALE: Contractor to check all dimensions and report any omissions or errors.

NOTES

Rev	Description	By	Chk	App	Date

JRB DESIGNS Ltd
166 Churchfield Lane
Darton
Barnsley
S75 5EA
Tel: 01226 383542
Fax: 01226 380078
Mob: 07970 541192
Email: john@jrbdesigns.co.uk

This drawing is copyright. © jrbdesigns Ltd.

Client
MR M GRIFFITHS

Drawing Title
SITE PLANS

Address
109 GREENSIDE
MAPPLEWELL
BARNSLEY
S75 6AX

Project Title:
PROPOSED DETACHED GARAGE WITH GRANNY FLAT

Purpose of Issue:
PLANNING

Drawing Status
FIRST ISSUE


Scale at A1	Drawn By	Date	
AS SHOWN	JRB	29/09/06	
Checked By	Date	Approved By	Date
MG	29/09/06	MG	29/09/06
Project No.		Drawing No.	Revision
MMG001		001	-

APPROVAL ☒ INFORMATION ☐ TENDER ☐ CONTRACT ☐ CONSTRUCTION ☐


Drawing No.	Rev No.
MMG001 -003	




PROPOSED FRONT ELEVATION
SCALE 1:50

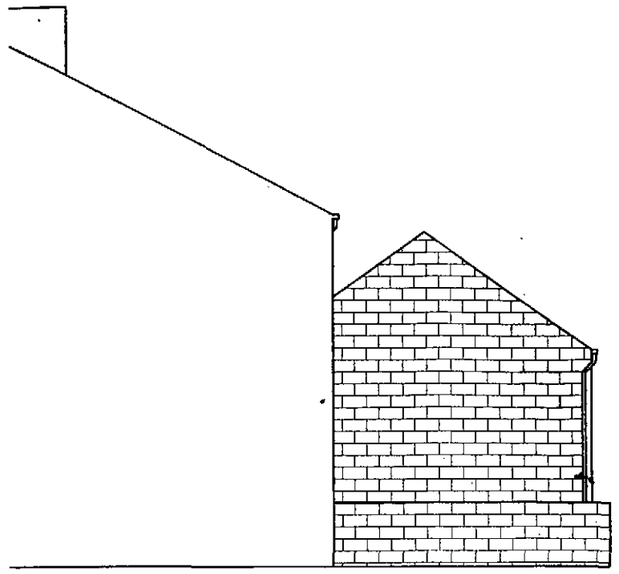

PROPOSED REAR ELEVATION
SCALE 1:50

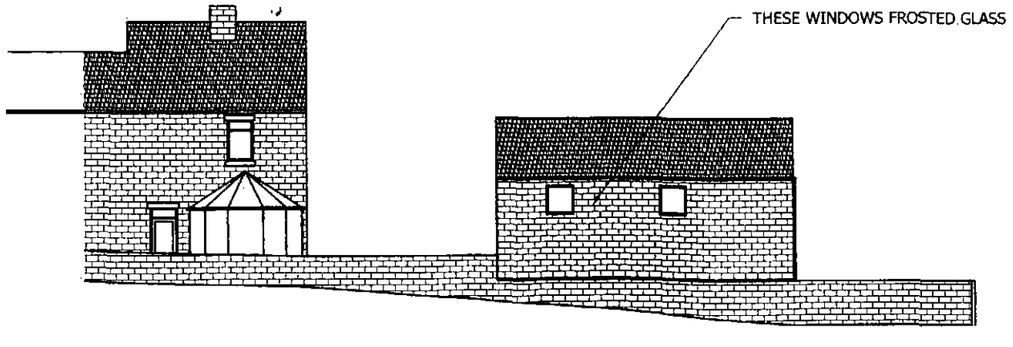

PROPOSED END ELEVATION
SCALE 1:200

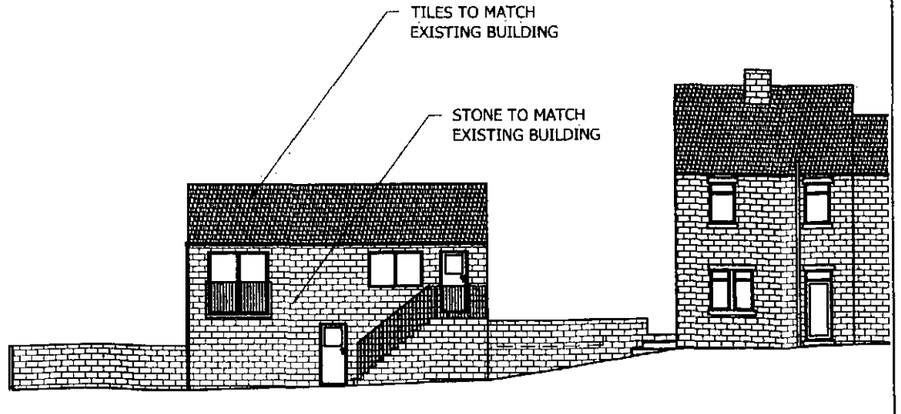

PROPOSED END ELEVATION
SCALE 1:200

DO NOT SCALE: Contractor to check all dimensions and report any omissions or errors

NOTES

Rev	Description	By	Chk	App	Date

JRB DESIGNS Ltd
166 Churchfield Lane
Darton
Barnsley
S75 5EA
Tel: 01226 383542
Fax: 01226 380078
Mob: 07970 541192
Email: john@jrbdesigns.co.uk

This drawing is copyright. © jrbdesigns Ltd.

Client
MR M GRIFFITHS

Drawing Title
PROPOSED ELEVATIONS

Address
109 GREENSIDE,
MAPPLEWELL
BARNSLEY
S75 6AX

Project Title:
PROPOSED DETACHED GARAGE WITH GRANNY FLAT


Purpose of Issue:
PLANNING.

Drawing Status
FIRST ISSUE

Scale at A3	Drawn By	Date		
AS SHOWN	JRB	29/09/06		
Checked By	Date	Approved By	Date	
MG	29/09/06	MG	29/09/06	
Project No.		Drawing No.		Revision
MMG001		003		-

APPROVAL ☒ INFORMATION ☐ TENDER ☐ CONTRACT ☐ CONSTRUCTION ☐

Drawing No.	Rev No.
MMG001 -004	

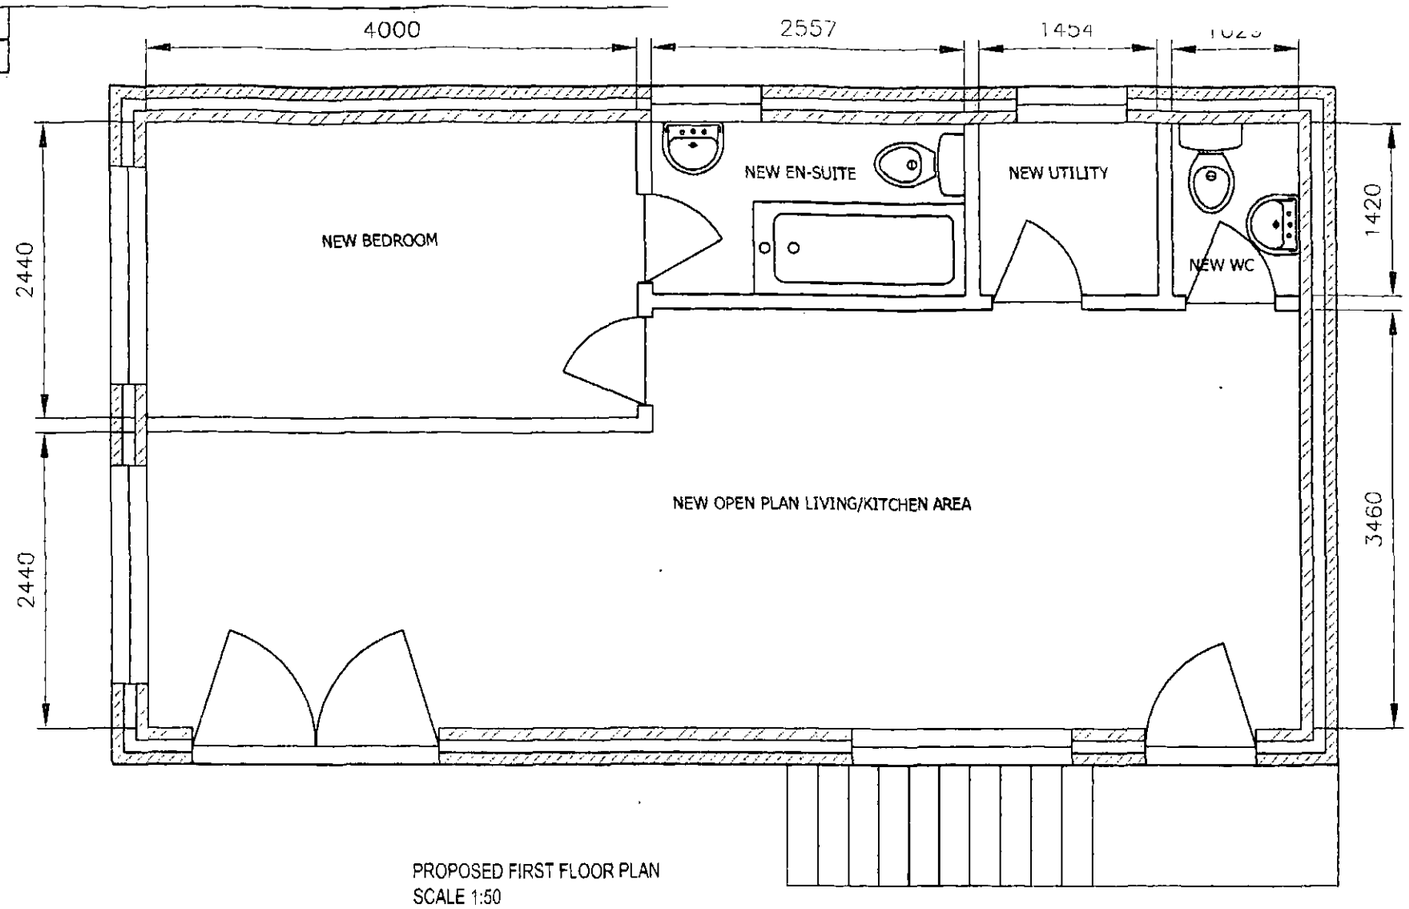

PROPOSED FIRST FLOOR PLAN
SCALE 1:50

PROPOSED GROUND FLOOR PLAN
SCALE 1:50

NOTES

Rev	Description	By	Chk	App	Date

JRB DESIGNS Ltd
166 Churchfield Lane
Darton
Barnsley
S75 5EA
Tel: 01226 383542
Fax: 01226 380078
Mob: 07970 541192
Email: john@jrbdesigns.co.uk

This drawing is copyright. © jrbdesigns Ltd.

Client
MR M GRIFFITHS

Drawing Title
PROPOSED PLANS

Address
109 GREENSIDE
MAPPLEWELL
BARNSLEY
S75 6AX

Project Title:
PROPOSED DETACHED GARAGE WITH GRANNY FLAT

Purpose of Issue:
PLANNING

Drawing Status
FIRST ISSUE

Scale at A3	Drawn By	Date	
AS SHOWN	JRB	29/09/06	
Checked By	Date	Approved By	Date
MG	29/09/06	MG	29/09/06
Project No.		Drawing No.	Revision
MMG001		004	-

APPROVAL ☒ INFORMATION ☐ TENDER ☐ CONTRACT ☐ CONSTRUCTION ☐