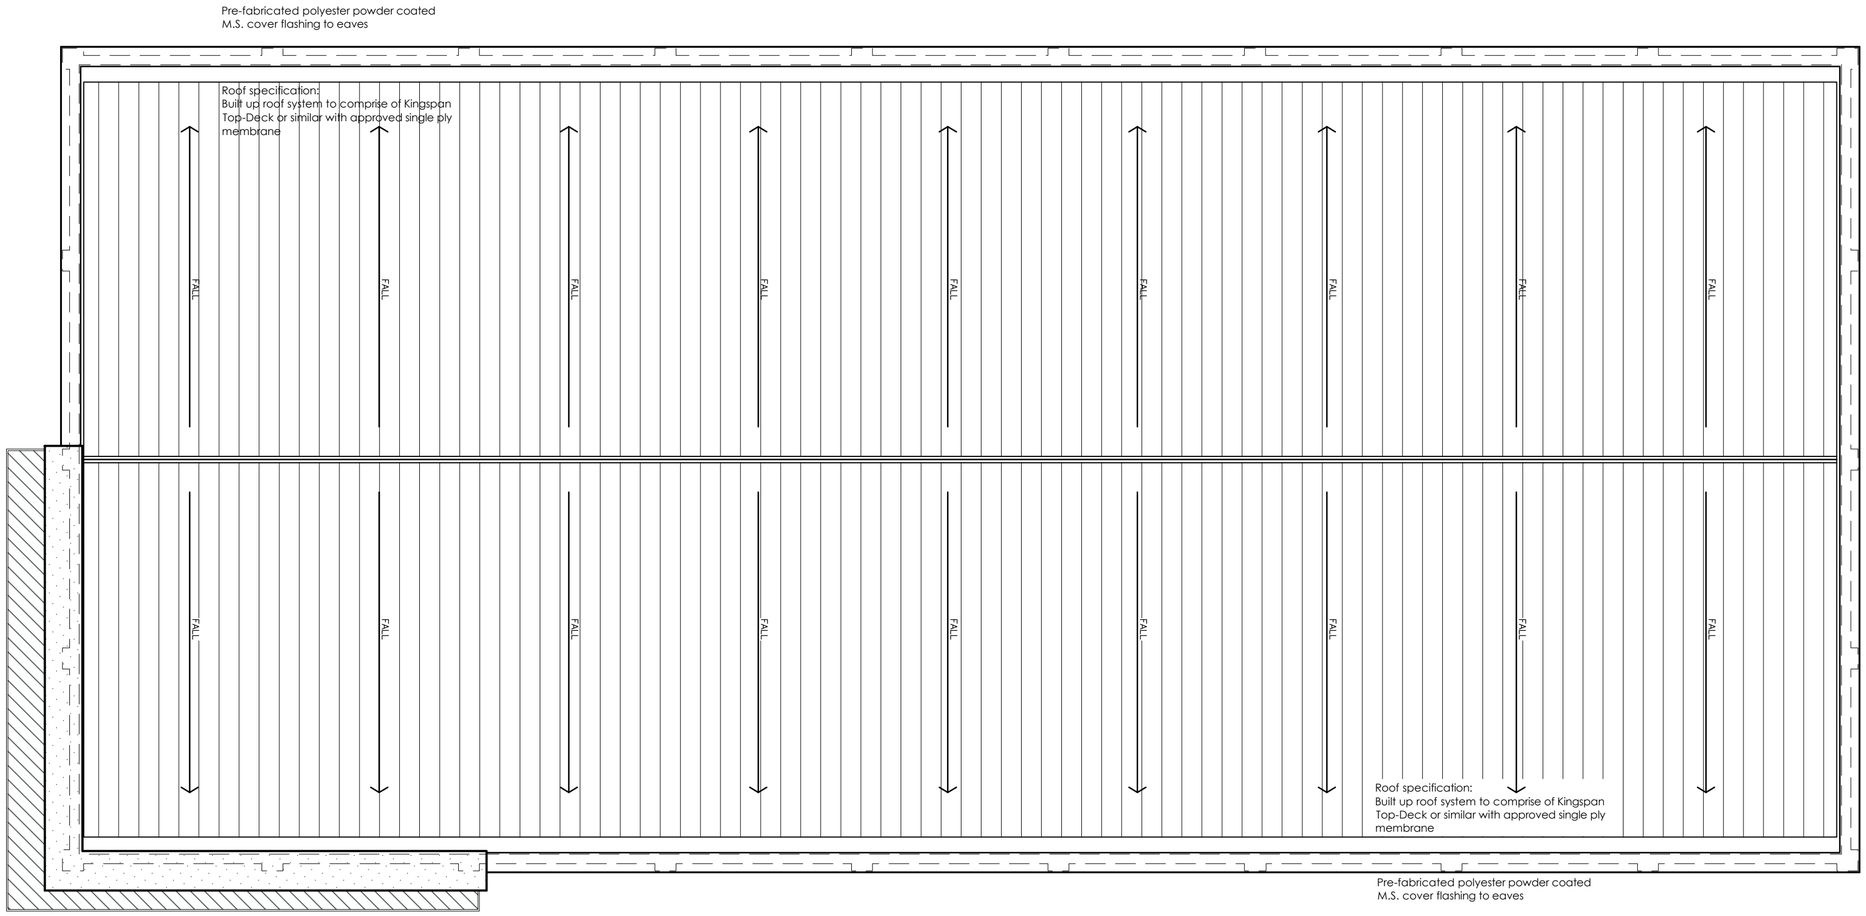


Canopy Roof :
By Specialist Canopy Contractor.

Canopy:
Colour RAL 7016 Anthracite grey

Proposed Retail Unit A

Rev	Date	Description	Rev By	Chk'd By
-	-	-	-	-

Project Title	Proposed Development Barnsley Road Highgate Goldthorpe
Client	Dearne Estates (Goldthorpe) Ltd
Status	PLANNING
Scale	1:100
Drawing Size	A1
Drawn By	LH
Checked By	NJC
Date	01/16
Drawing Title	Proposed Roof Plan
Job-Dwg No	13907-105
Rev	-

THE HARRIS PARTNERSHIP WAKEFIELD
2 St. Johns North, Wakefield, WF1 3QA
t. 01924 291 800 f. 01924 290 072

THE HARRIS PARTNERSHIP MANCHESTER
2nd Floor, Carvers Warehouse,
77 Dale Street, Manchester, M1 2HG
t. 0161 238 8555 f. 0161 244 5809

THE HARRIS PARTNERSHIP MILTON KEYNES
The Old Rectory, 79 High Street
Newport Pagnell, MK16 8AB
t. 01908 211 577 f. 01908 211 722

THE HARRIS PARTNERSHIP READING
101 London Road, Reading, RG1 5BY
t. 0118 950 7700 f. 0118 956 8642

THE HARRIS PARTNERSHIP
ARCHITECTS
www.harrispartnership.com

CAD file reference

This drawing is copyright and may not be reproduced in whole or part without written authority. Do not scale off this drawing.