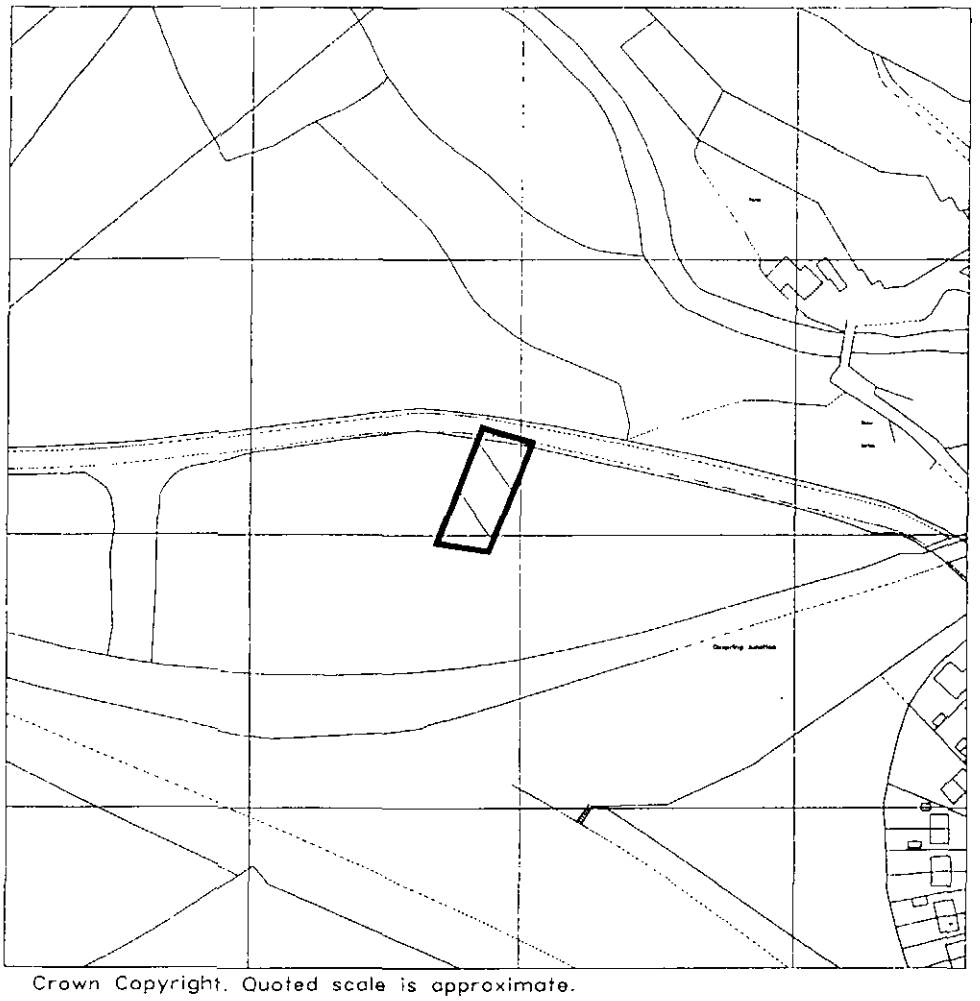



Crown Copyright. Quoted scale is approximate.

SCALE: 1:2500


This map is reproduced from the Ordnance Survey material by The Coal Authority [or division thereof] with the permission of the Controller of Her Majesty's Stationery Office, Crown Copyright. Unauthorised reproduction infringes Crown Copyright and may lead to prosecution or civil proceedings. Licence Number: AL51060A001.

This is a plan of the boundaries of the property in respect of which this report has been prepared. It is the responsibility of the user to ensure that the boundaries shown correspond with those of the property.


APPROXIMATE POSITION OF ENQUIRY BOUNDARY SHOWN

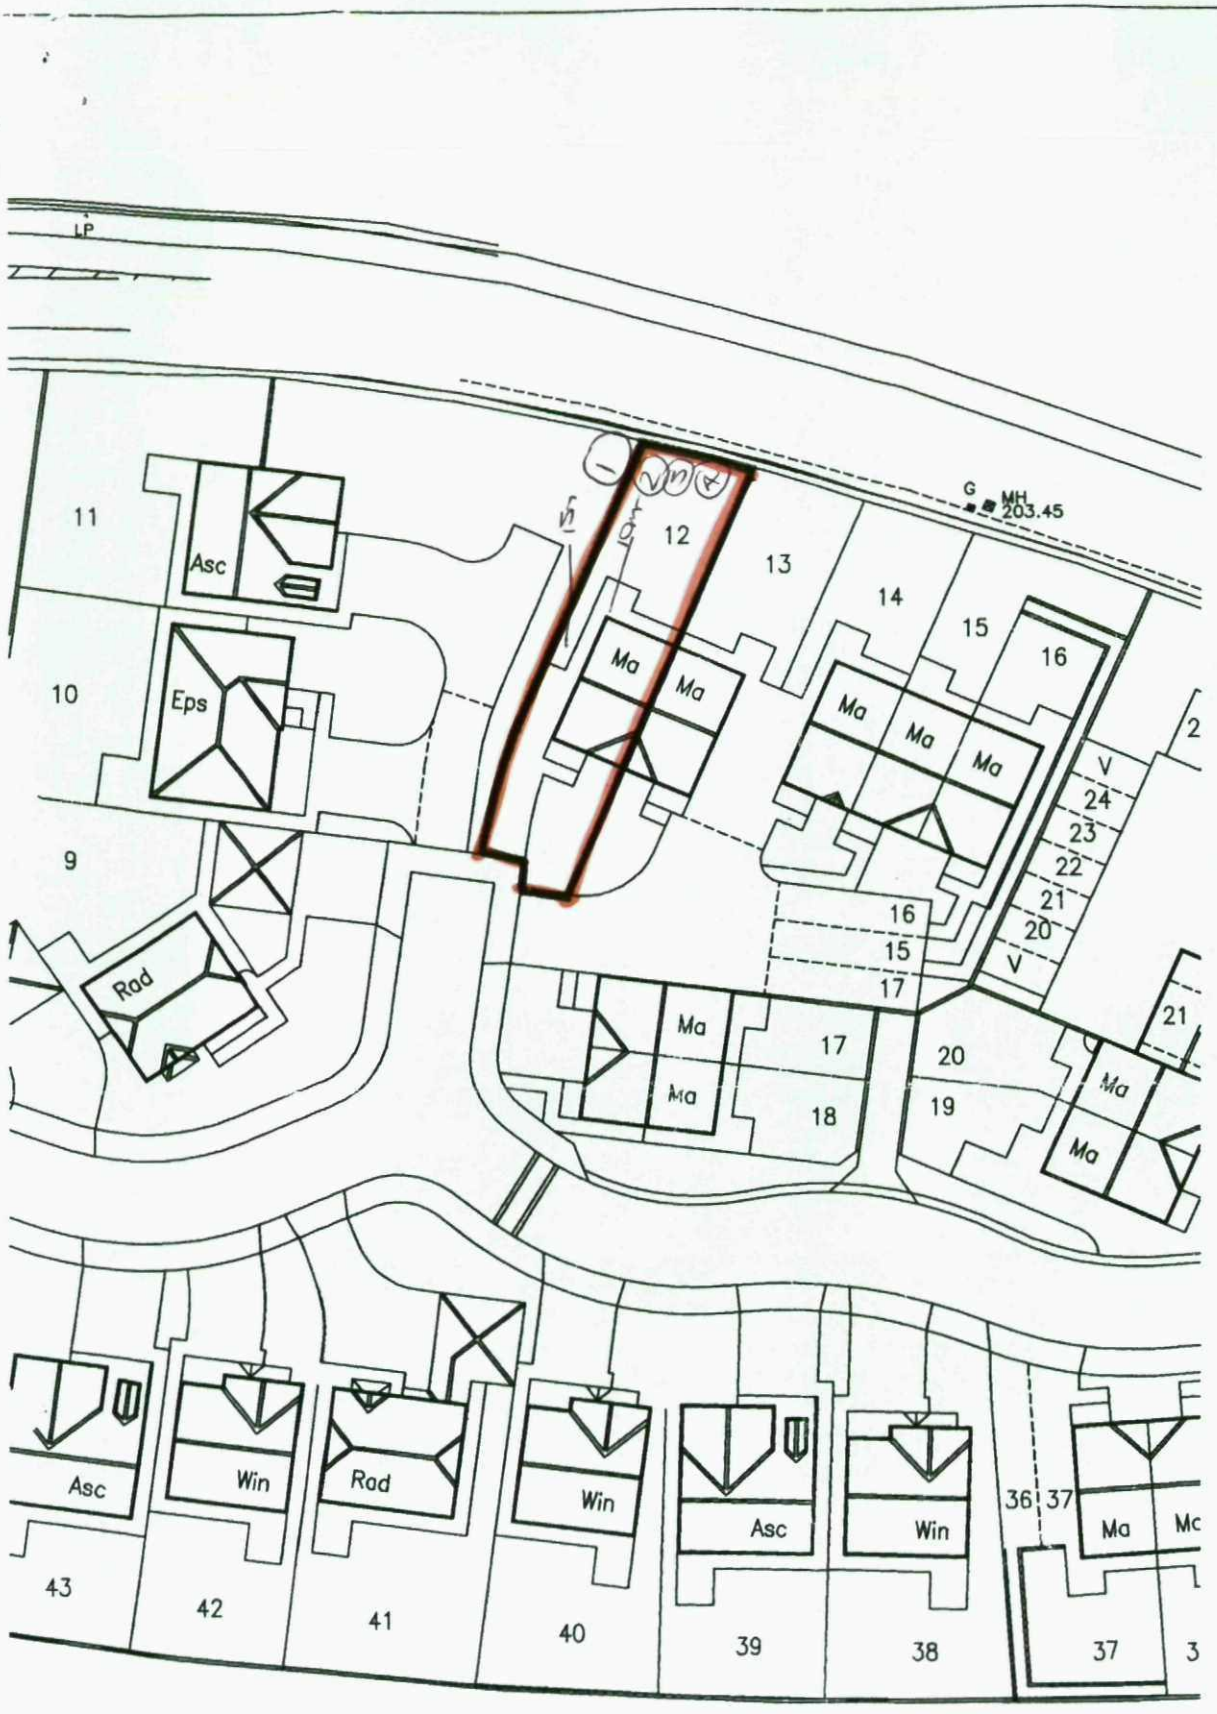

The Sidings
Sheffield Road
Oxspring
Scale 1/500

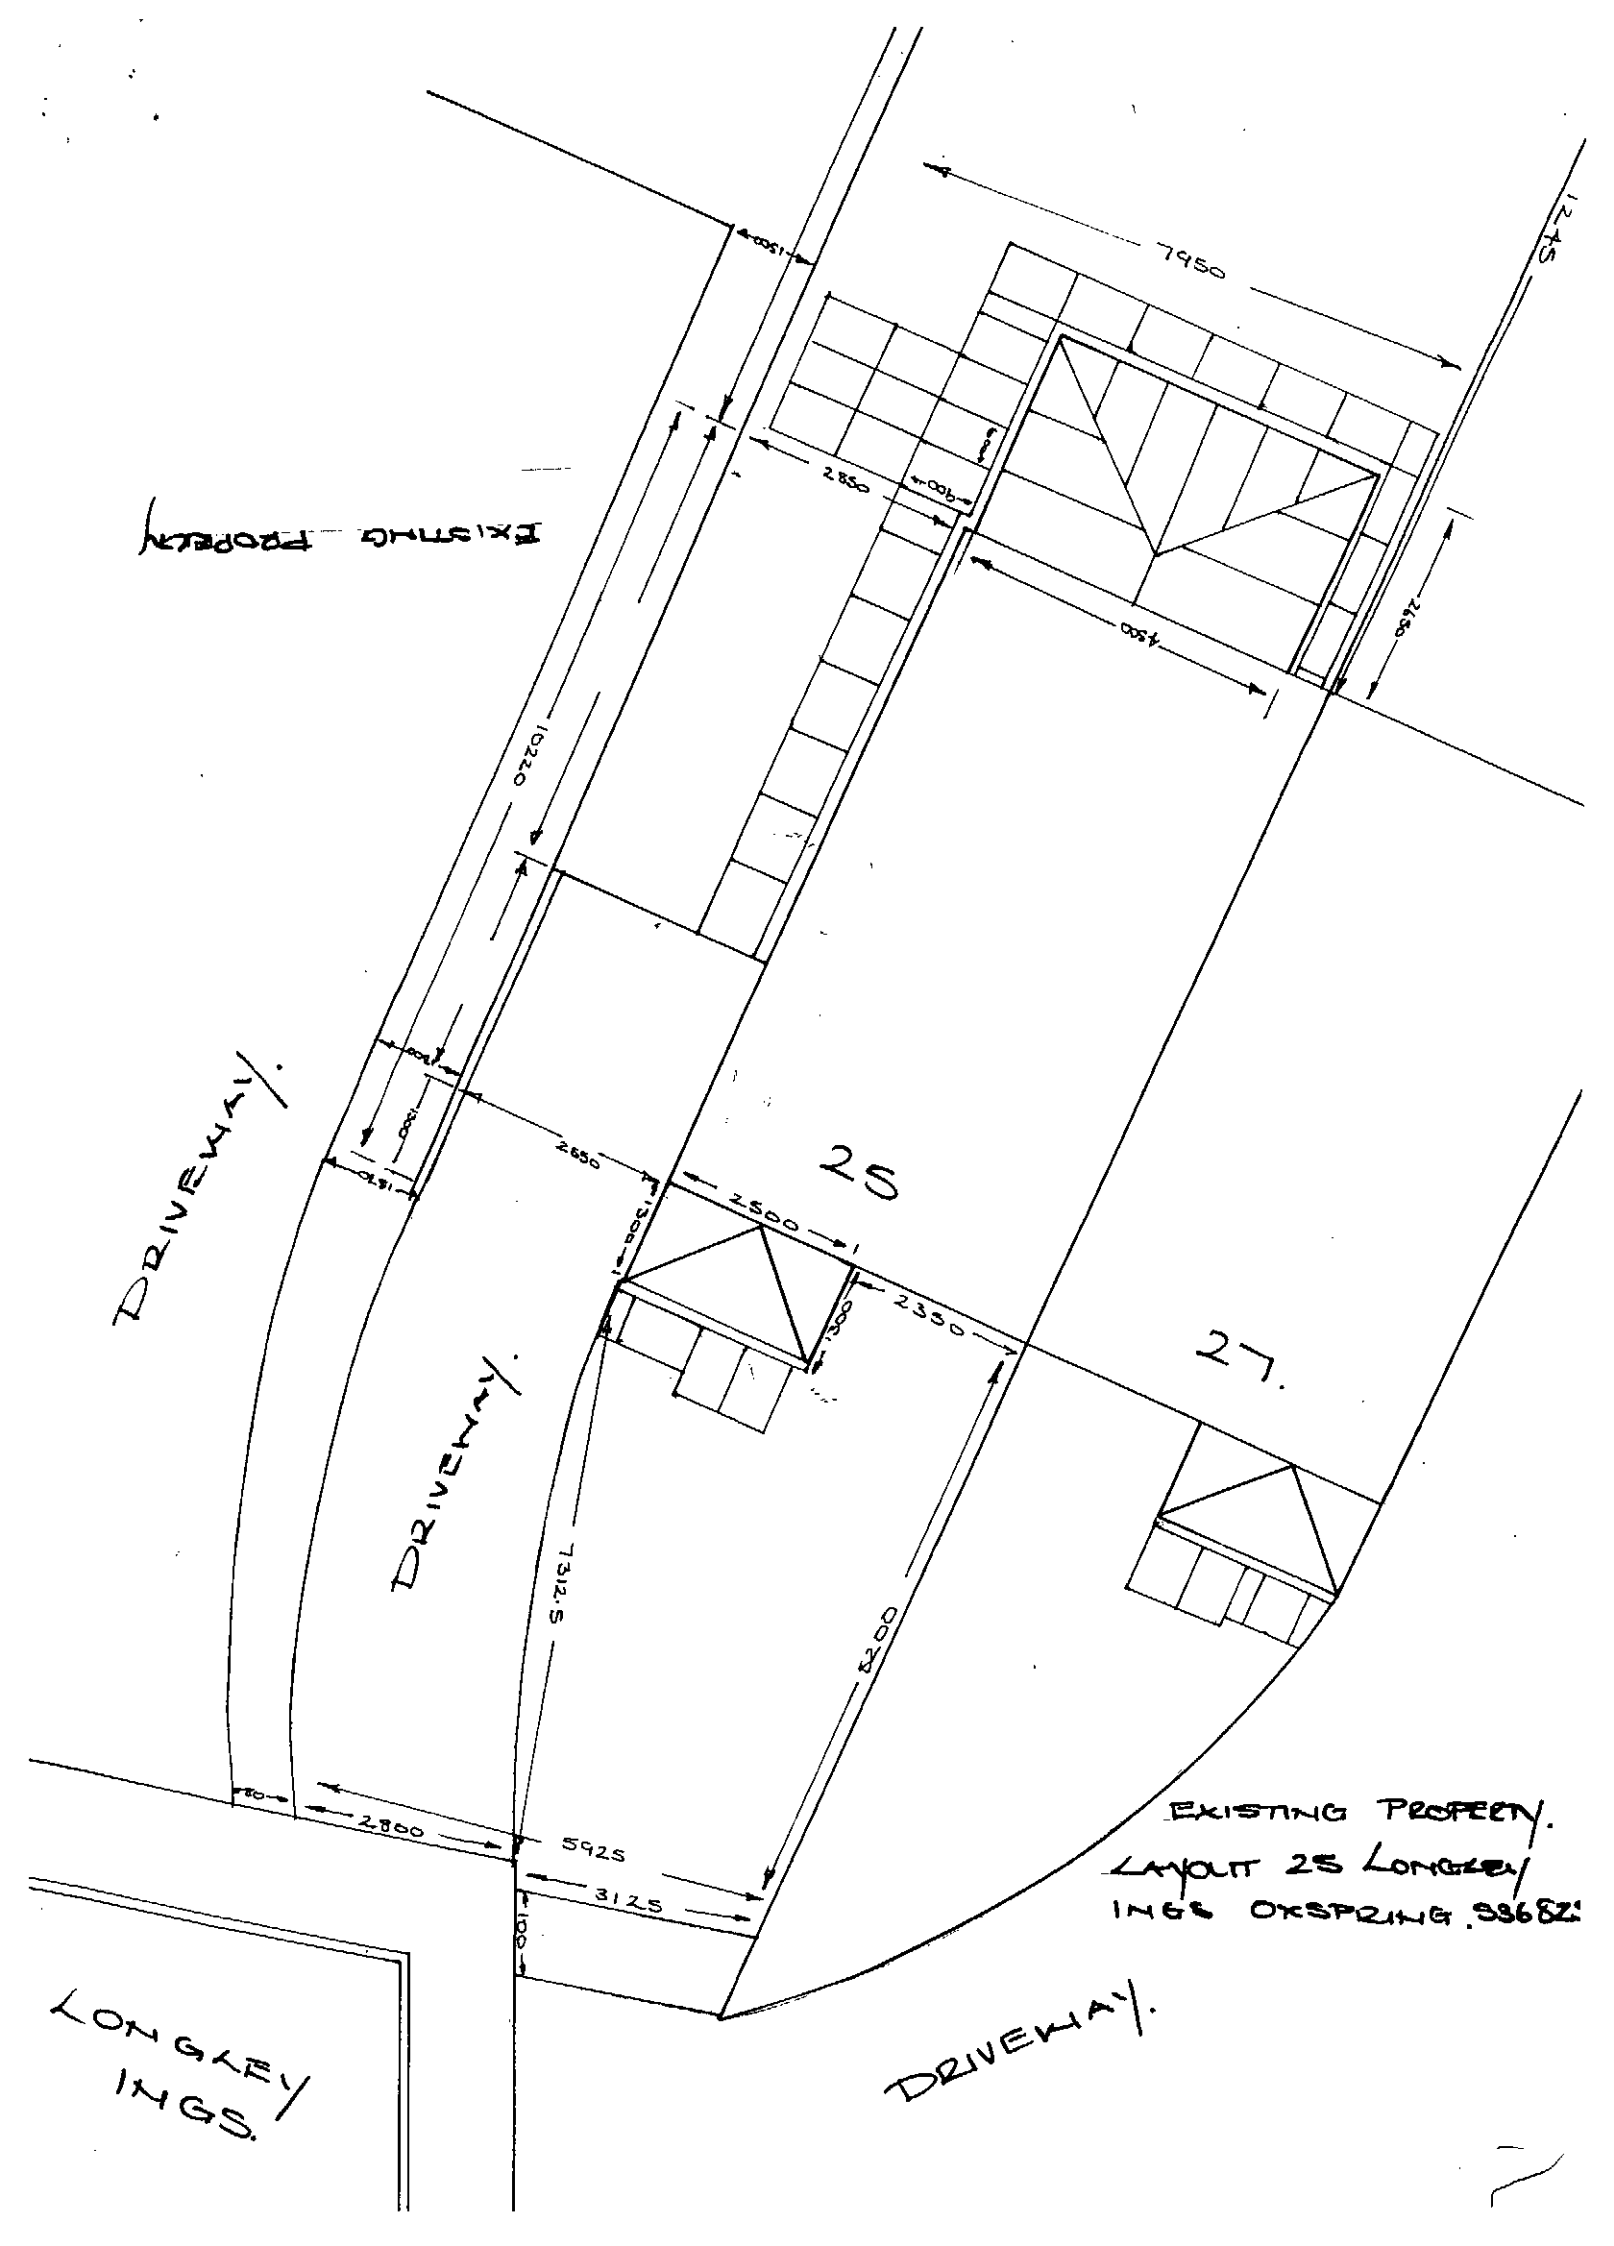

EXISTING PROPERTY.
LAYOUT 25 LONGLEY INGS OKSPRING 3368

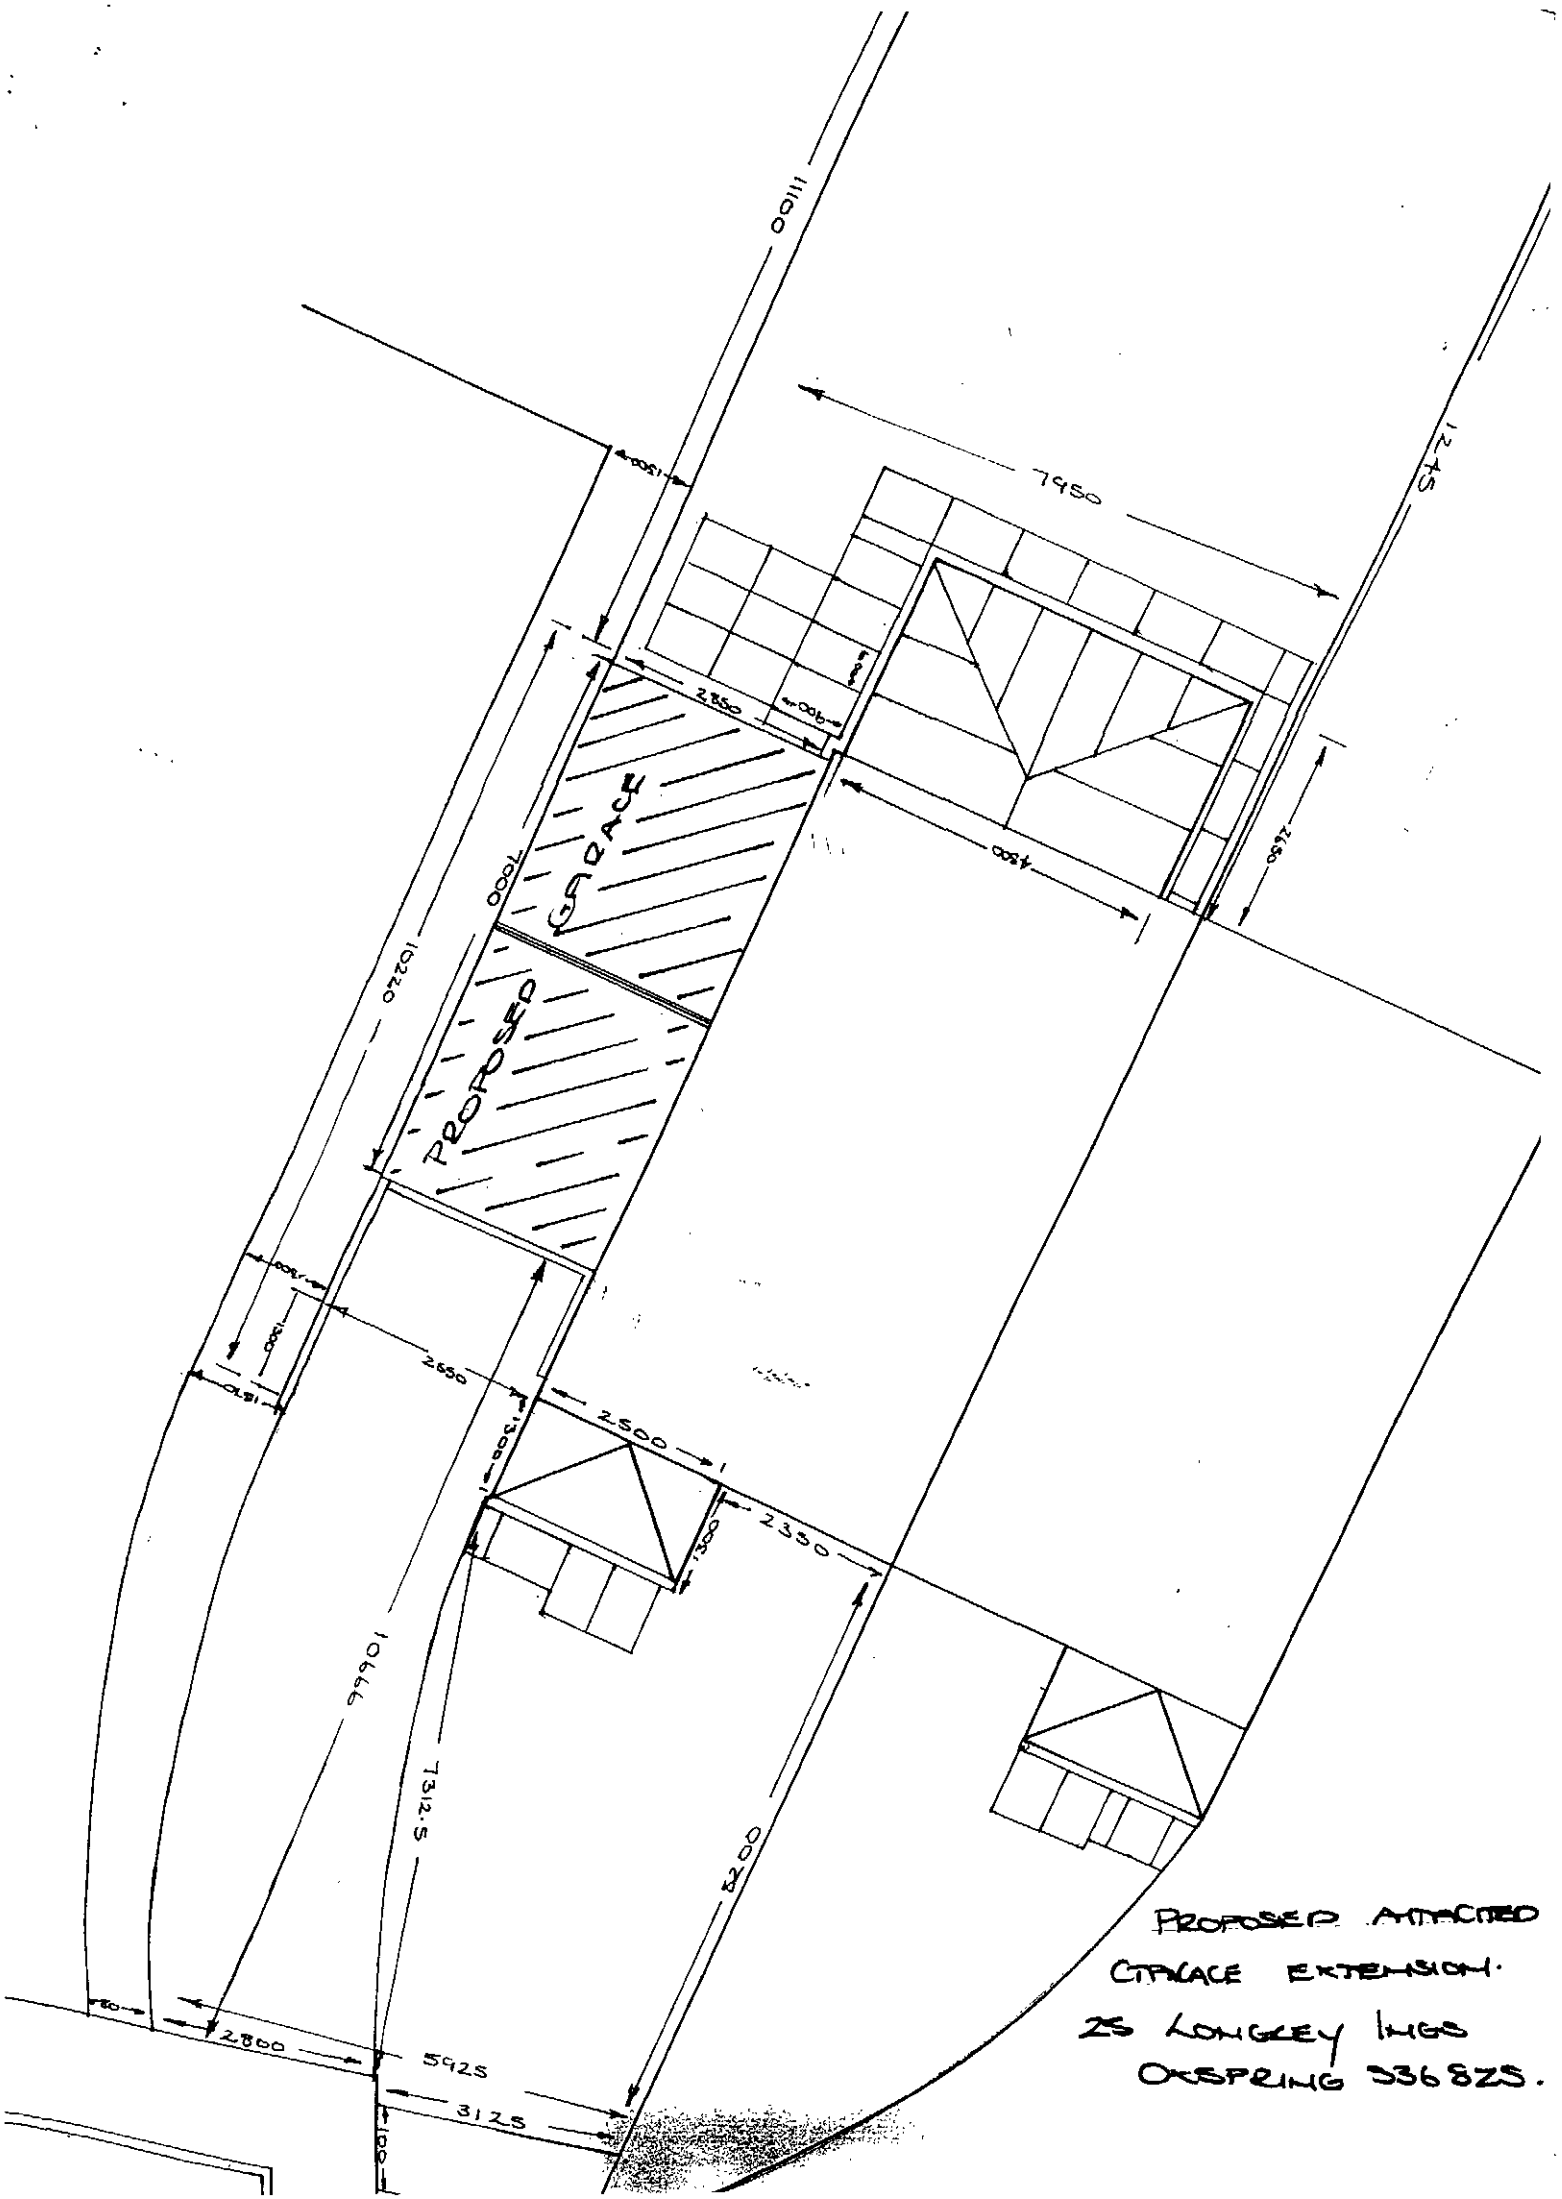

PROPOSED ATTACHED
CARPORT EXTENSION.
25 LONGLEY MWS
OXSPRING 336825.

FRONT ELEVATION.

PROPOSED GARAGE EXTENSION.

25 LONGLEY HGS. OXSPRING BARNSLEY S36 8ZS. 1 TO 50 SCALE.



REAR ELEVATION.

PROPOSED GARAGE EXTENSION.


25 LONGLEY INGS, OXSPRING, BARNSLEY S36 8ZS 1 TO 50 SCALE.




SIDE ELEVATION.


PROPOSED GITKACE EXTENSION.

25 LONGLEY INGS, OXSPRING, BARNSLEY S36 8ZS 1 TO 50 SCALE.

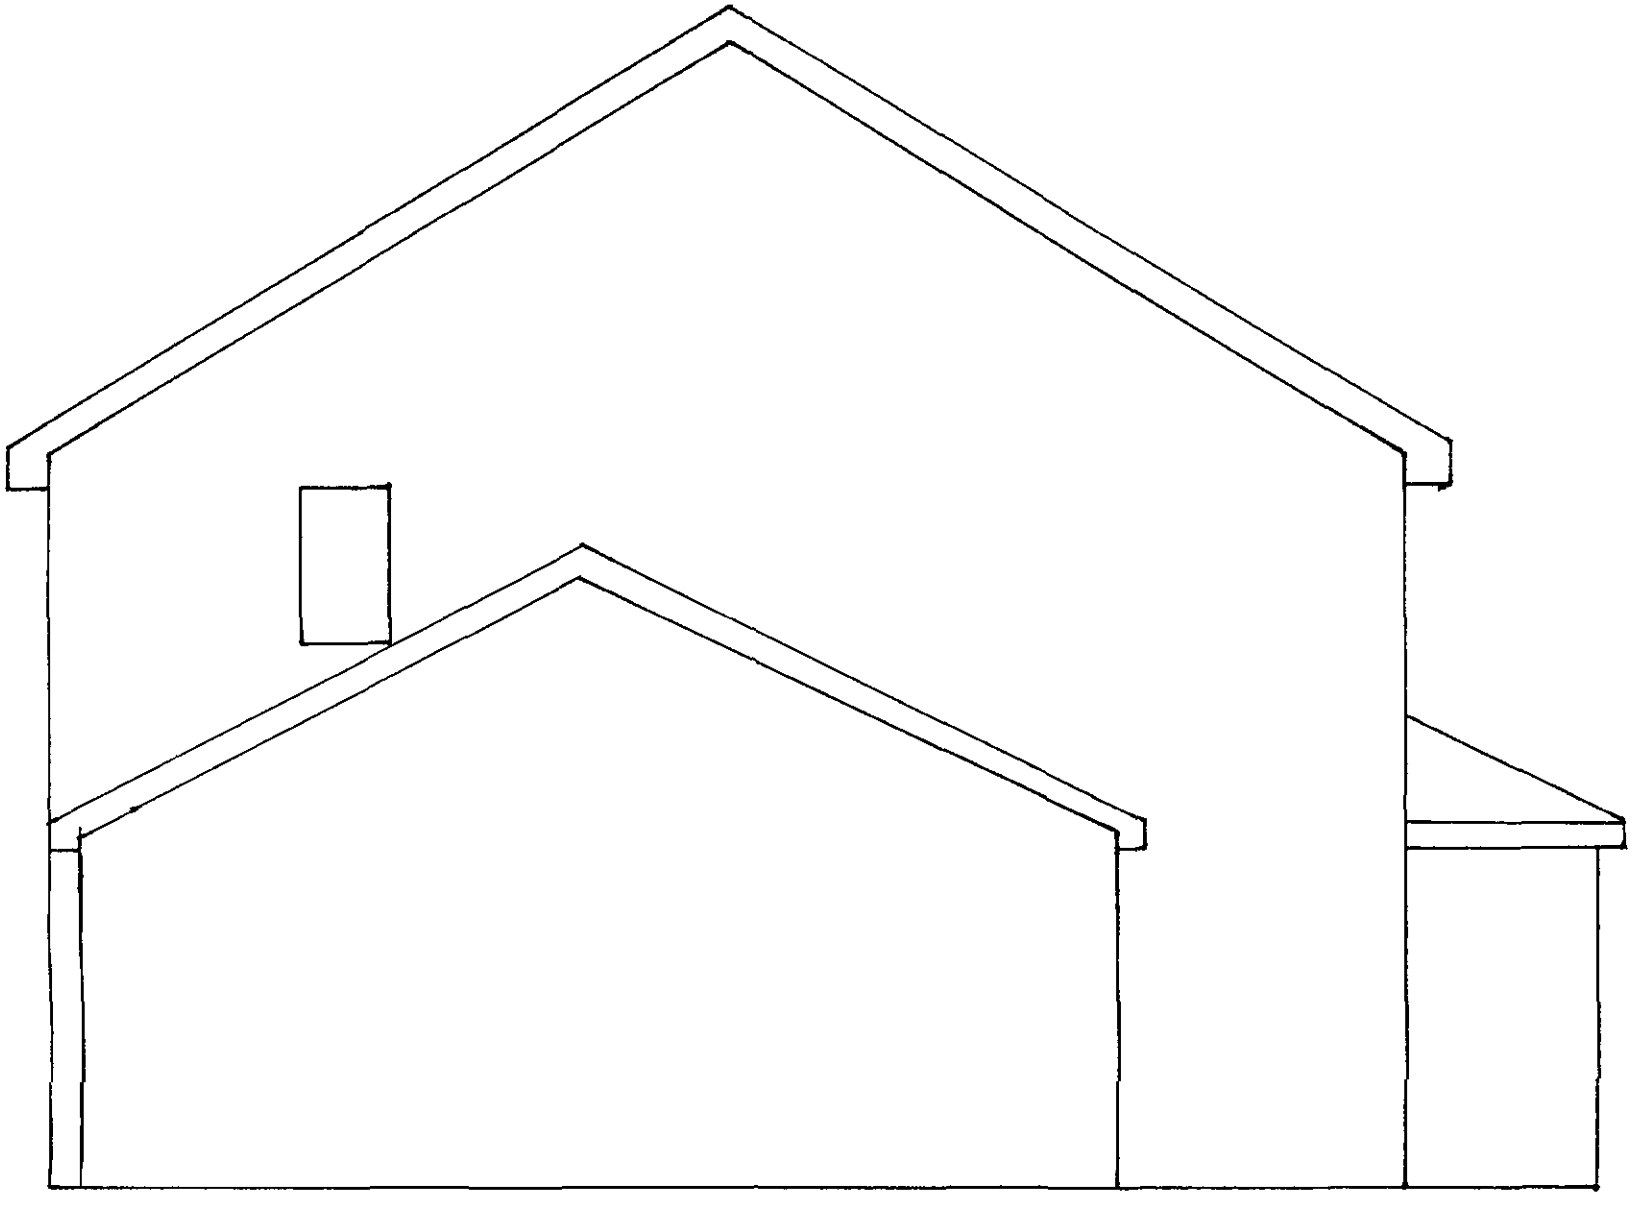

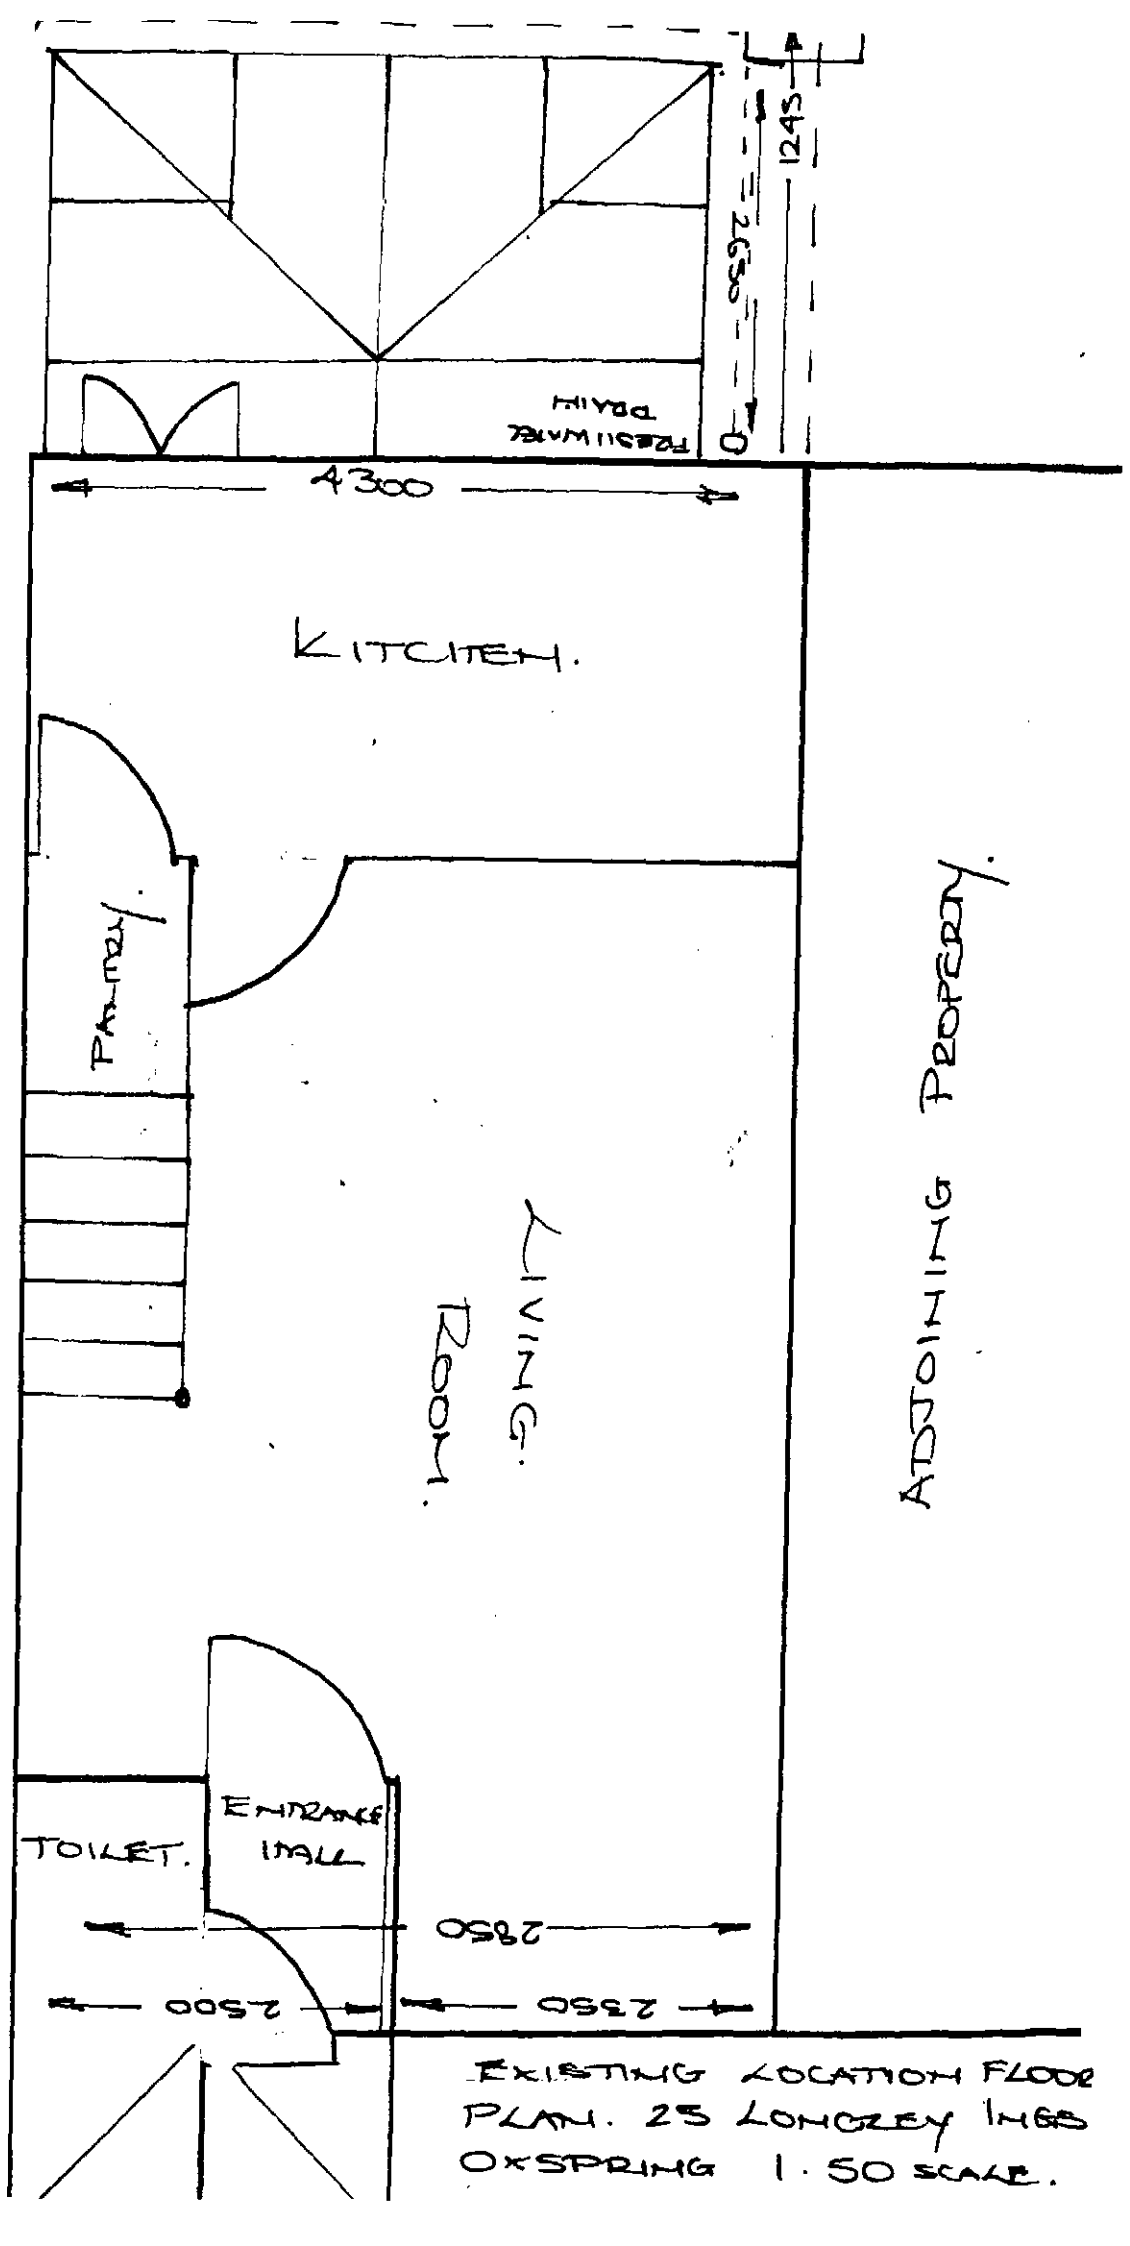

EXISTING LOCATION FLOOR PLAN. 25 LONGREY INGS OXSPRING 1.50 SCALE.

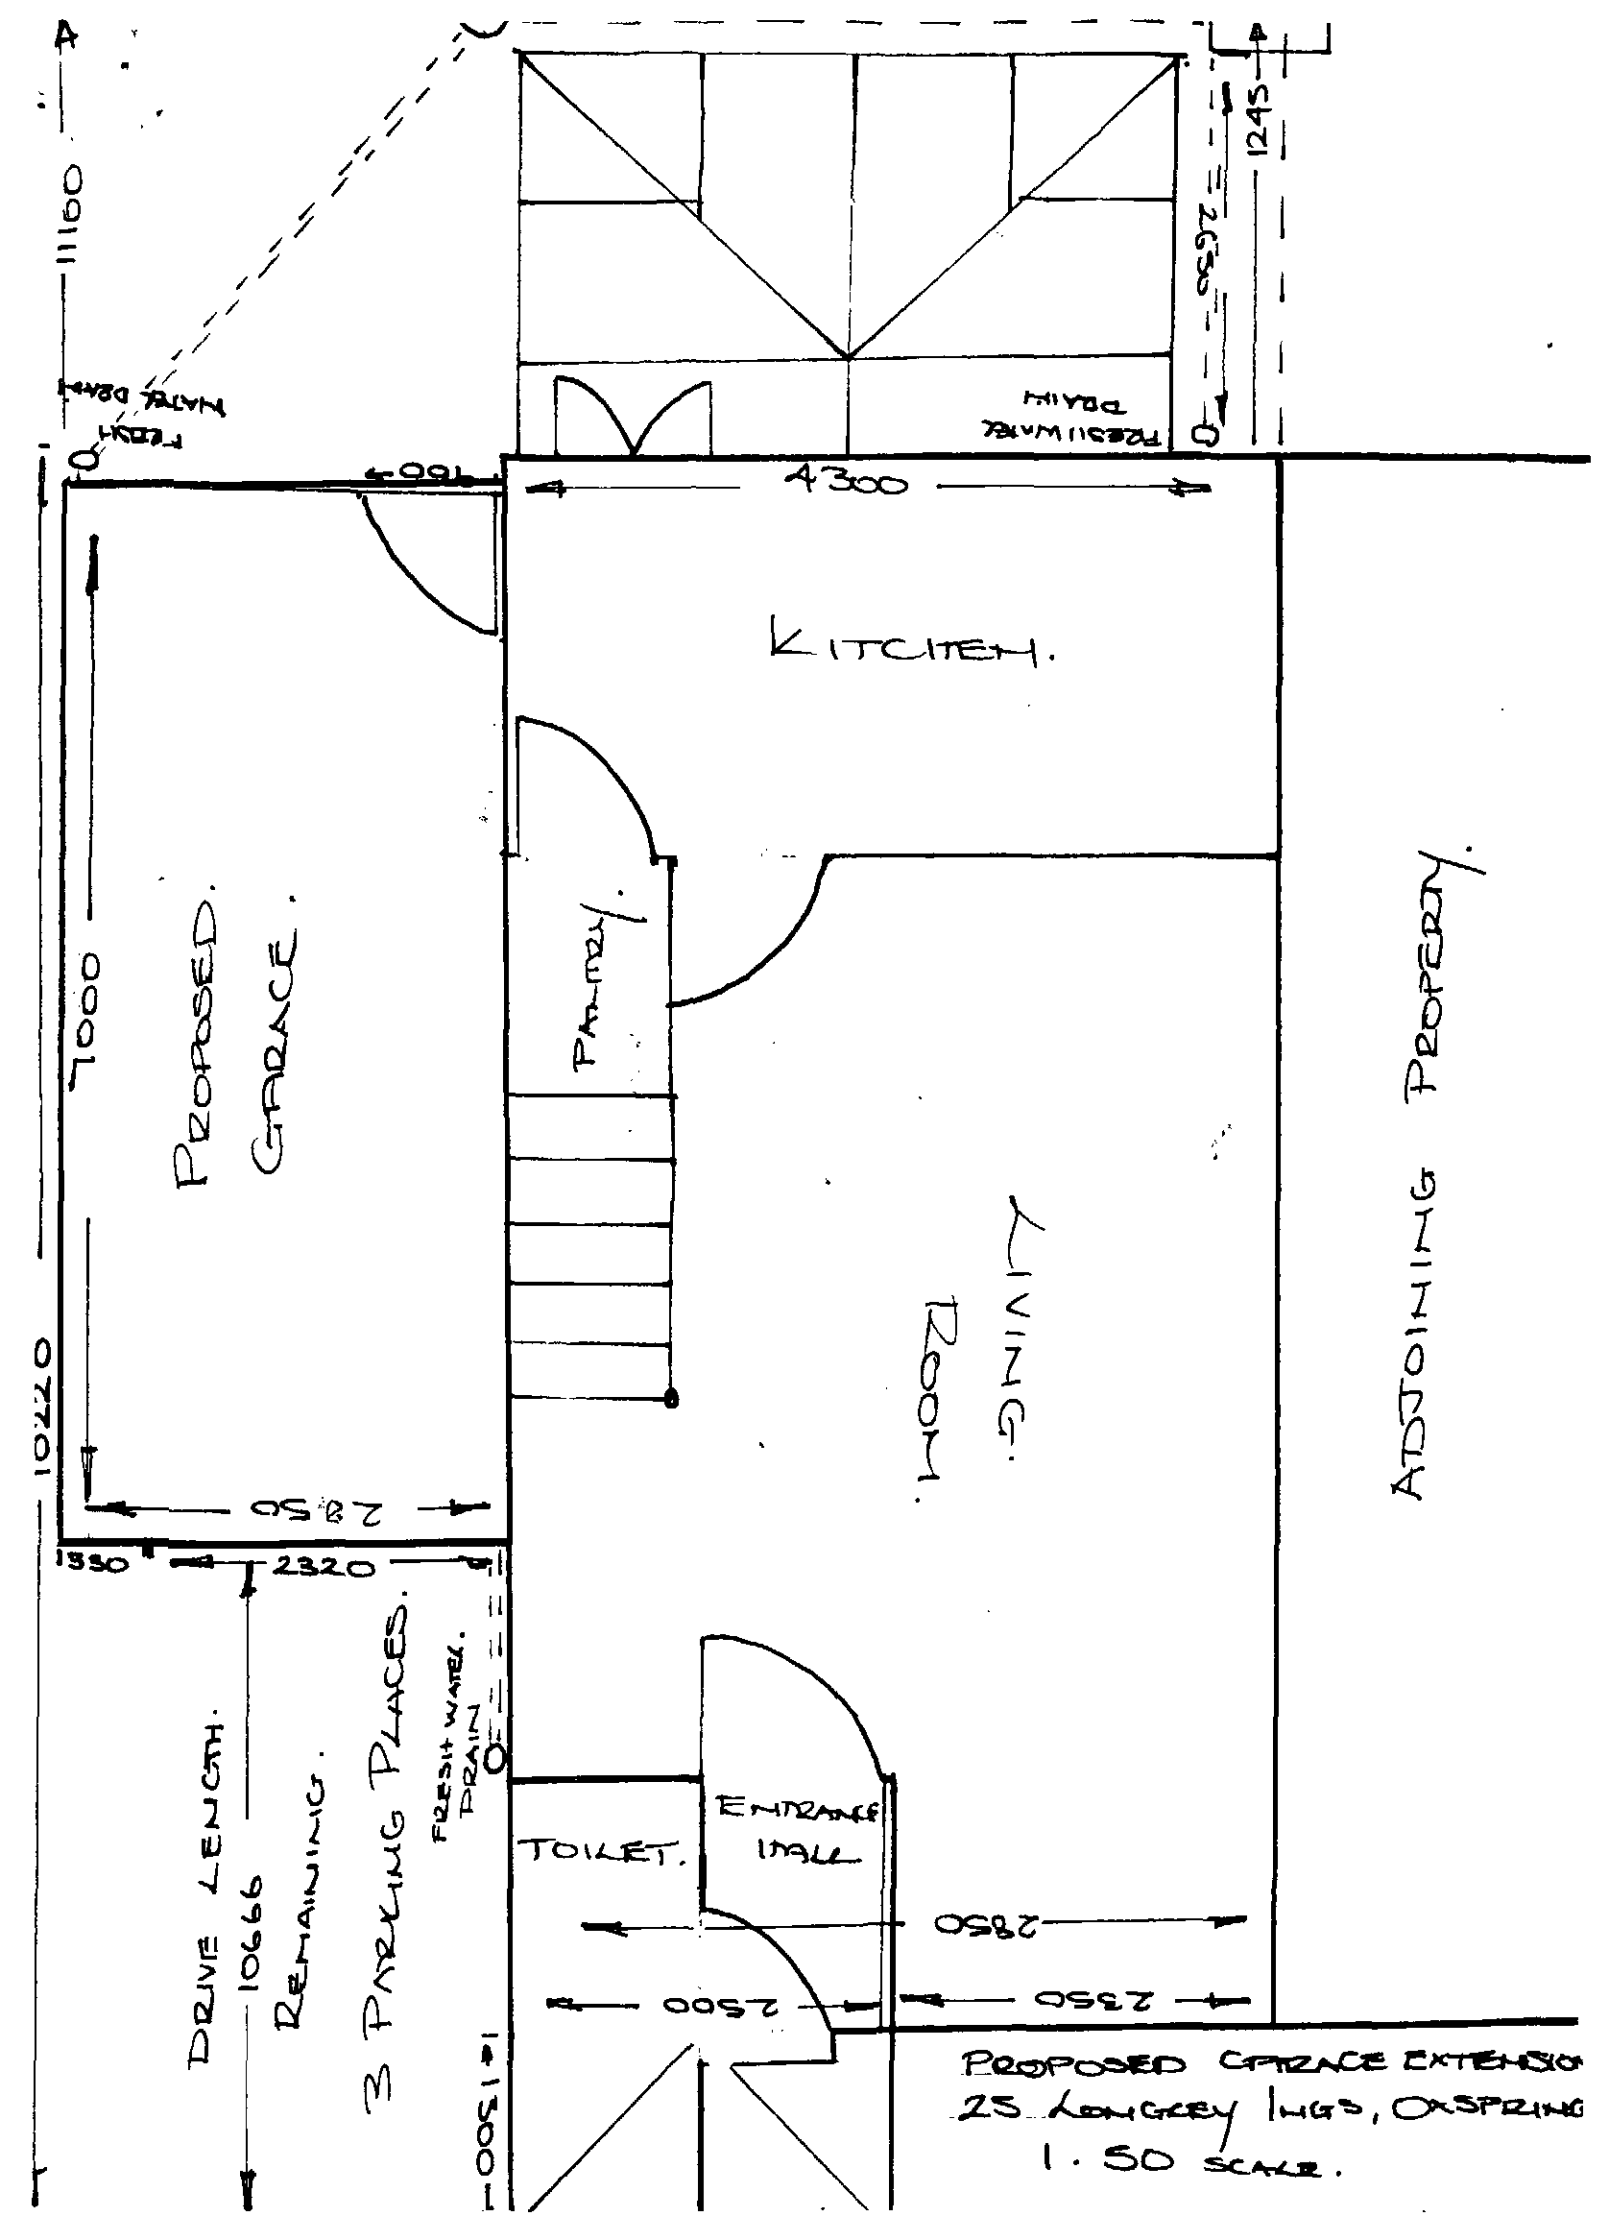

PROPOSED GARAGE EXTENSION
25 LONGLEY HGTS, OXSPRING
1.50 SCALE.